

- PLANNING NOTE - Existing roof pitch 25 Degrees to be relined to 30 Degrees to match height of adjacent properties namely 31 - 33 Lake Bank
Increased height of ridge minimum 500mm maximum 600mm.


Pr RL113.600
Ex RL108.600

Existing chimney location - make good to flashings and service all areas
New Ridge support beam ad ridge tiles

All windows replaced with new double glazed units with UPVC frames in dark grey to match 'Lake Lounge' - internal frames White

Alley Way

Alley Way

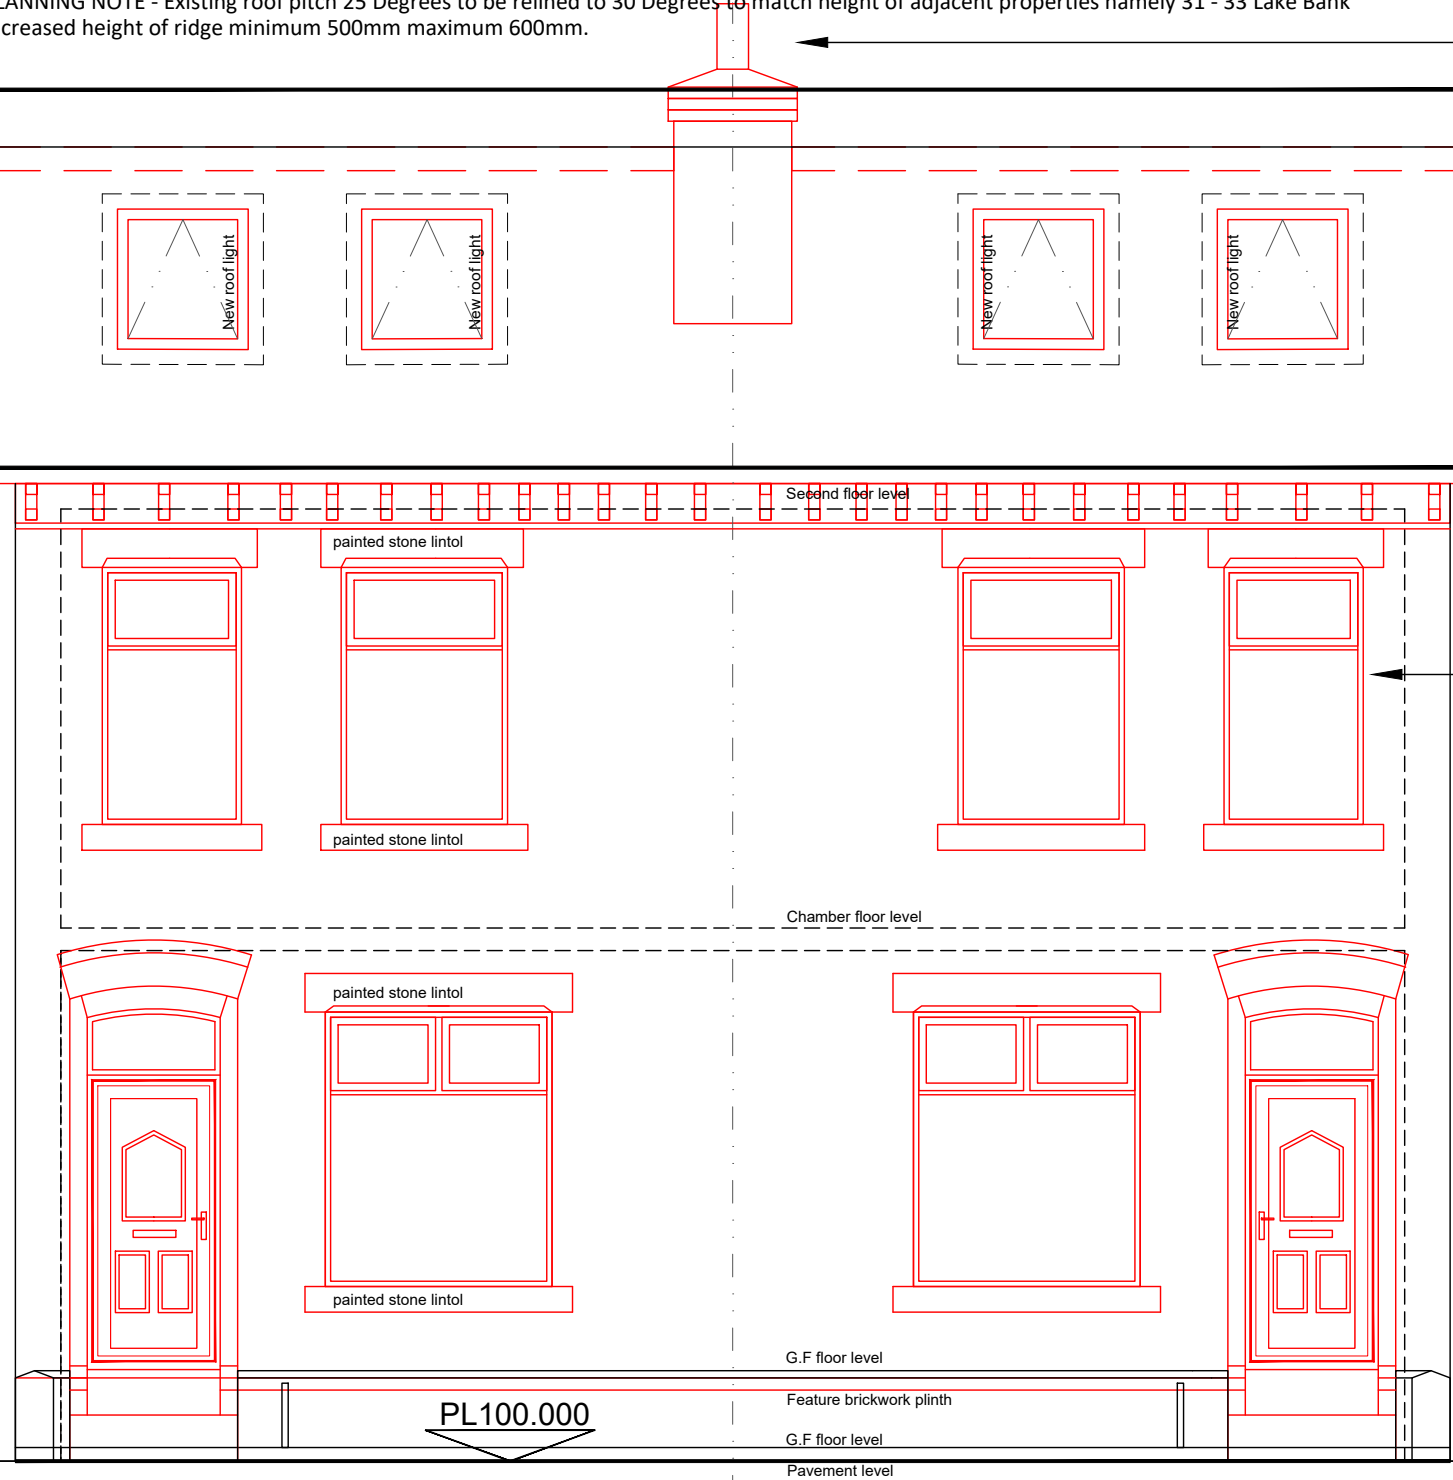

Proposed Front Elevation scale 1:50

AMENDMENTS
A 30-06-23 - Front Dormers removed and replaced with 2No roof lights to each unit / house.
B 04-07-23 - Front roof lights adjusted to line with front elevation windows

© This Drawing & Design is the copyright of QCD and should not be reproduced without written consent.
Contractors are to check all levels & dimensions on site prior to site works commencing & report discrepancies to the Designers.

PLANNING - scheme 2

Project:	27 & 29 Lake Bank Road Hollingworth Lake	Original Size:	A3	Project Number:	1026
Title:	Proposed Front Elevation	Drawing Number:	DR-P2-1026 - 10 REV B		
Client:	Mr John Howarth	QCD	Quality Creative Design ARCHITECTURAL SERVICES		
Date:	01/03/2022				
Tel :-	07756 910210				
Email :-	qualitycreativedesign@gmail.com				

QCD

Quality Creative Design
ARCHITECTURAL SERVICES