



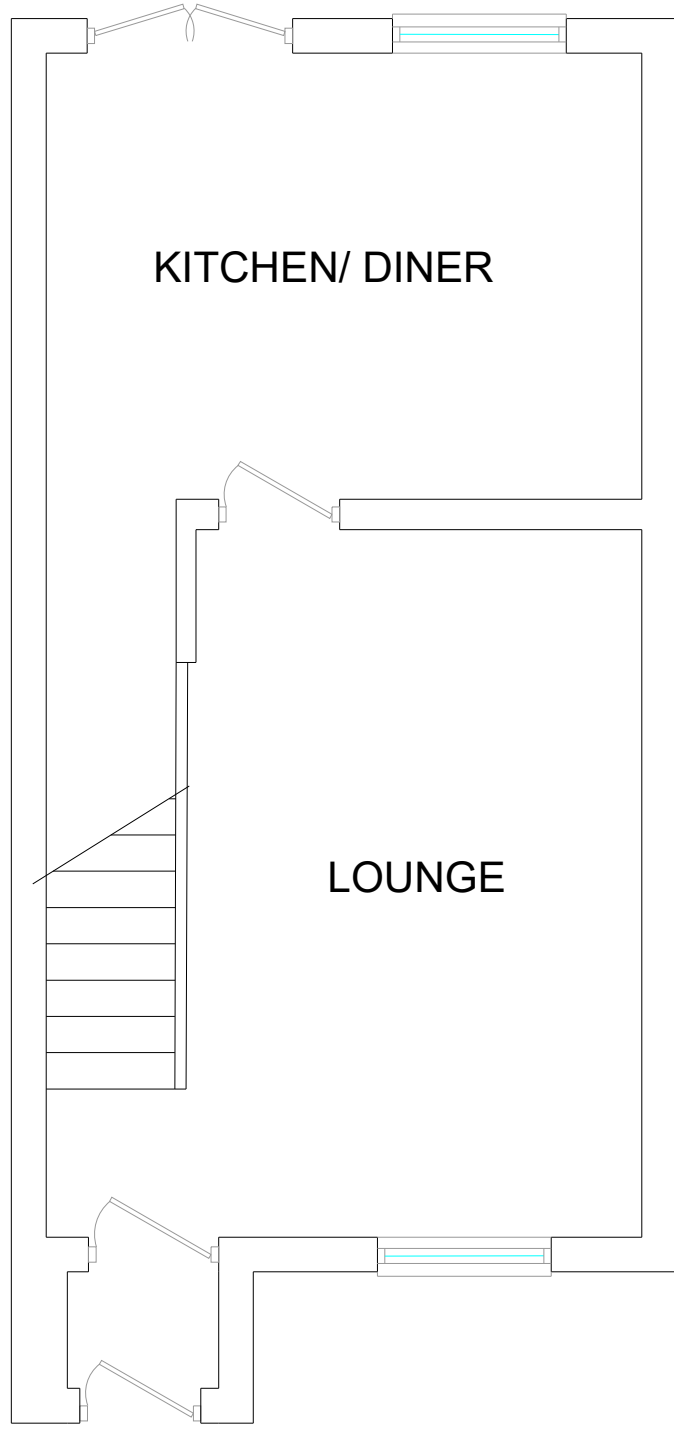


EXISTING GROUND FLOOR

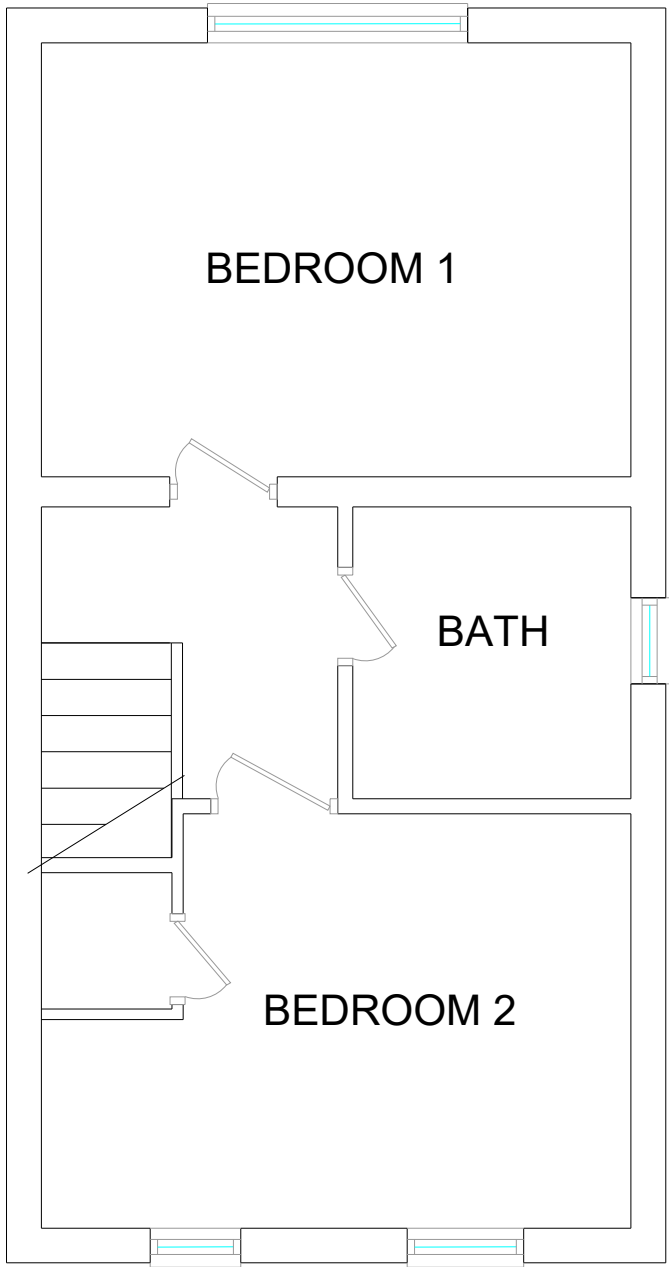


EXISTING FIRST FLOOR




EXISTING FRONT ELEVATION

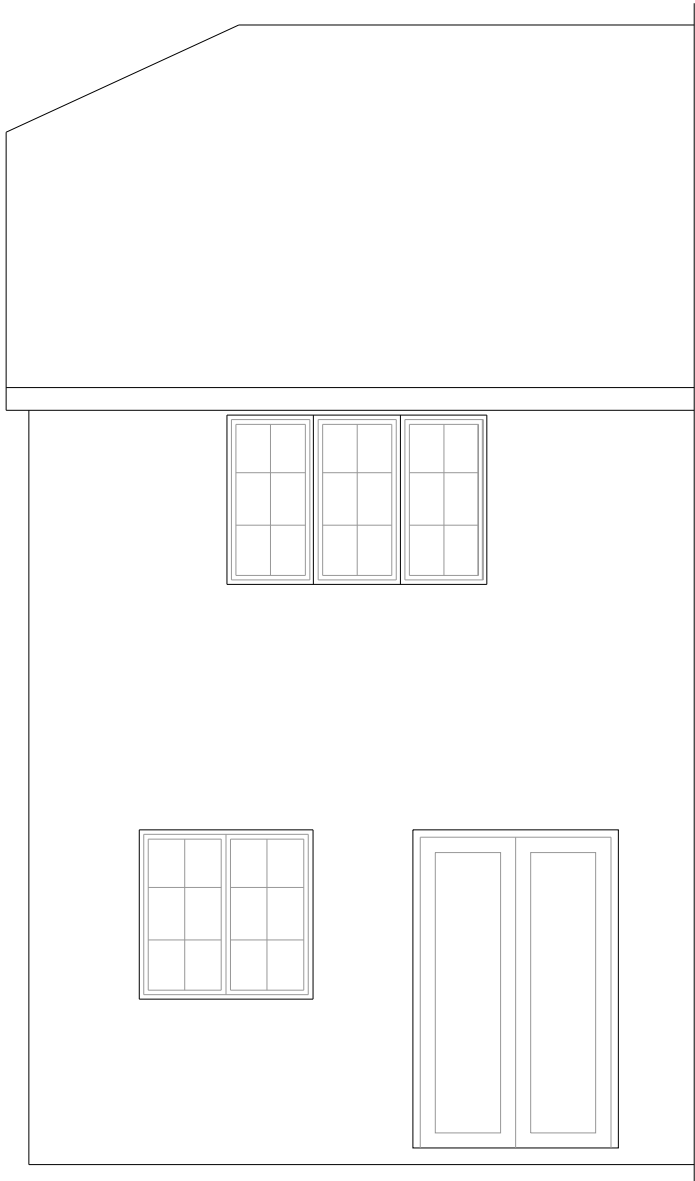

EXISTING REAR ELEVATION

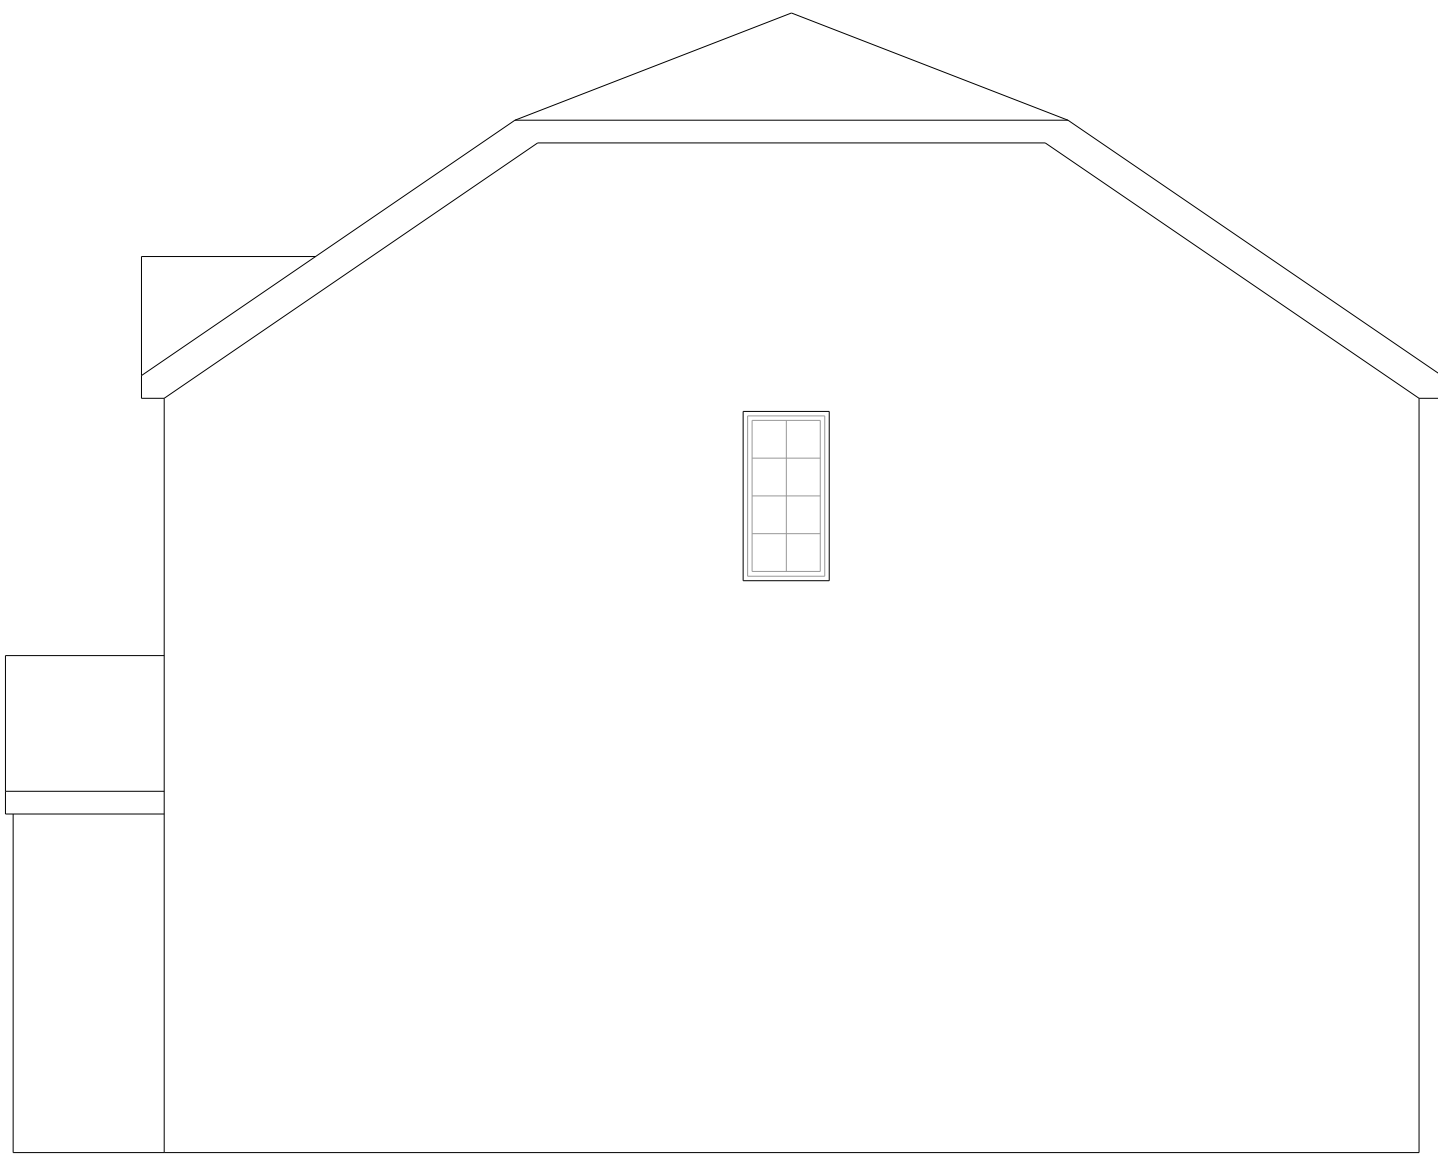

EXISTING GABLE ELEVATION

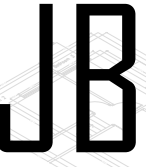Amendments	
 DESIGNS Rebecca Beech 36 Brown Street Radcliffe 07748282112 rjbcad@gmail.com 	
Client: Miss Wright	
Address: 19 Lyme Clough Way	
Scale: 1:50@A1	
Drawing: Existing Plans and Elevations	Date: April 2023