



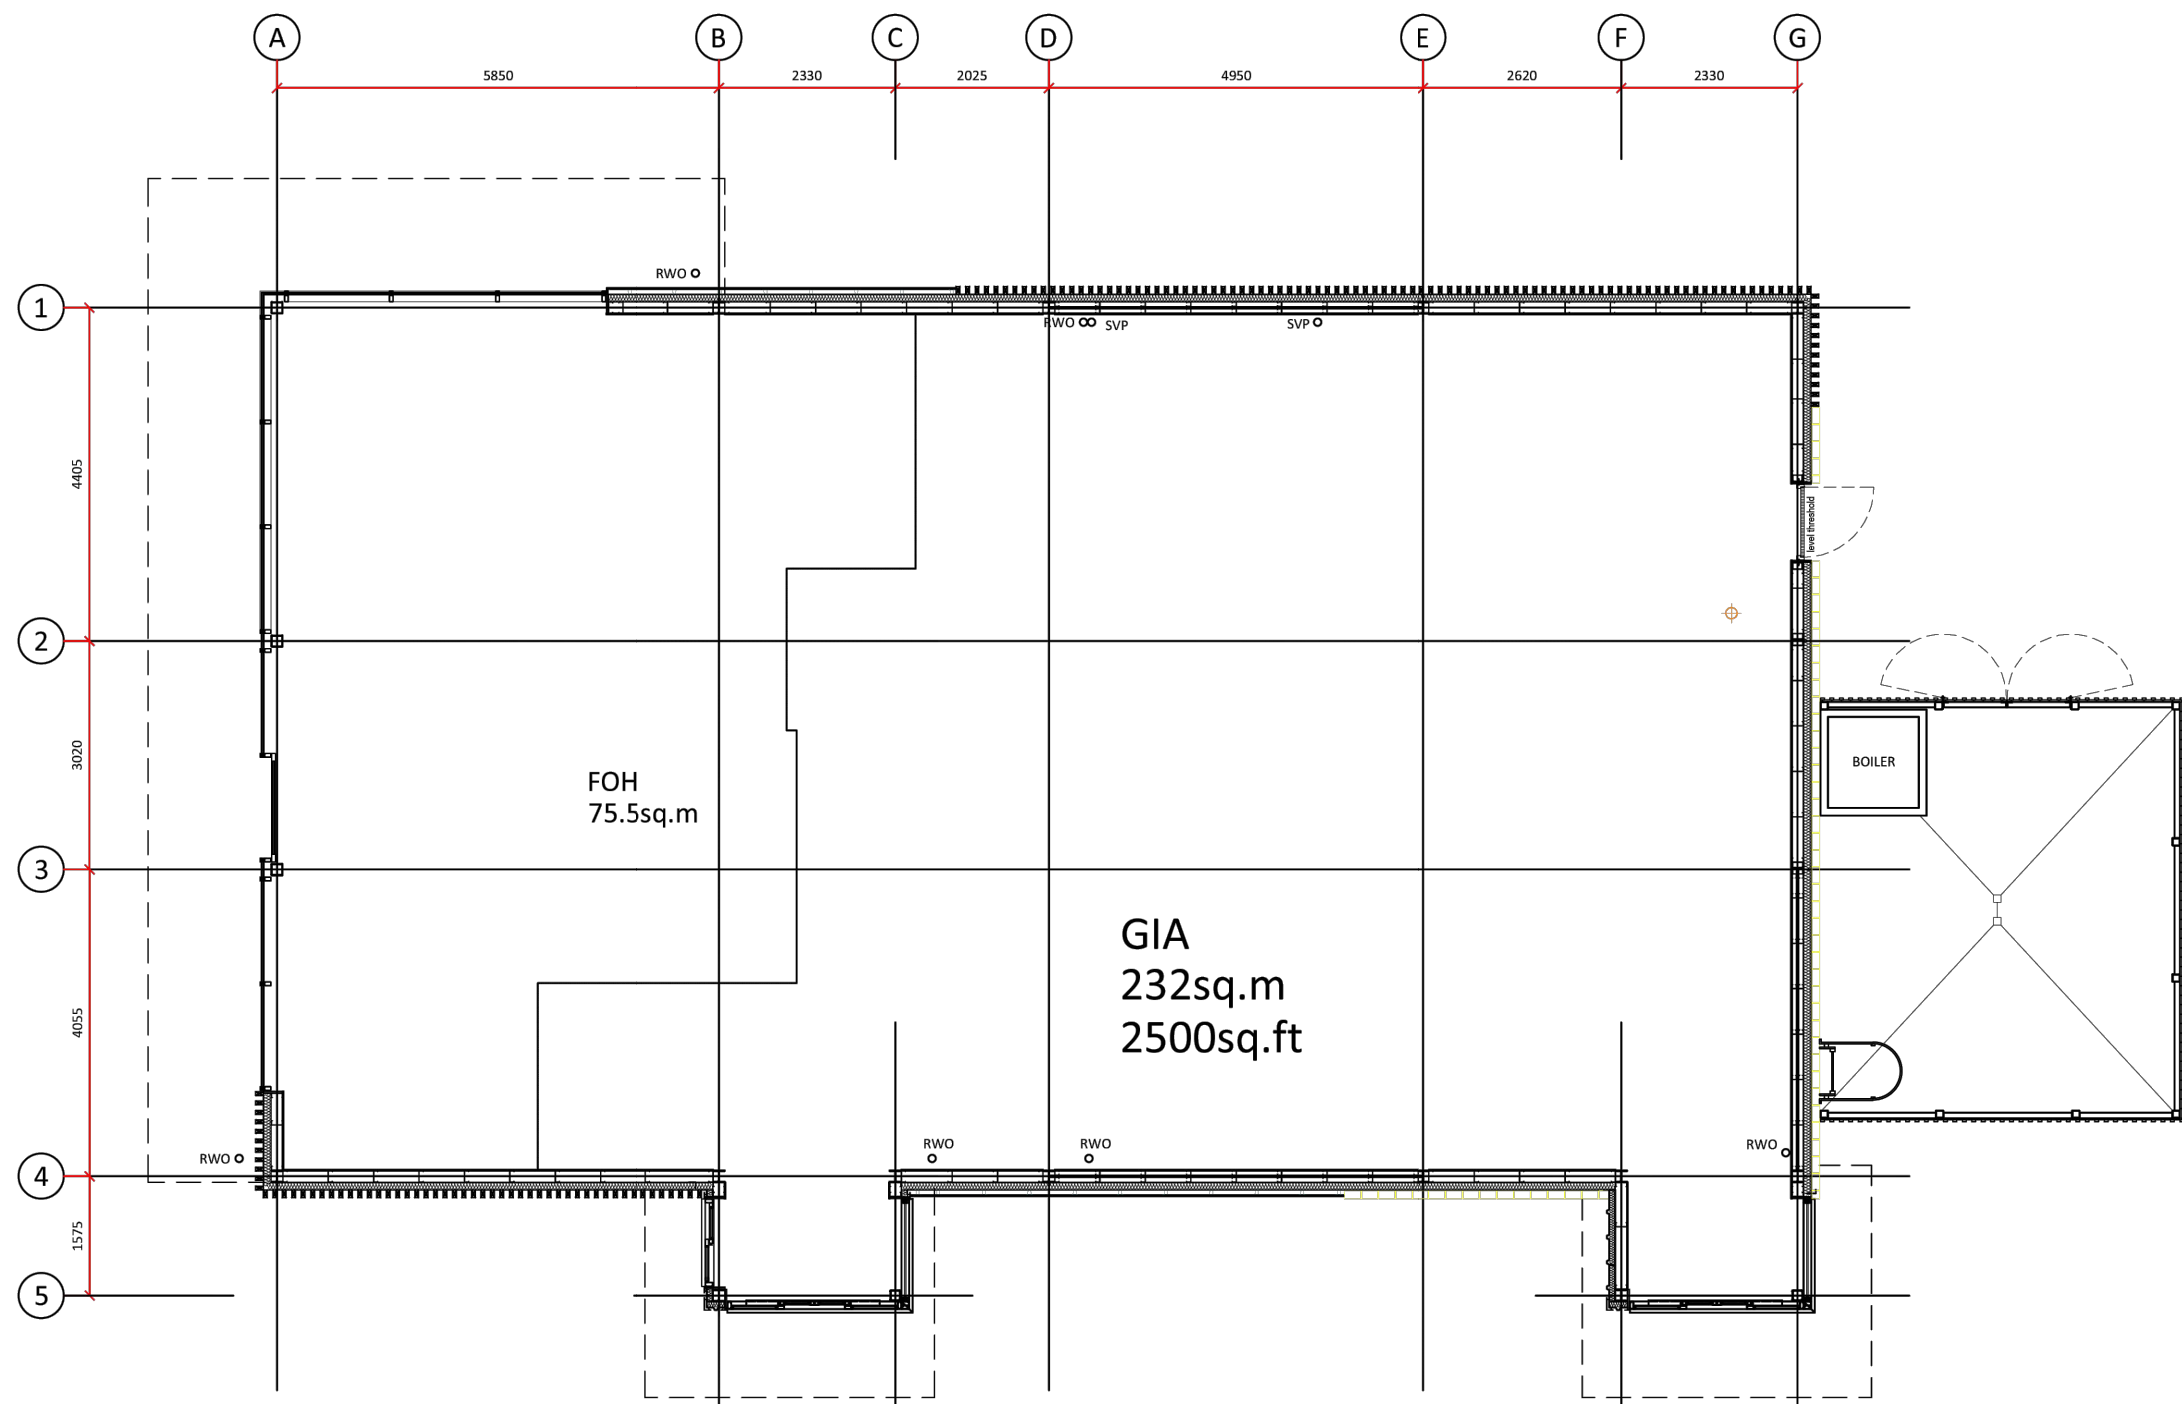


Building Plan

Scale 1:100

 

1:100 Scale Bar

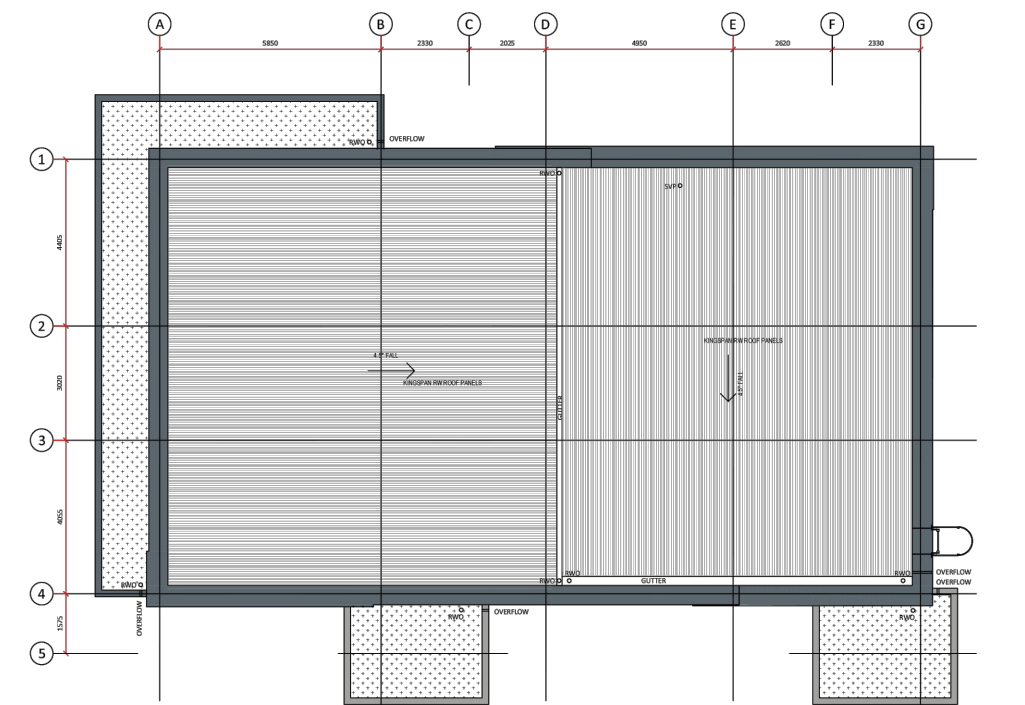


Roof Plan

Scale 1:200




1:200 Scale Bar

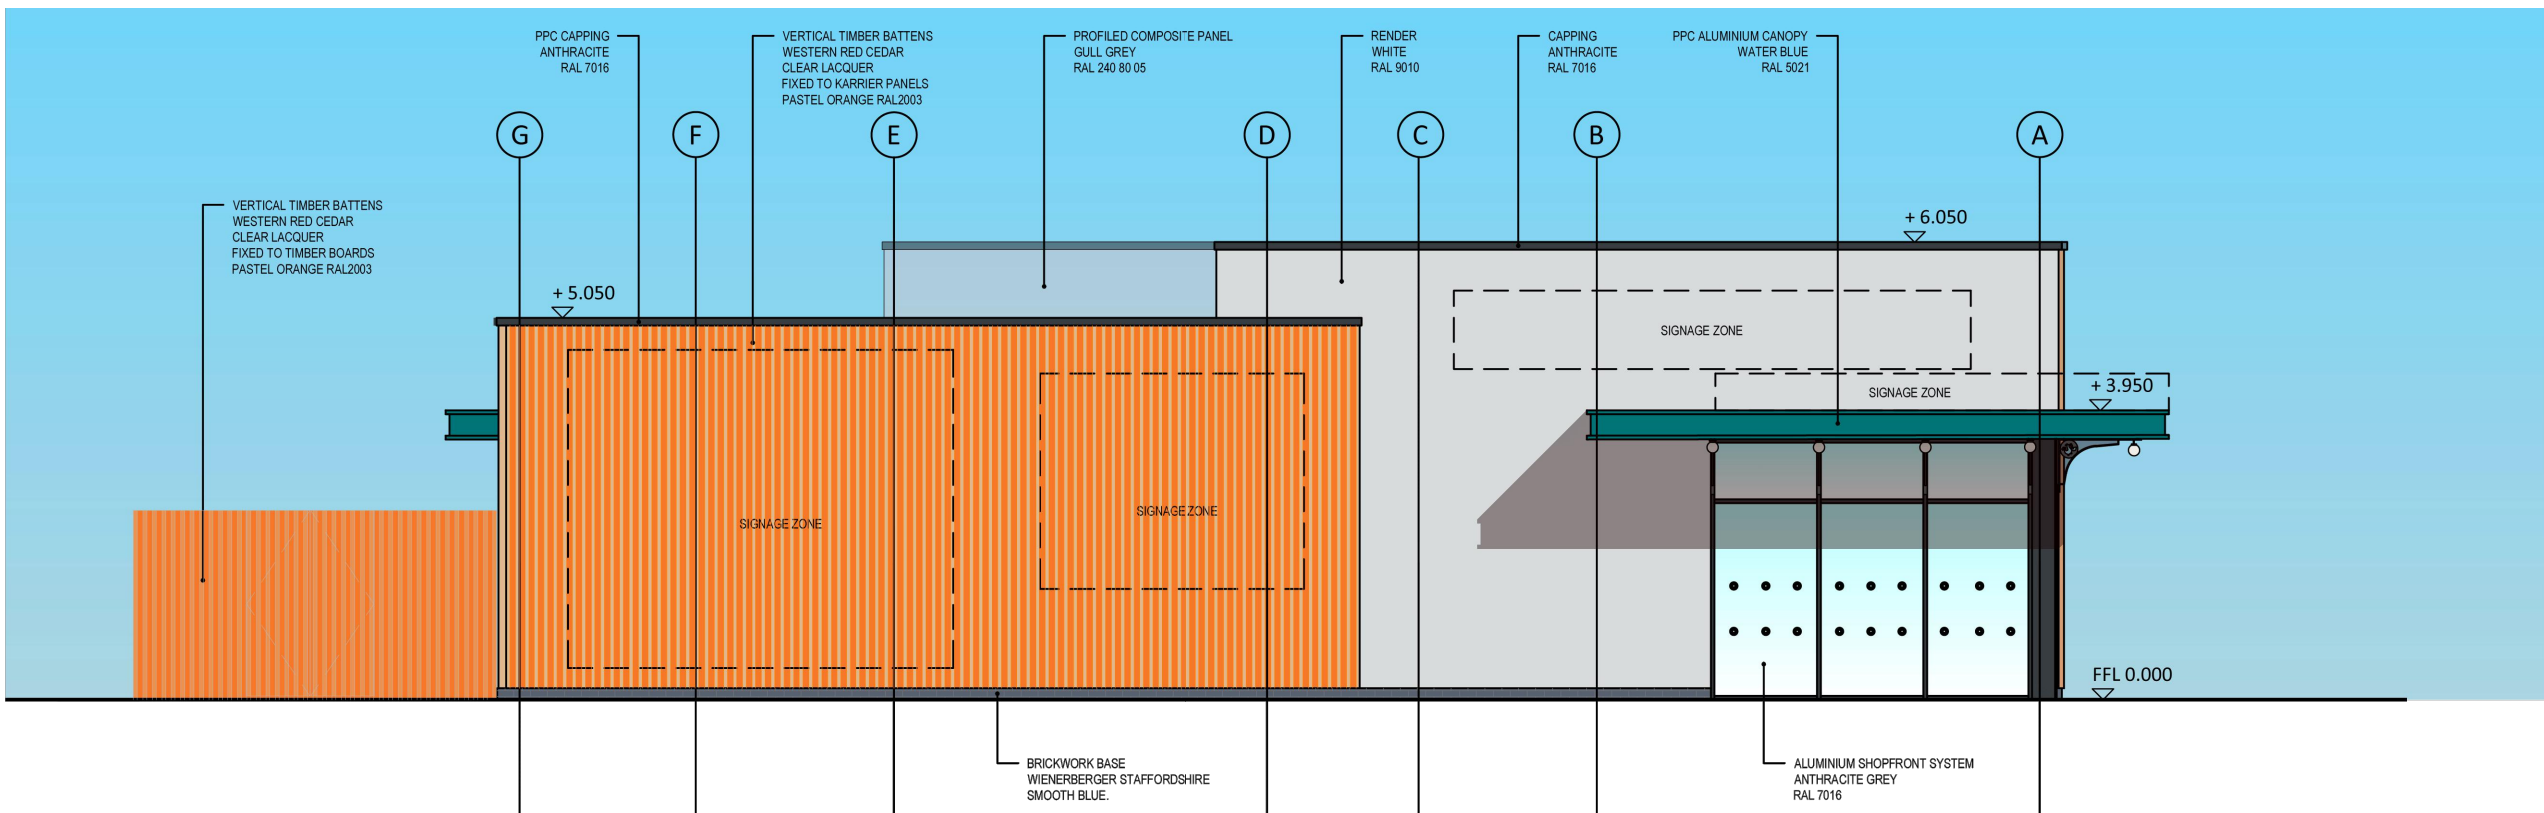


South (Entrance) Elevation

Scale 1:100

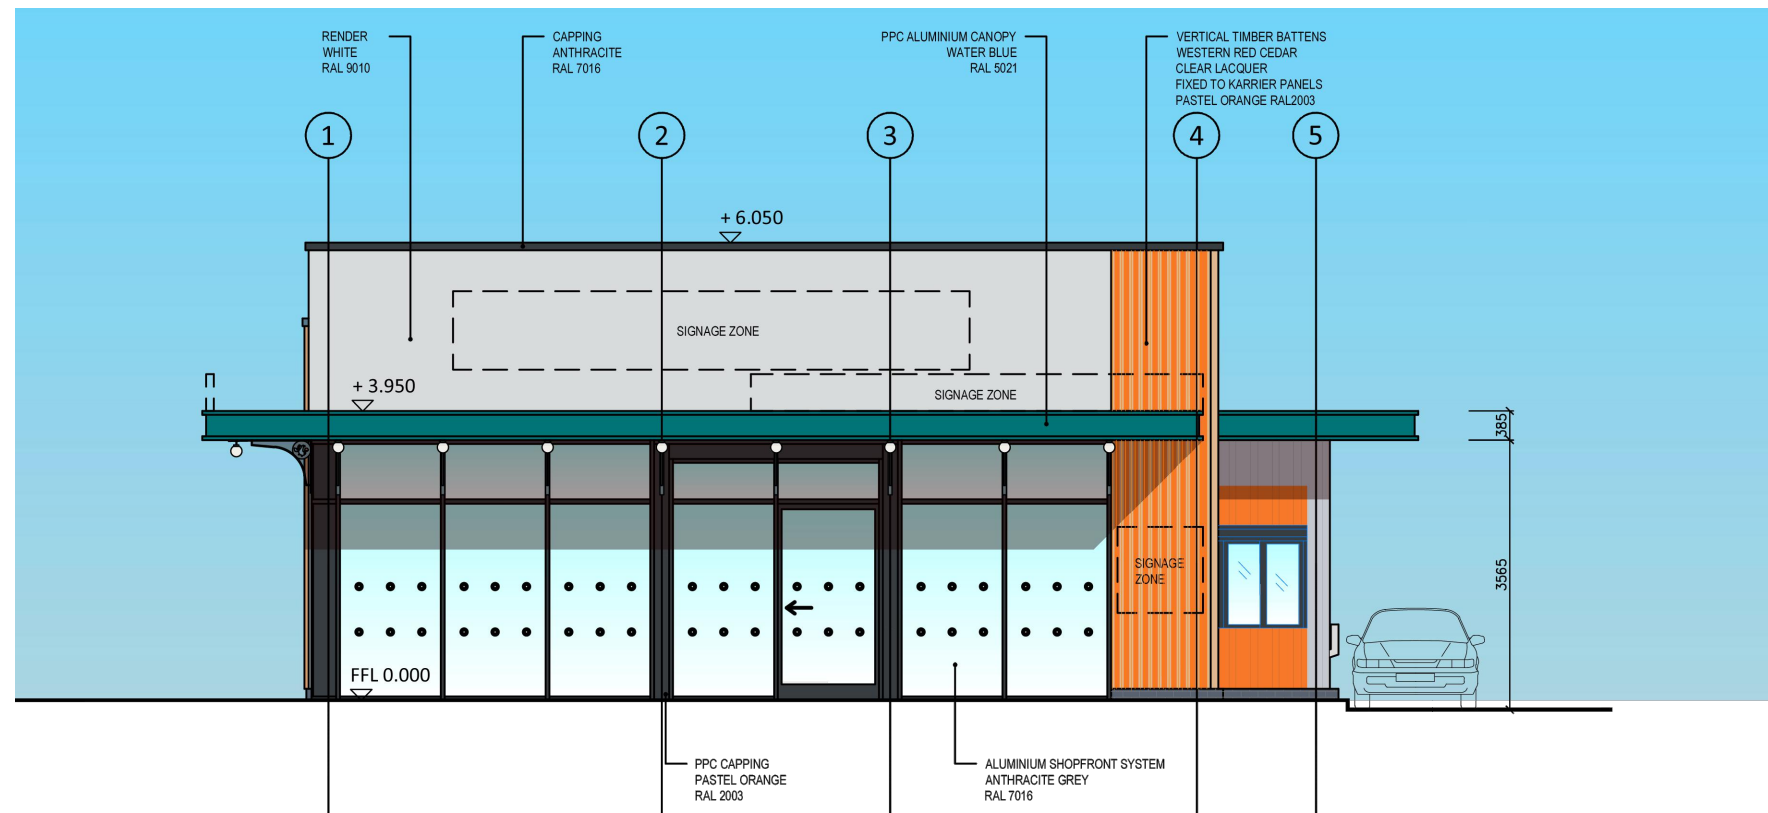


East (Entrance) Elevation

Scale 1:100

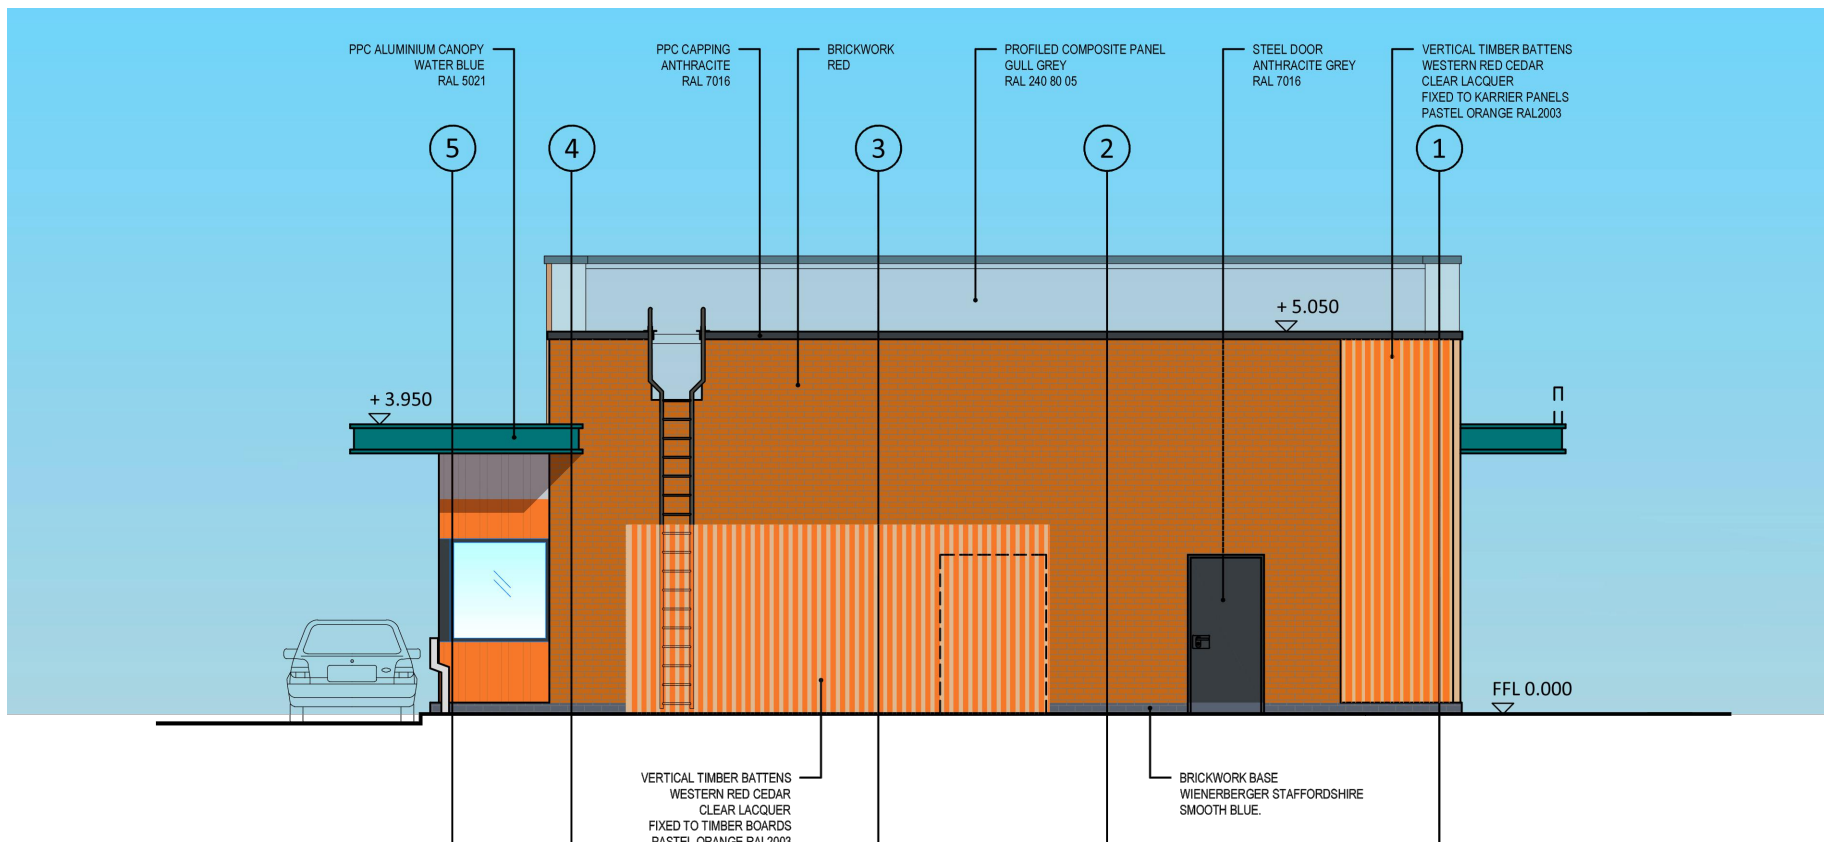

West (Side) Elevation

Scale 1:100

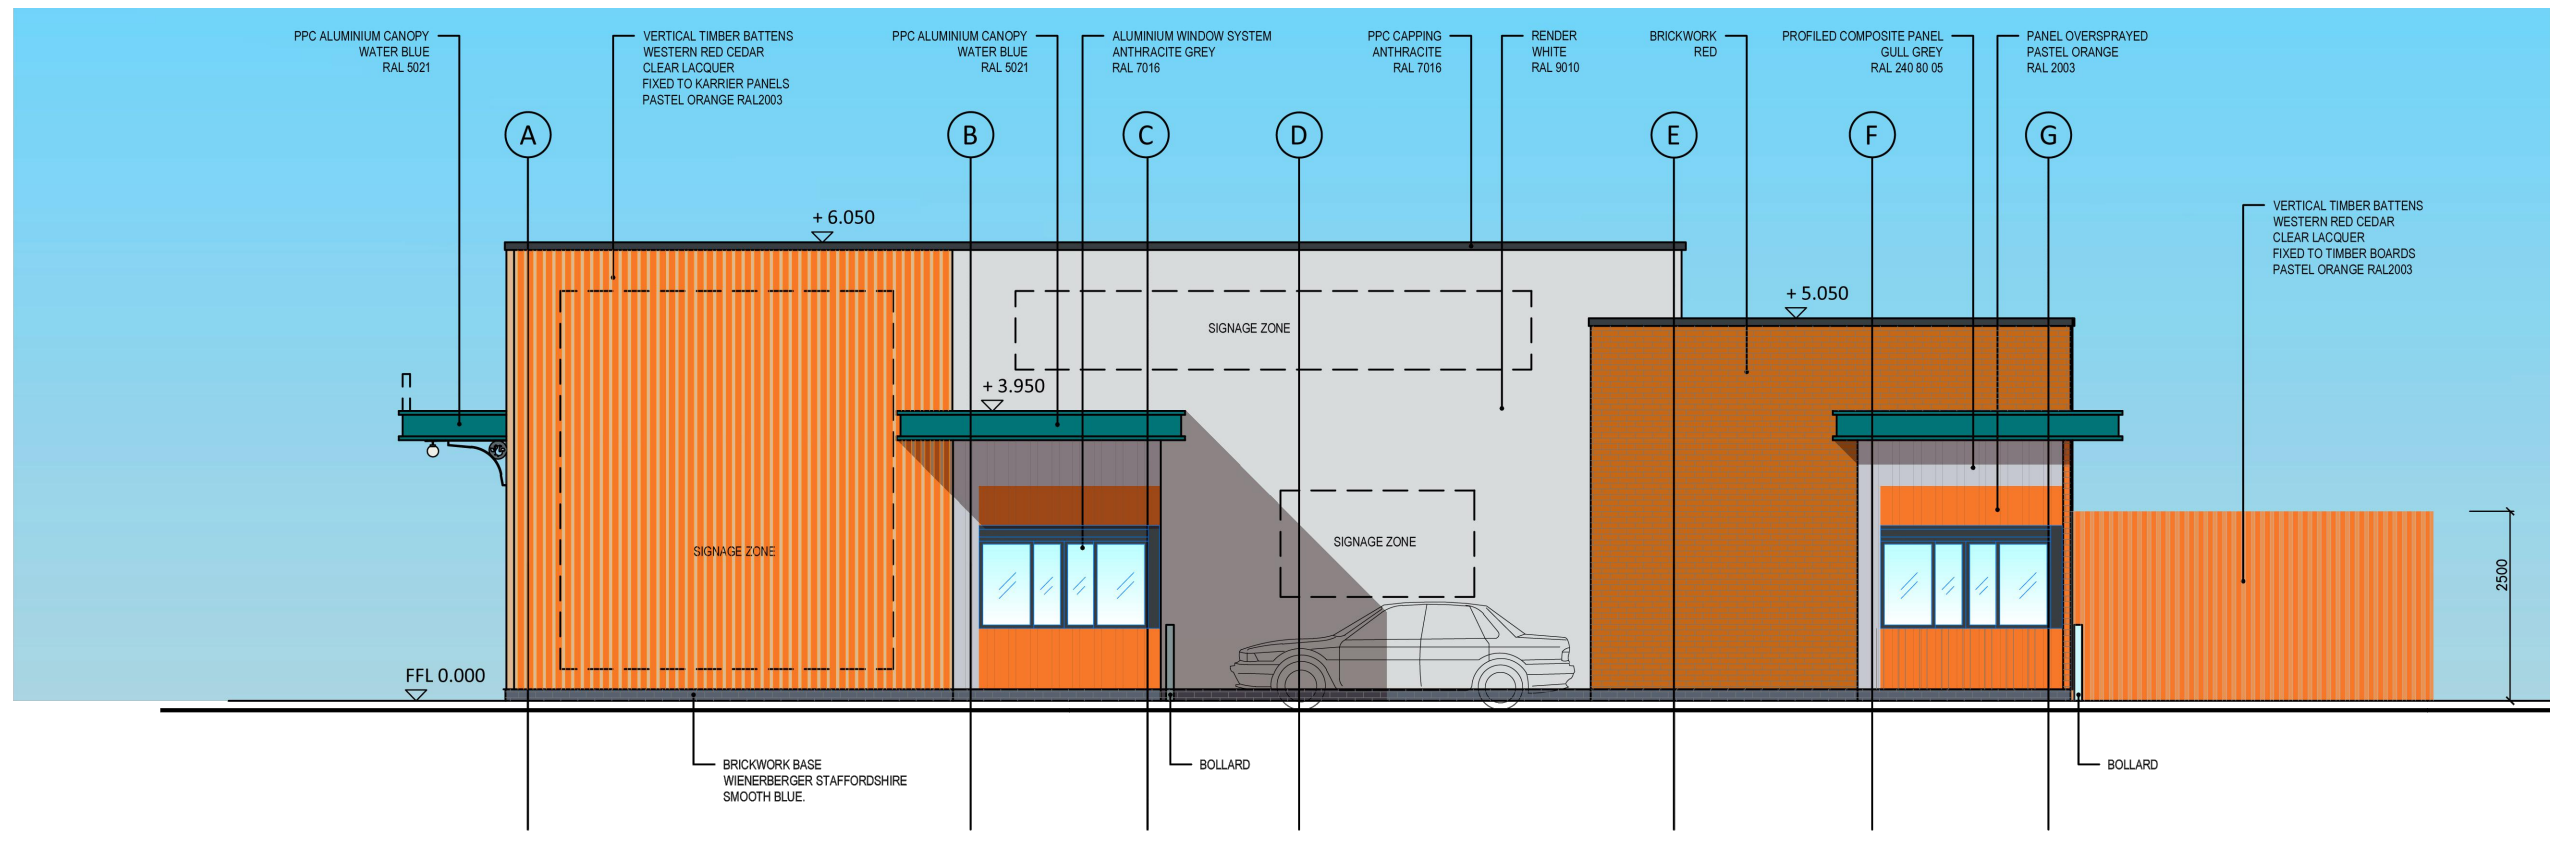

North (Rear / Order Point) Elevation

Scale 1:100

A 16.10.23
ANNOTATION REVISED

REVISIONS

CLIENT EURO GARAGES LTD

PROJECT SIR ISAAC NEWTON
WAY, ROCHDALE
OL16 4PS

TITLE DRIVE THROUGH
UNIT PLANS &
ELEVATIONS

DATE 11.10.23

SCALE 1:100 / 1:200 @ A1

JOB ID 1826

DWG 11a