

PLANNING

0m

1m


2m

3m


4m

5m


Scale Bar 1:50 @ A1

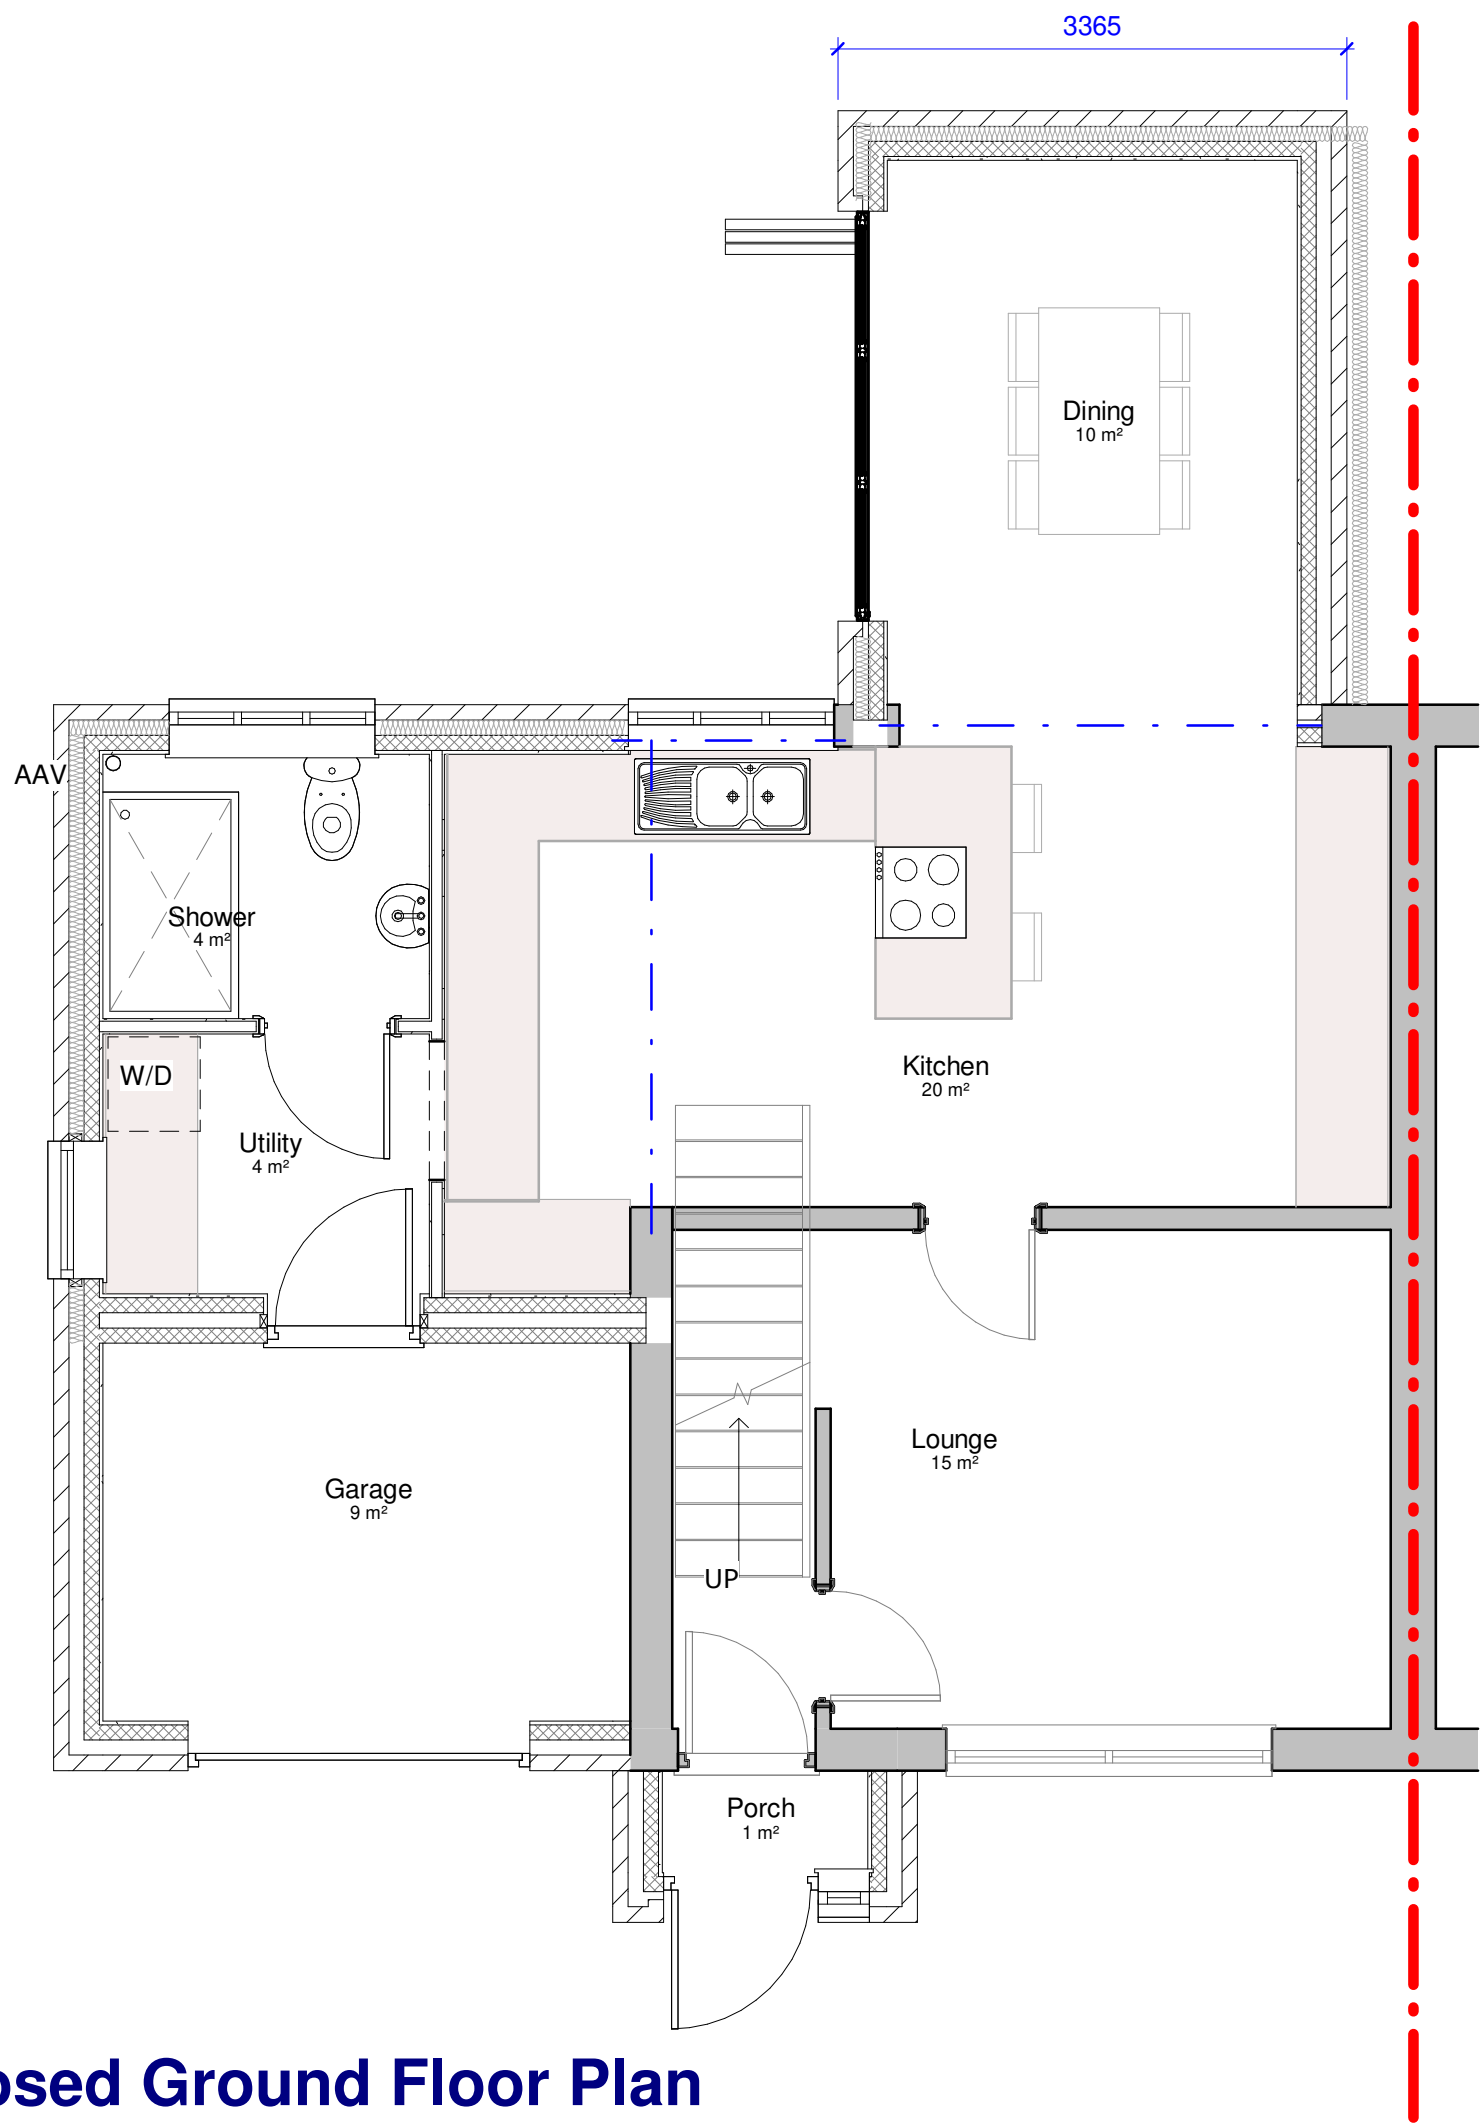

Proposed Ground Floor Plan
Scale 1 : 50

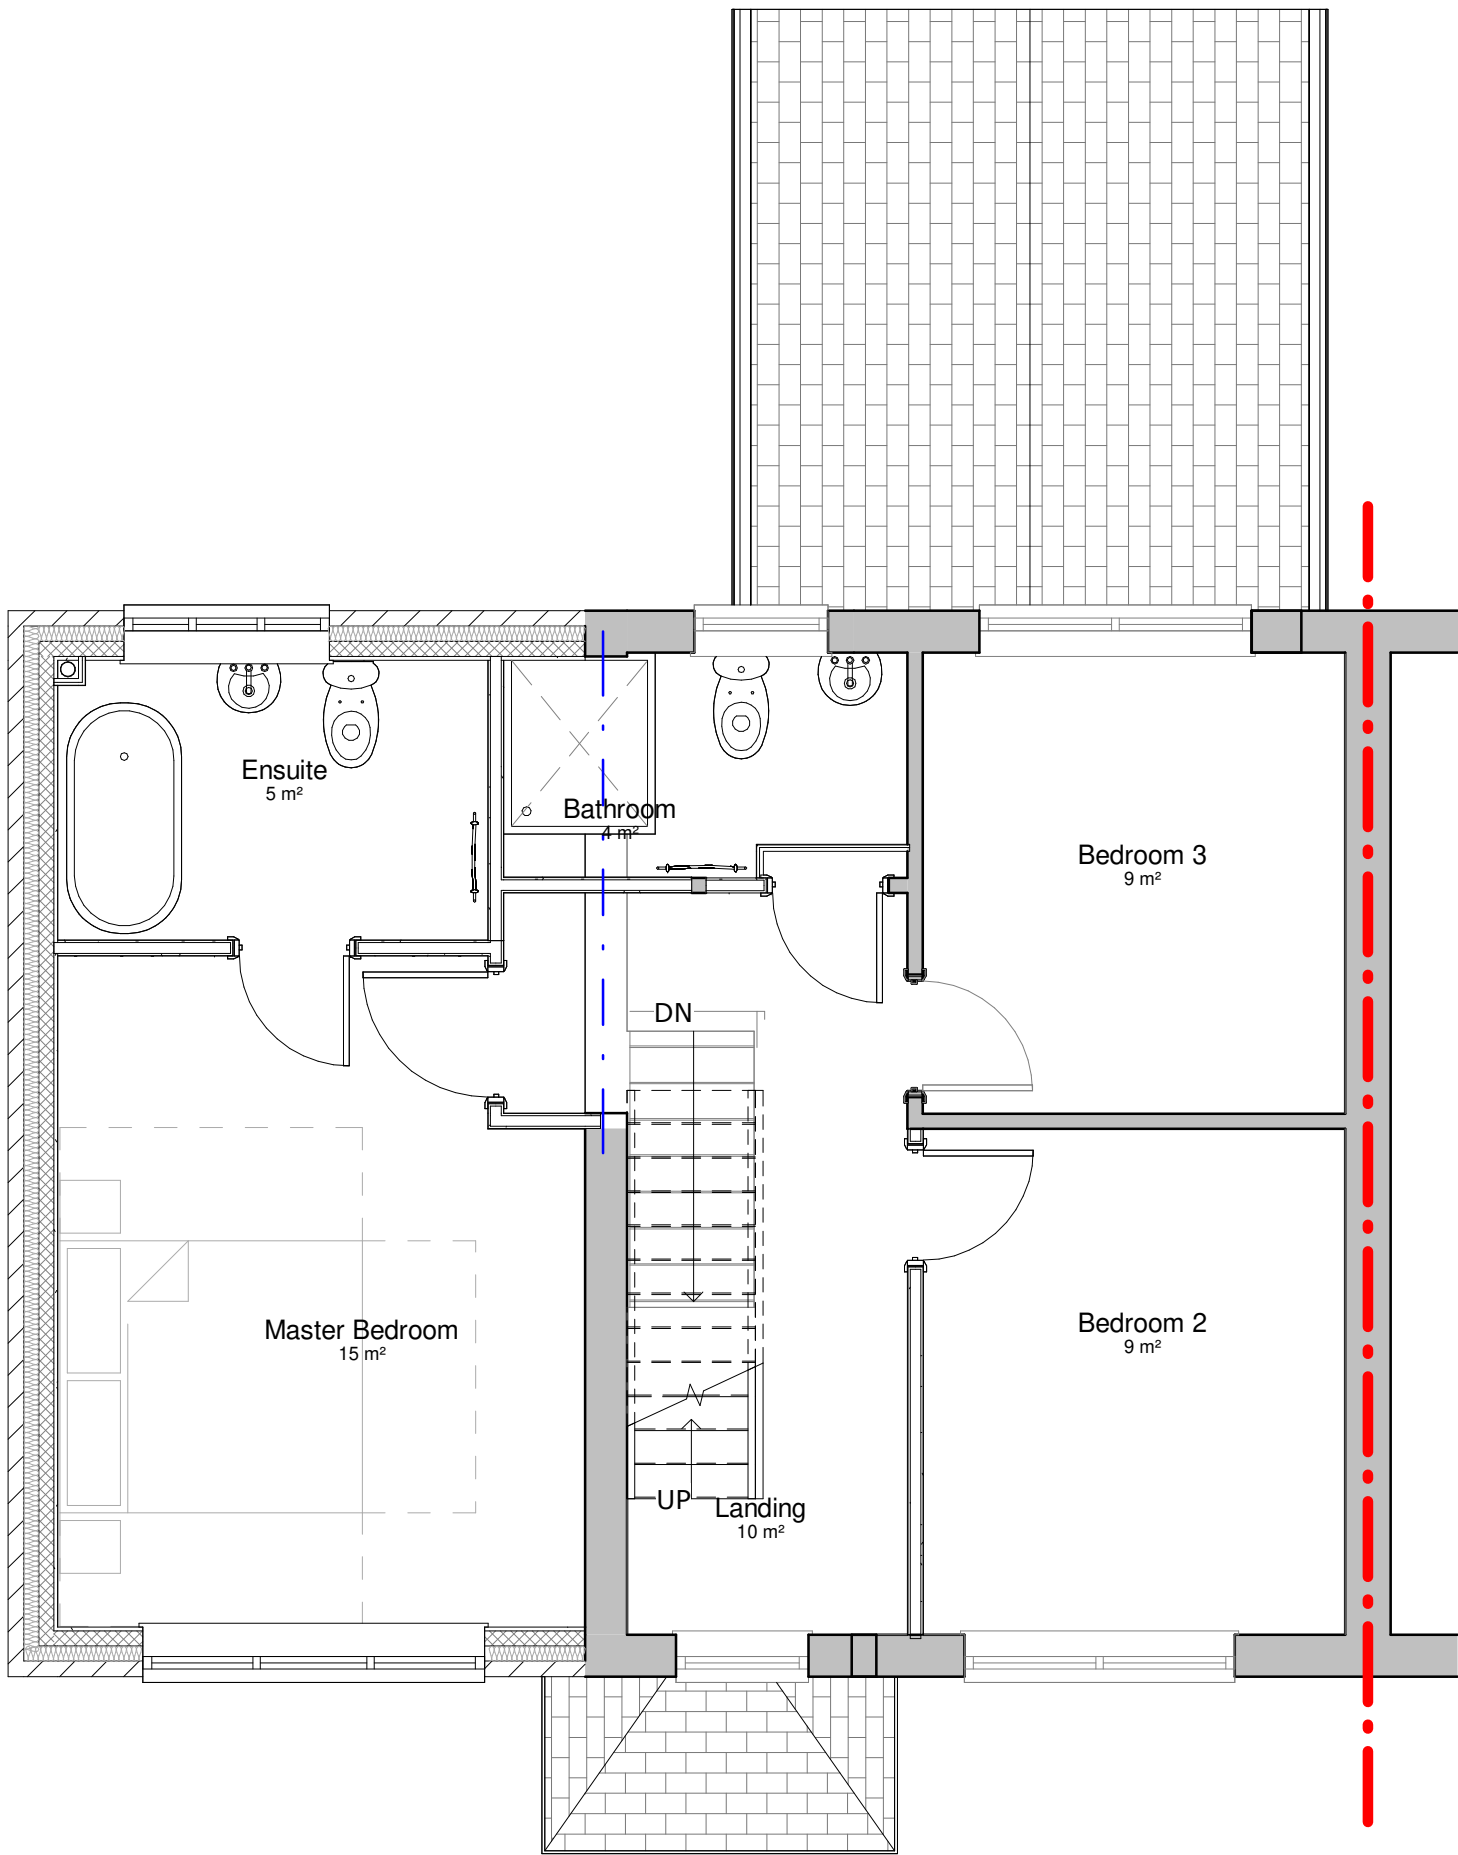

Proposed First Floor Plan
Scale 1 : 50

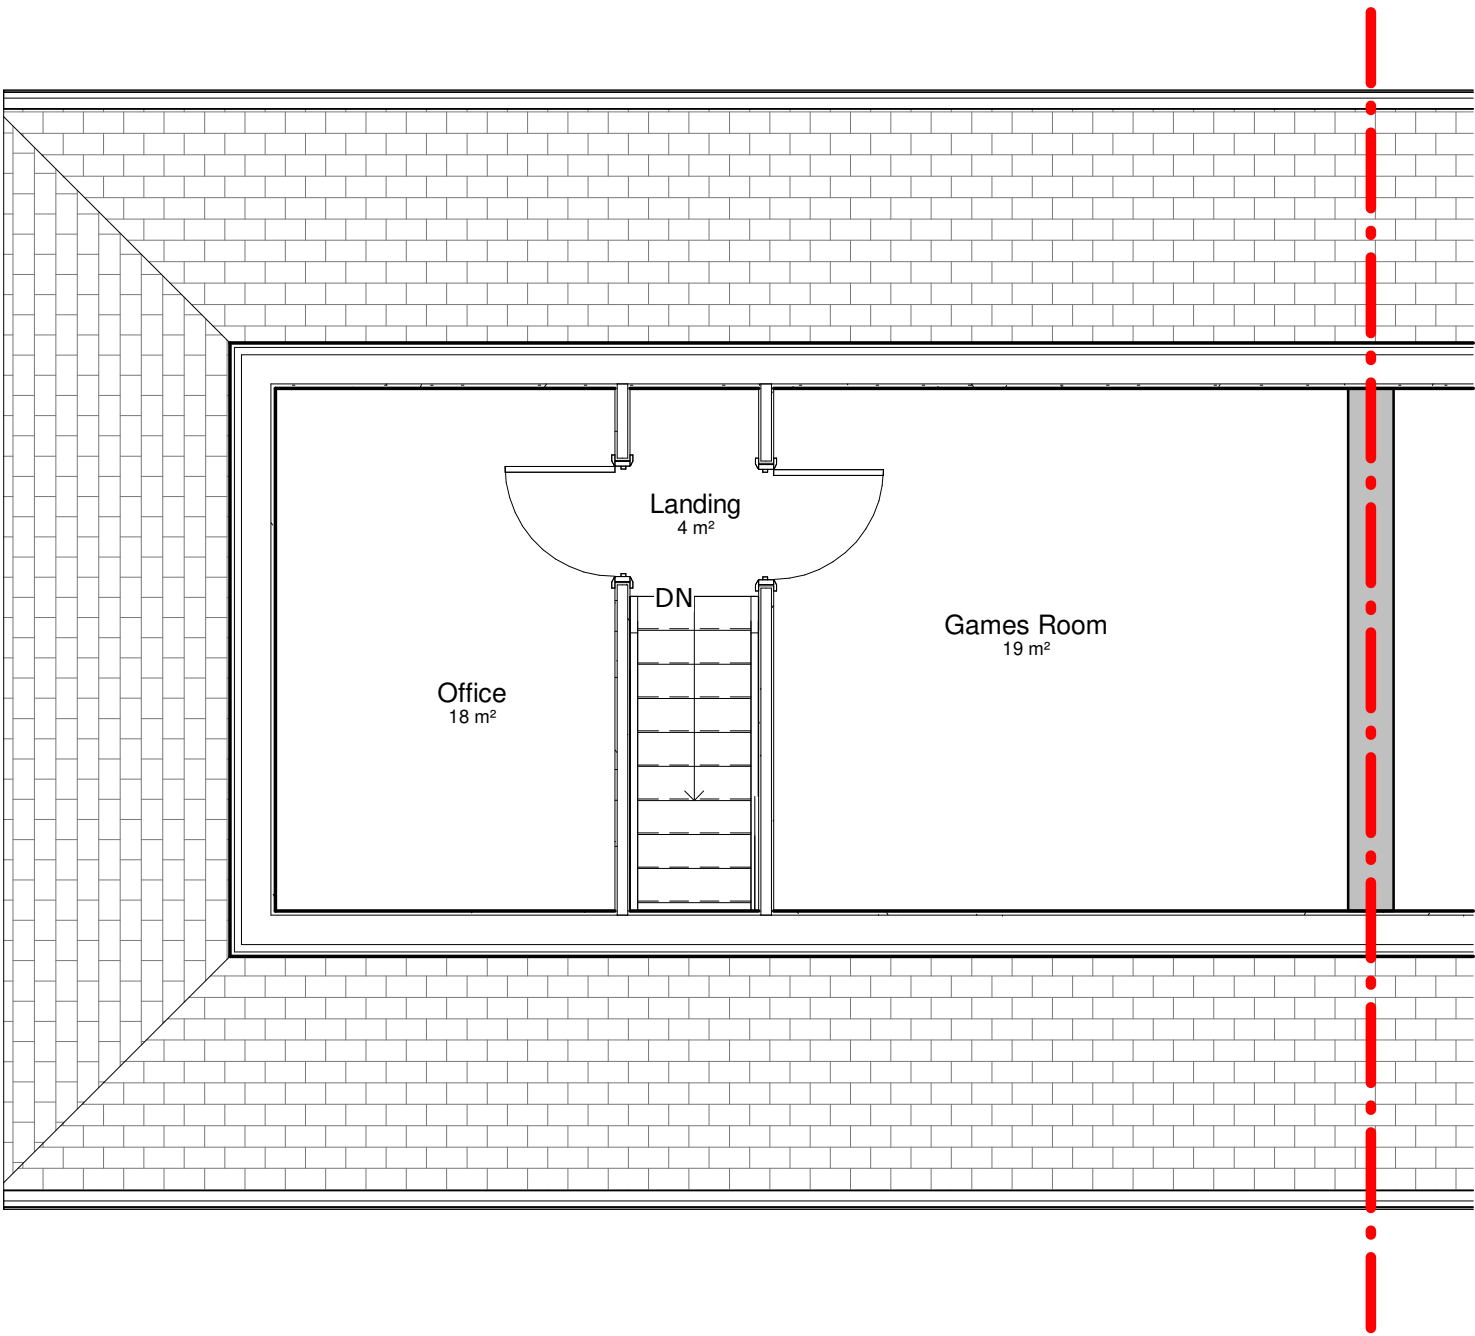

Proposed Second Floor Plan
Scale 1 : 50

A	Extension size reduced following comments from LPA.			TM	23.04.24
Rev	Description		by	Chk by	Date
Project:		Residential Extension 1 Clifton Road			
Title:		Proposed Plans			
Client:		Mr C Bailey			
Drawn By:		TM	Checked By:	TM	on Jan 2024
Original Size:		A1	Project Number: TMA-1124		
Drawing Number:		B1-ZZ-DR-A-2000			REV A