




EA

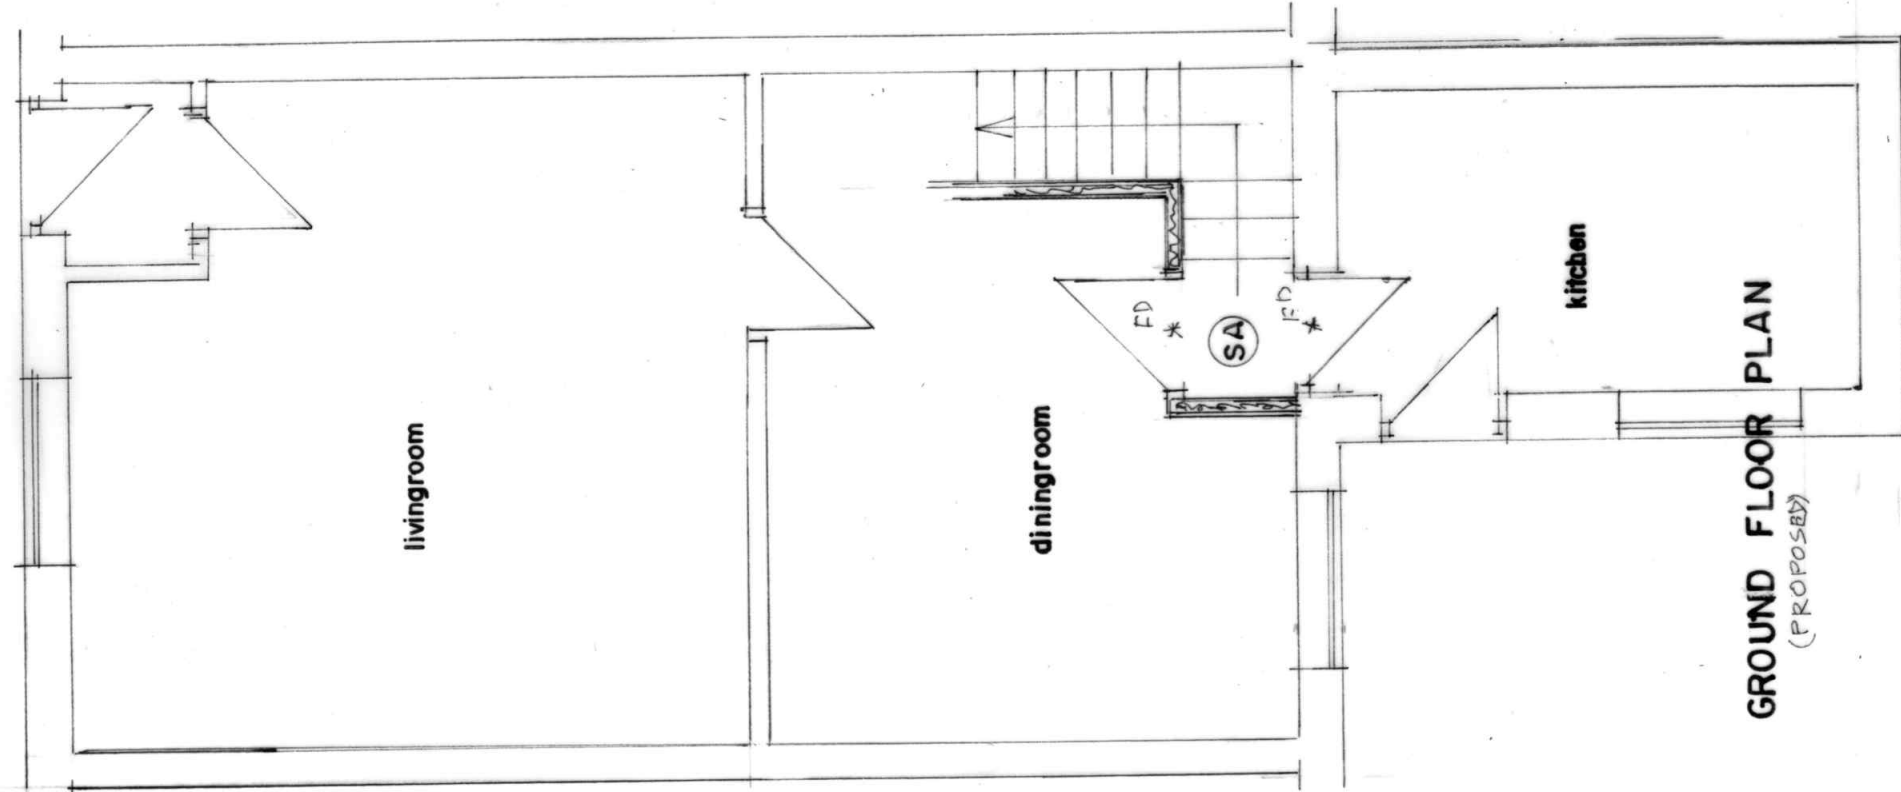

GROUND FLOOR PLAN
(PROPOSED)

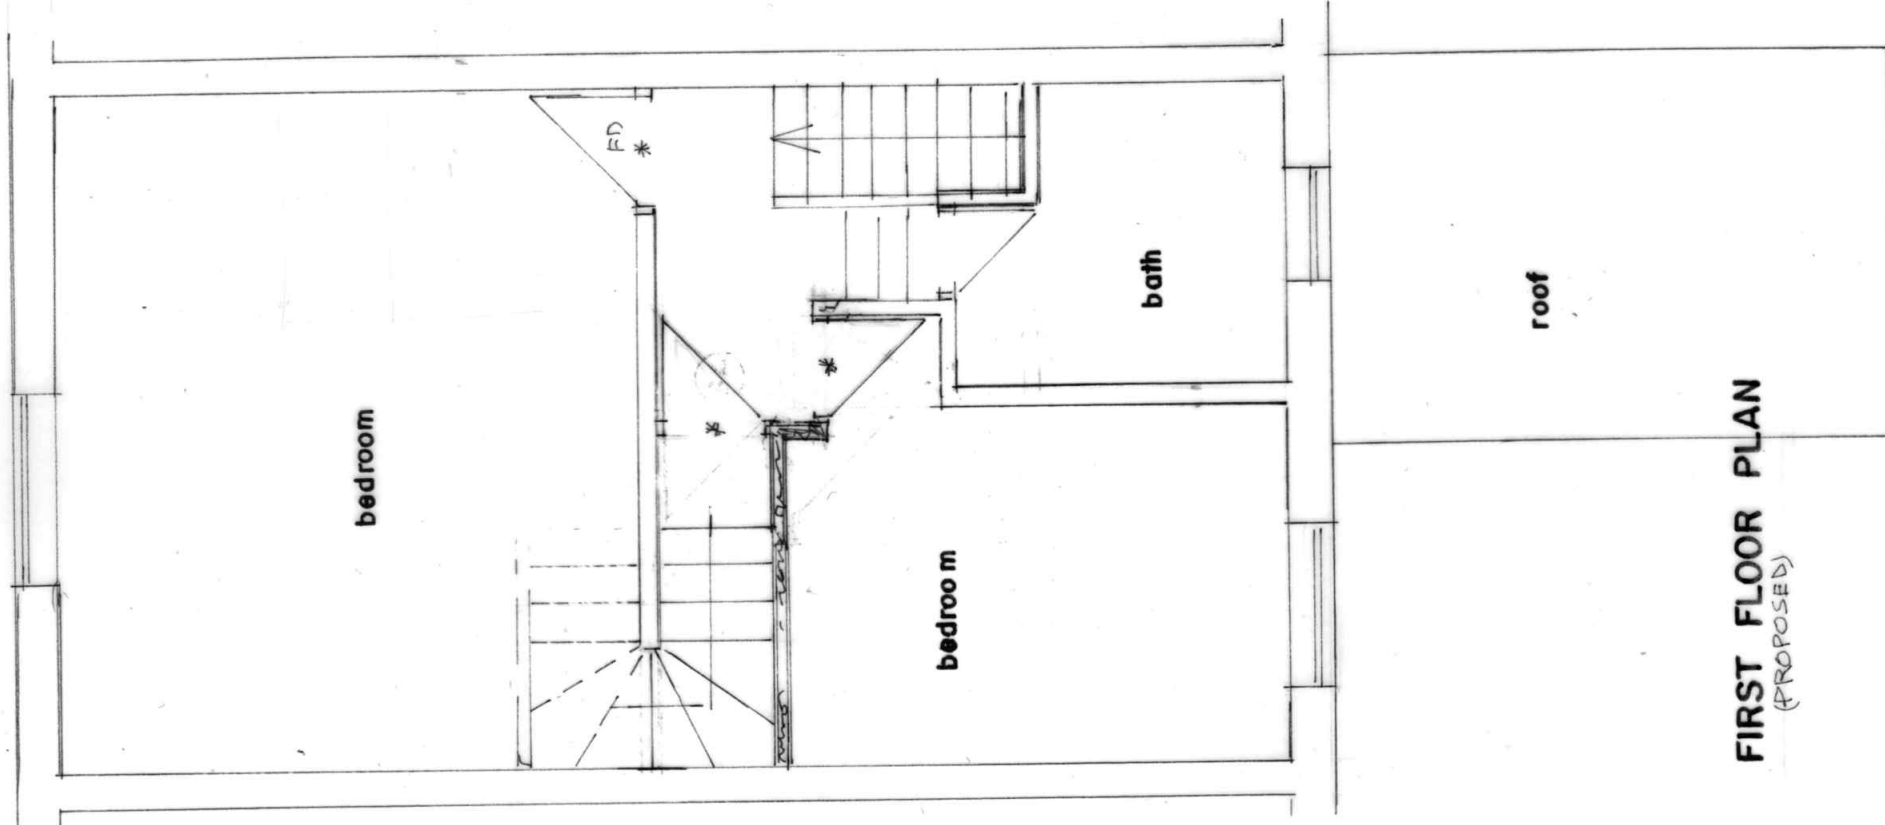

FIRST FLOOR PLAN
(PROPOSED)

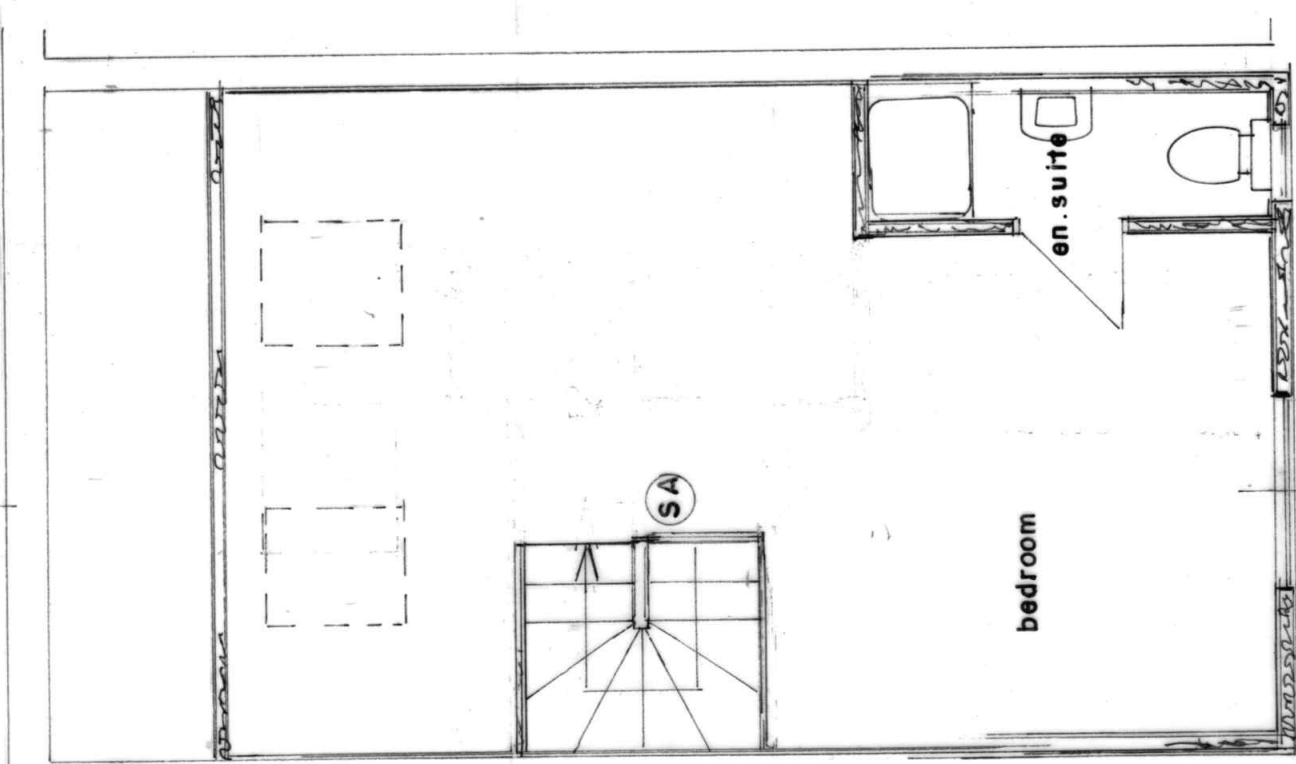

SECOND FLOOR PLAN
(PROPOSED)

BUILDING DESIGN SERVICES

M. FAROOQ

418 Bury Road Rochdale OL11 5EU.

Tel: 01706 712231 Mob: 07967605763

PROPOSED REAR DORMER EXTENSION AT
38 CLEMENT ROYDS STREET ROCHDALE OL12 6SG

For: Mrs NOREEN BEGUM

Plan

Scale 1:50

2240/2