


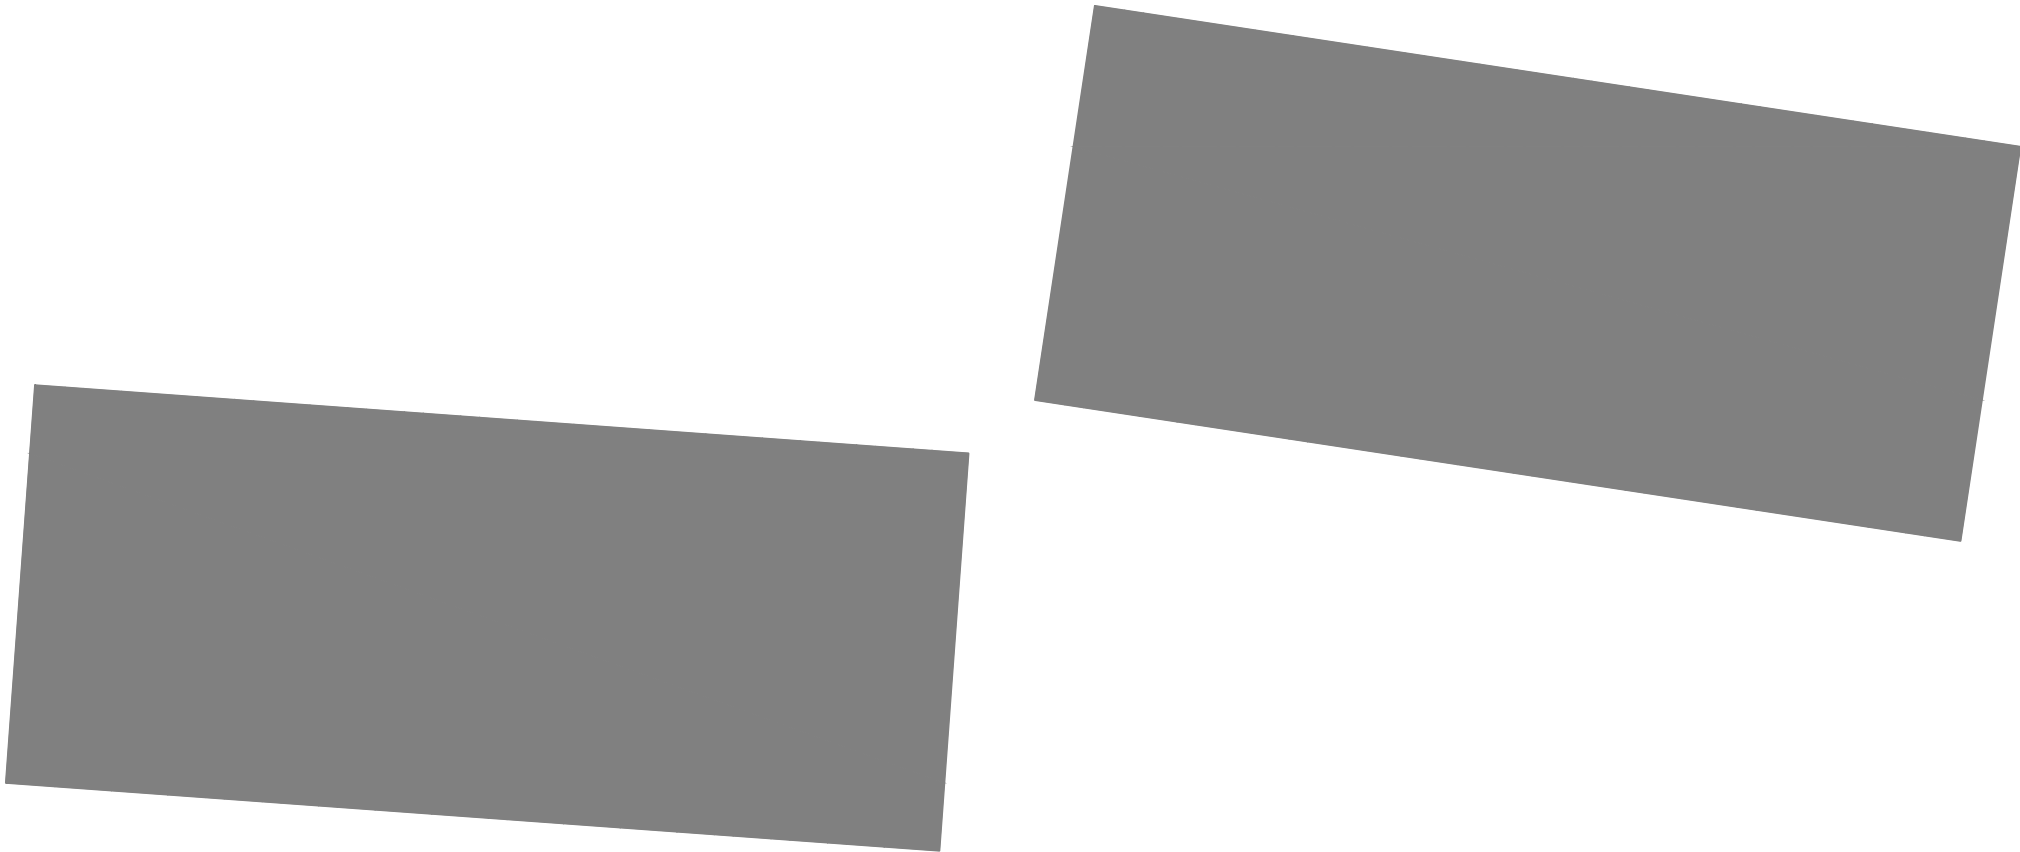

Metres
1:50



Darwen Resource Recovery Park, Lower Eccleshill Road, Darwen, BB3 0RP
Tel: 01254 819700, Fax: 01254 819749, Email: richard.bisset@suez.com

Site
Springvale HWRC

Title
Proposed Roof Plan

Scale
1:50 @ A3

Date
January 2024

Drawing Ref
Spv-PLN-0124-05

Drawn by
JA

Checked by
JW

Rev	subject	date

Notes

1. Reproduced from the Ordnance Survey Map with the permission of the Controller of Her Majesty's Stationary Office, Crown Copyright, Licence Number 100004910.
2. All units including smoking shelter to be dark grey (RAL 7016)