




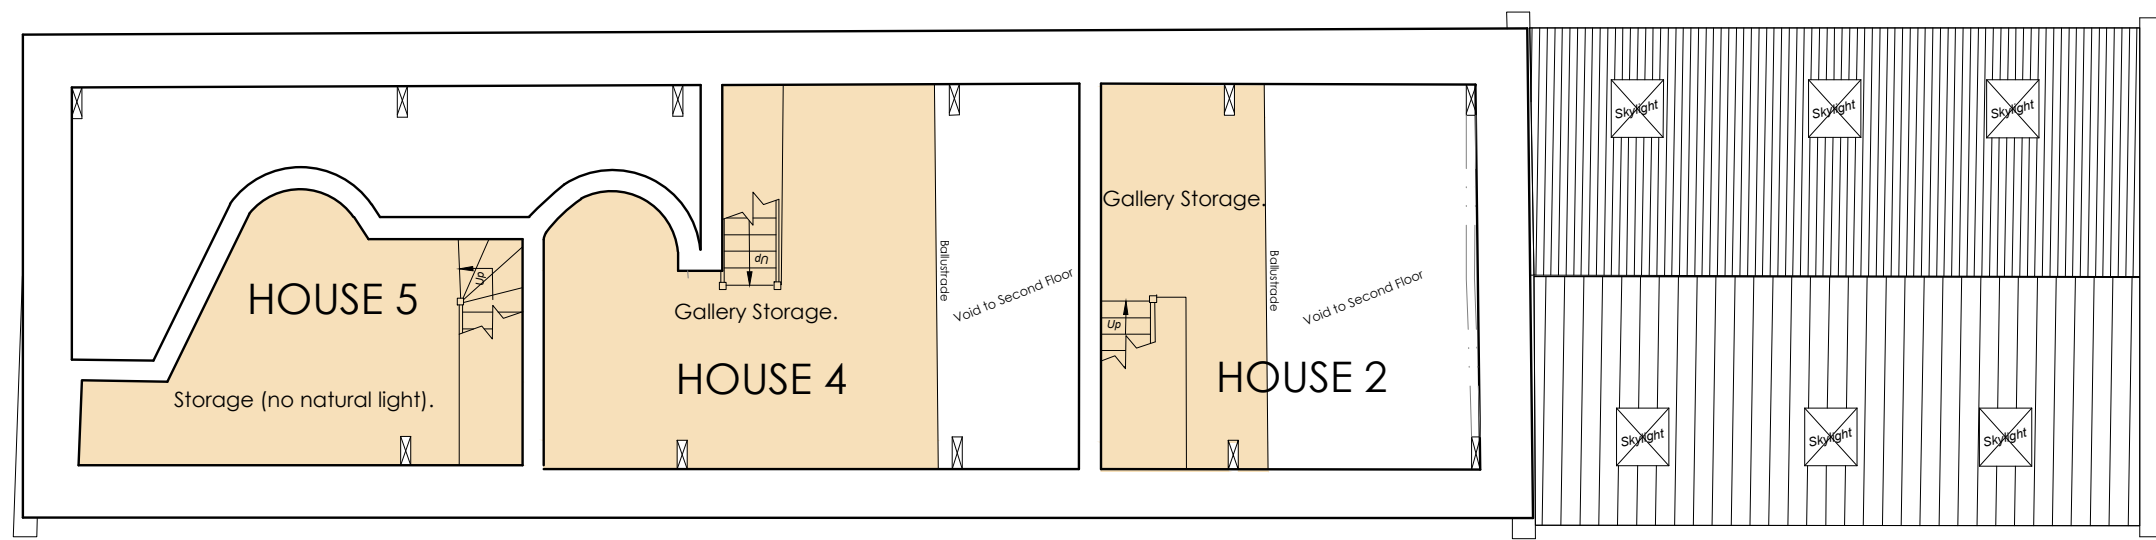


Third Floor Plan

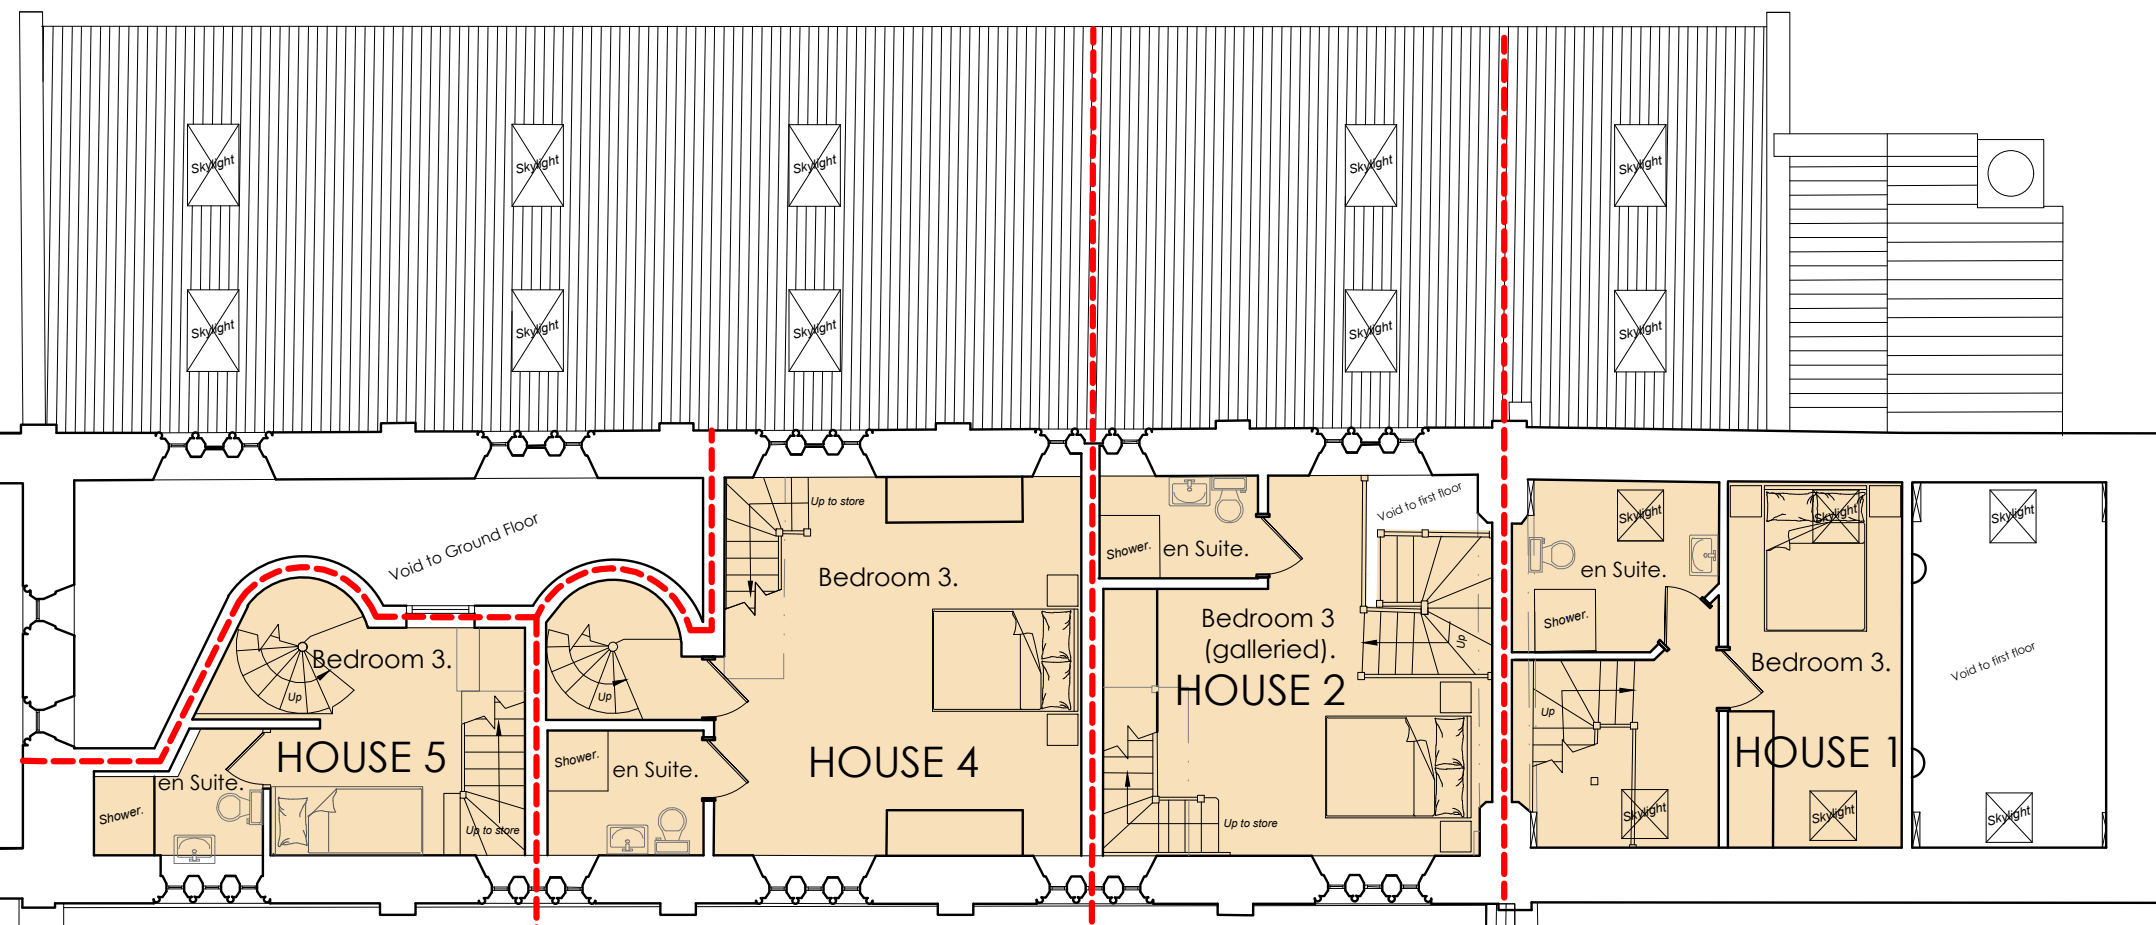


Second Floor Plan

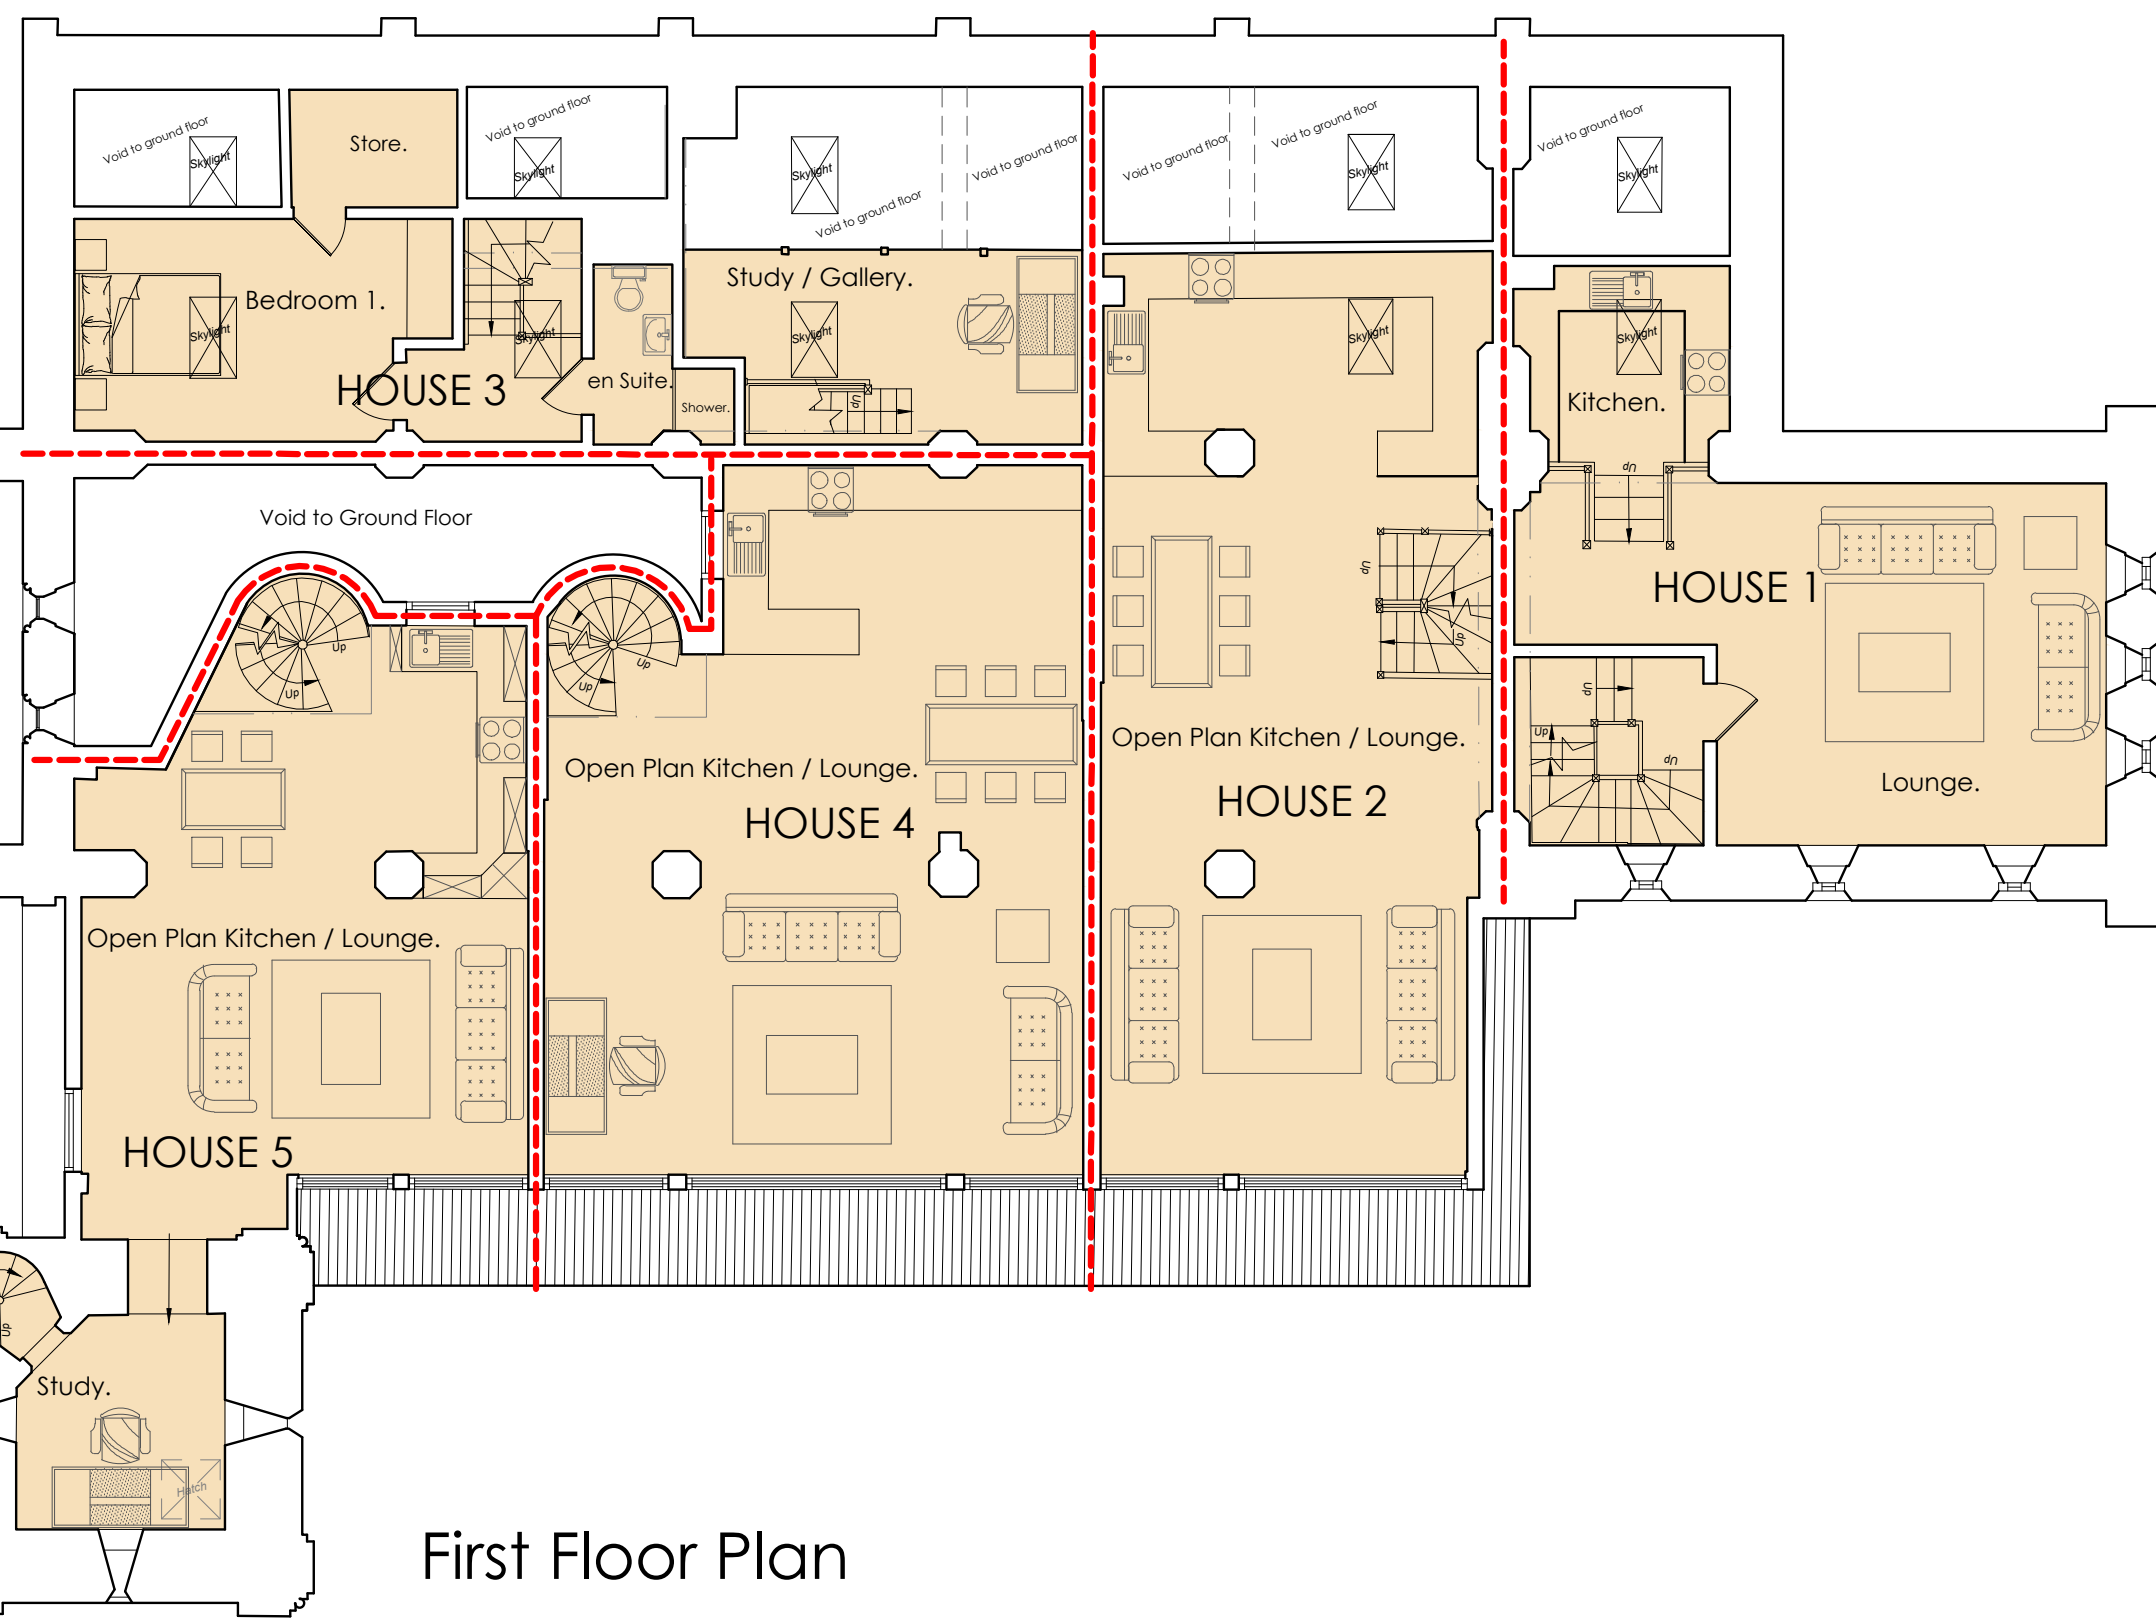


First Floor Plan

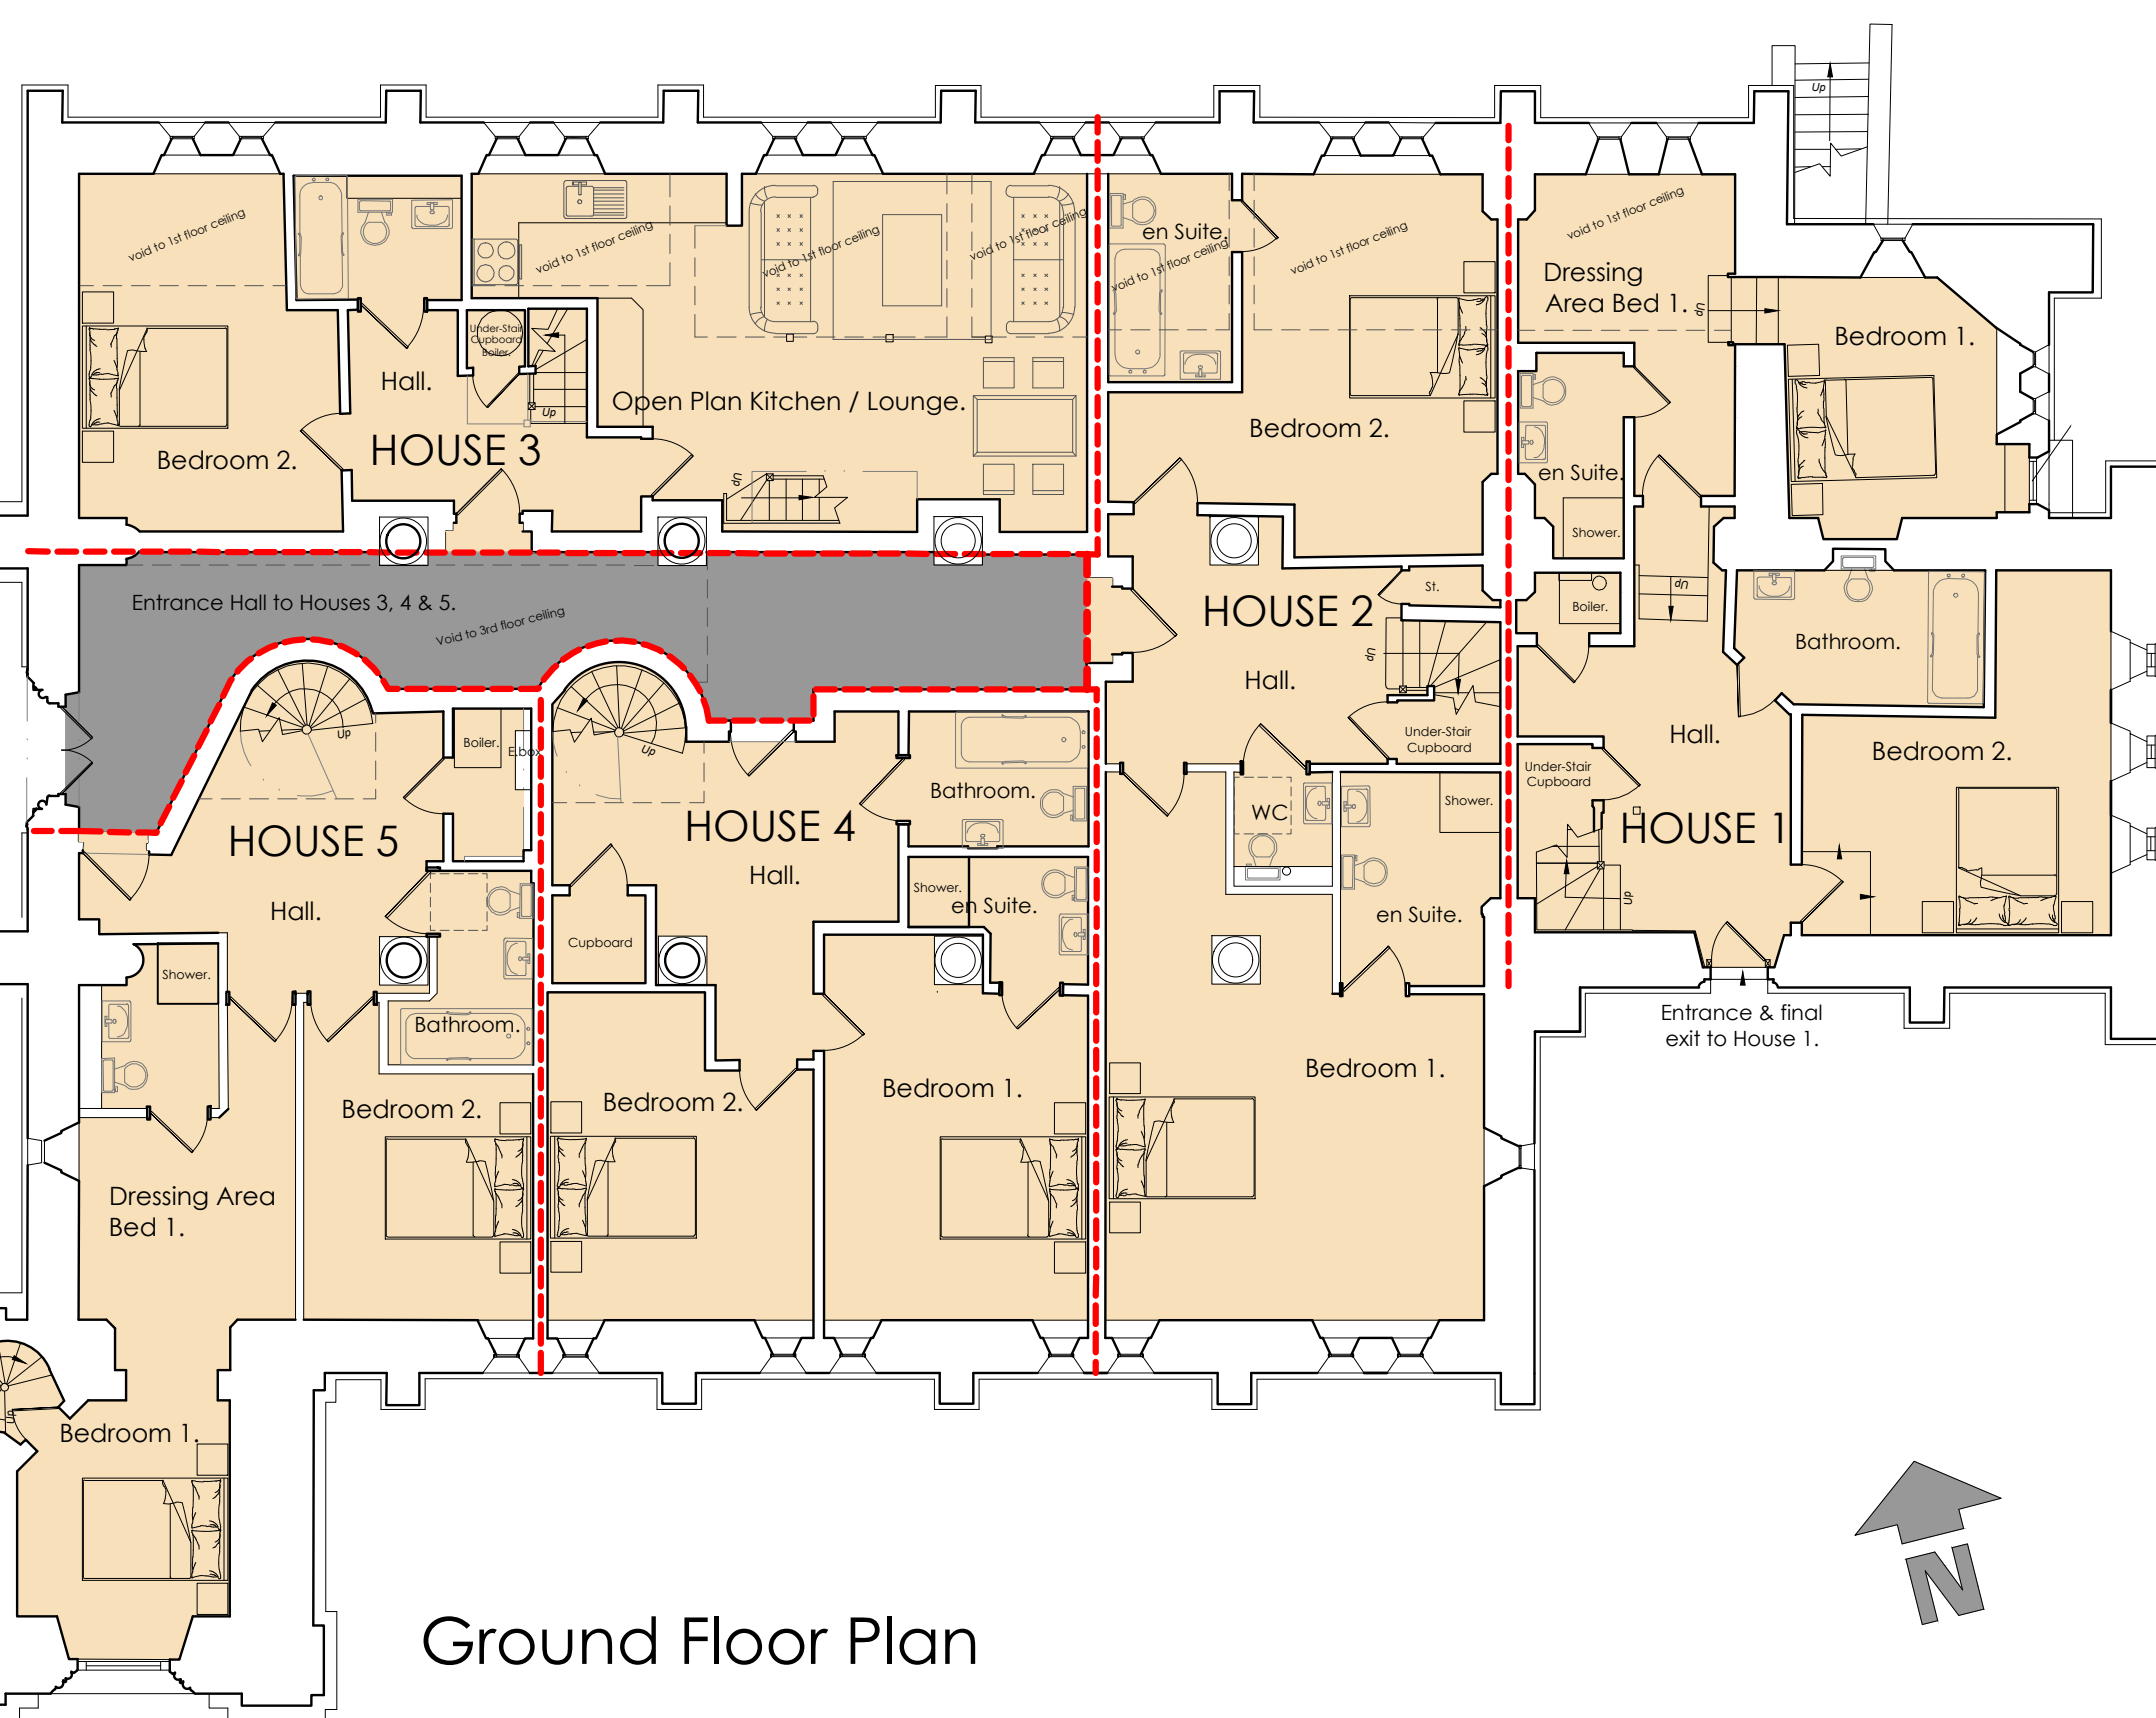


Ground Floor Plan

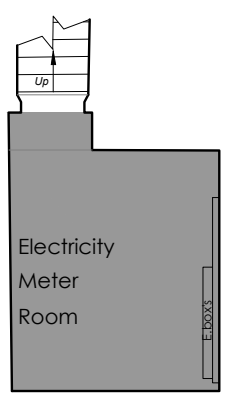


Basement

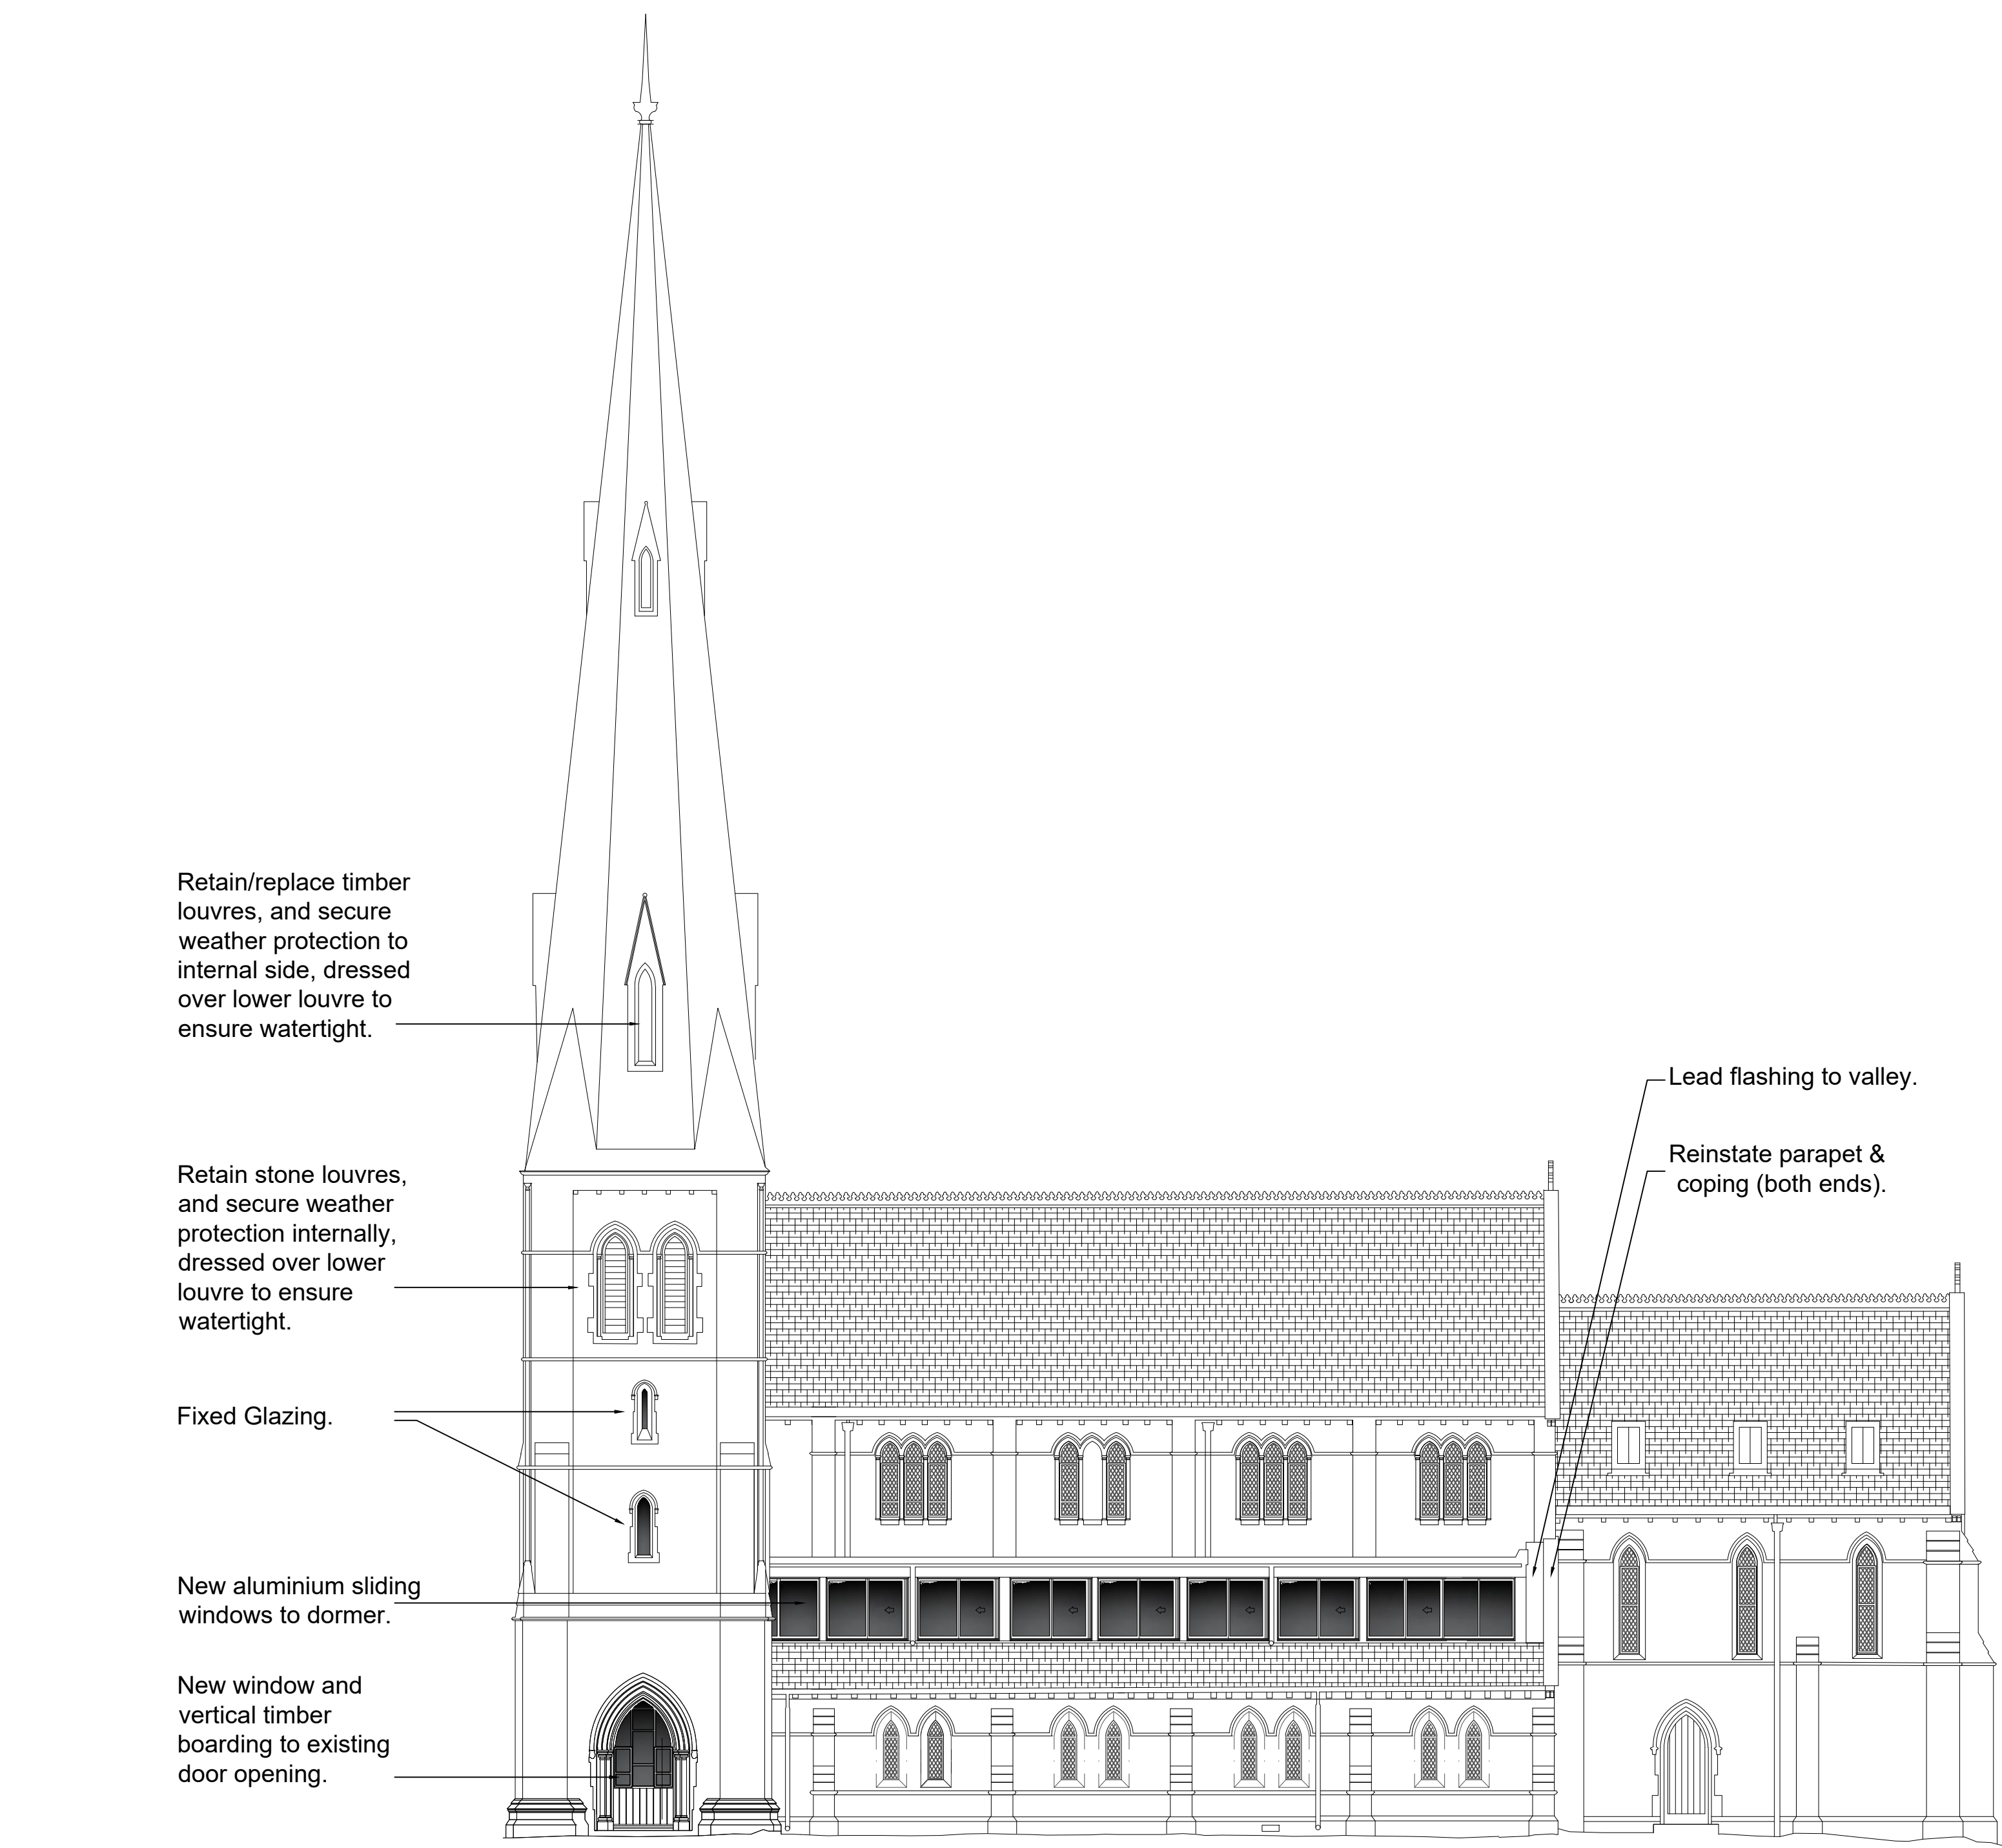


South Elevation

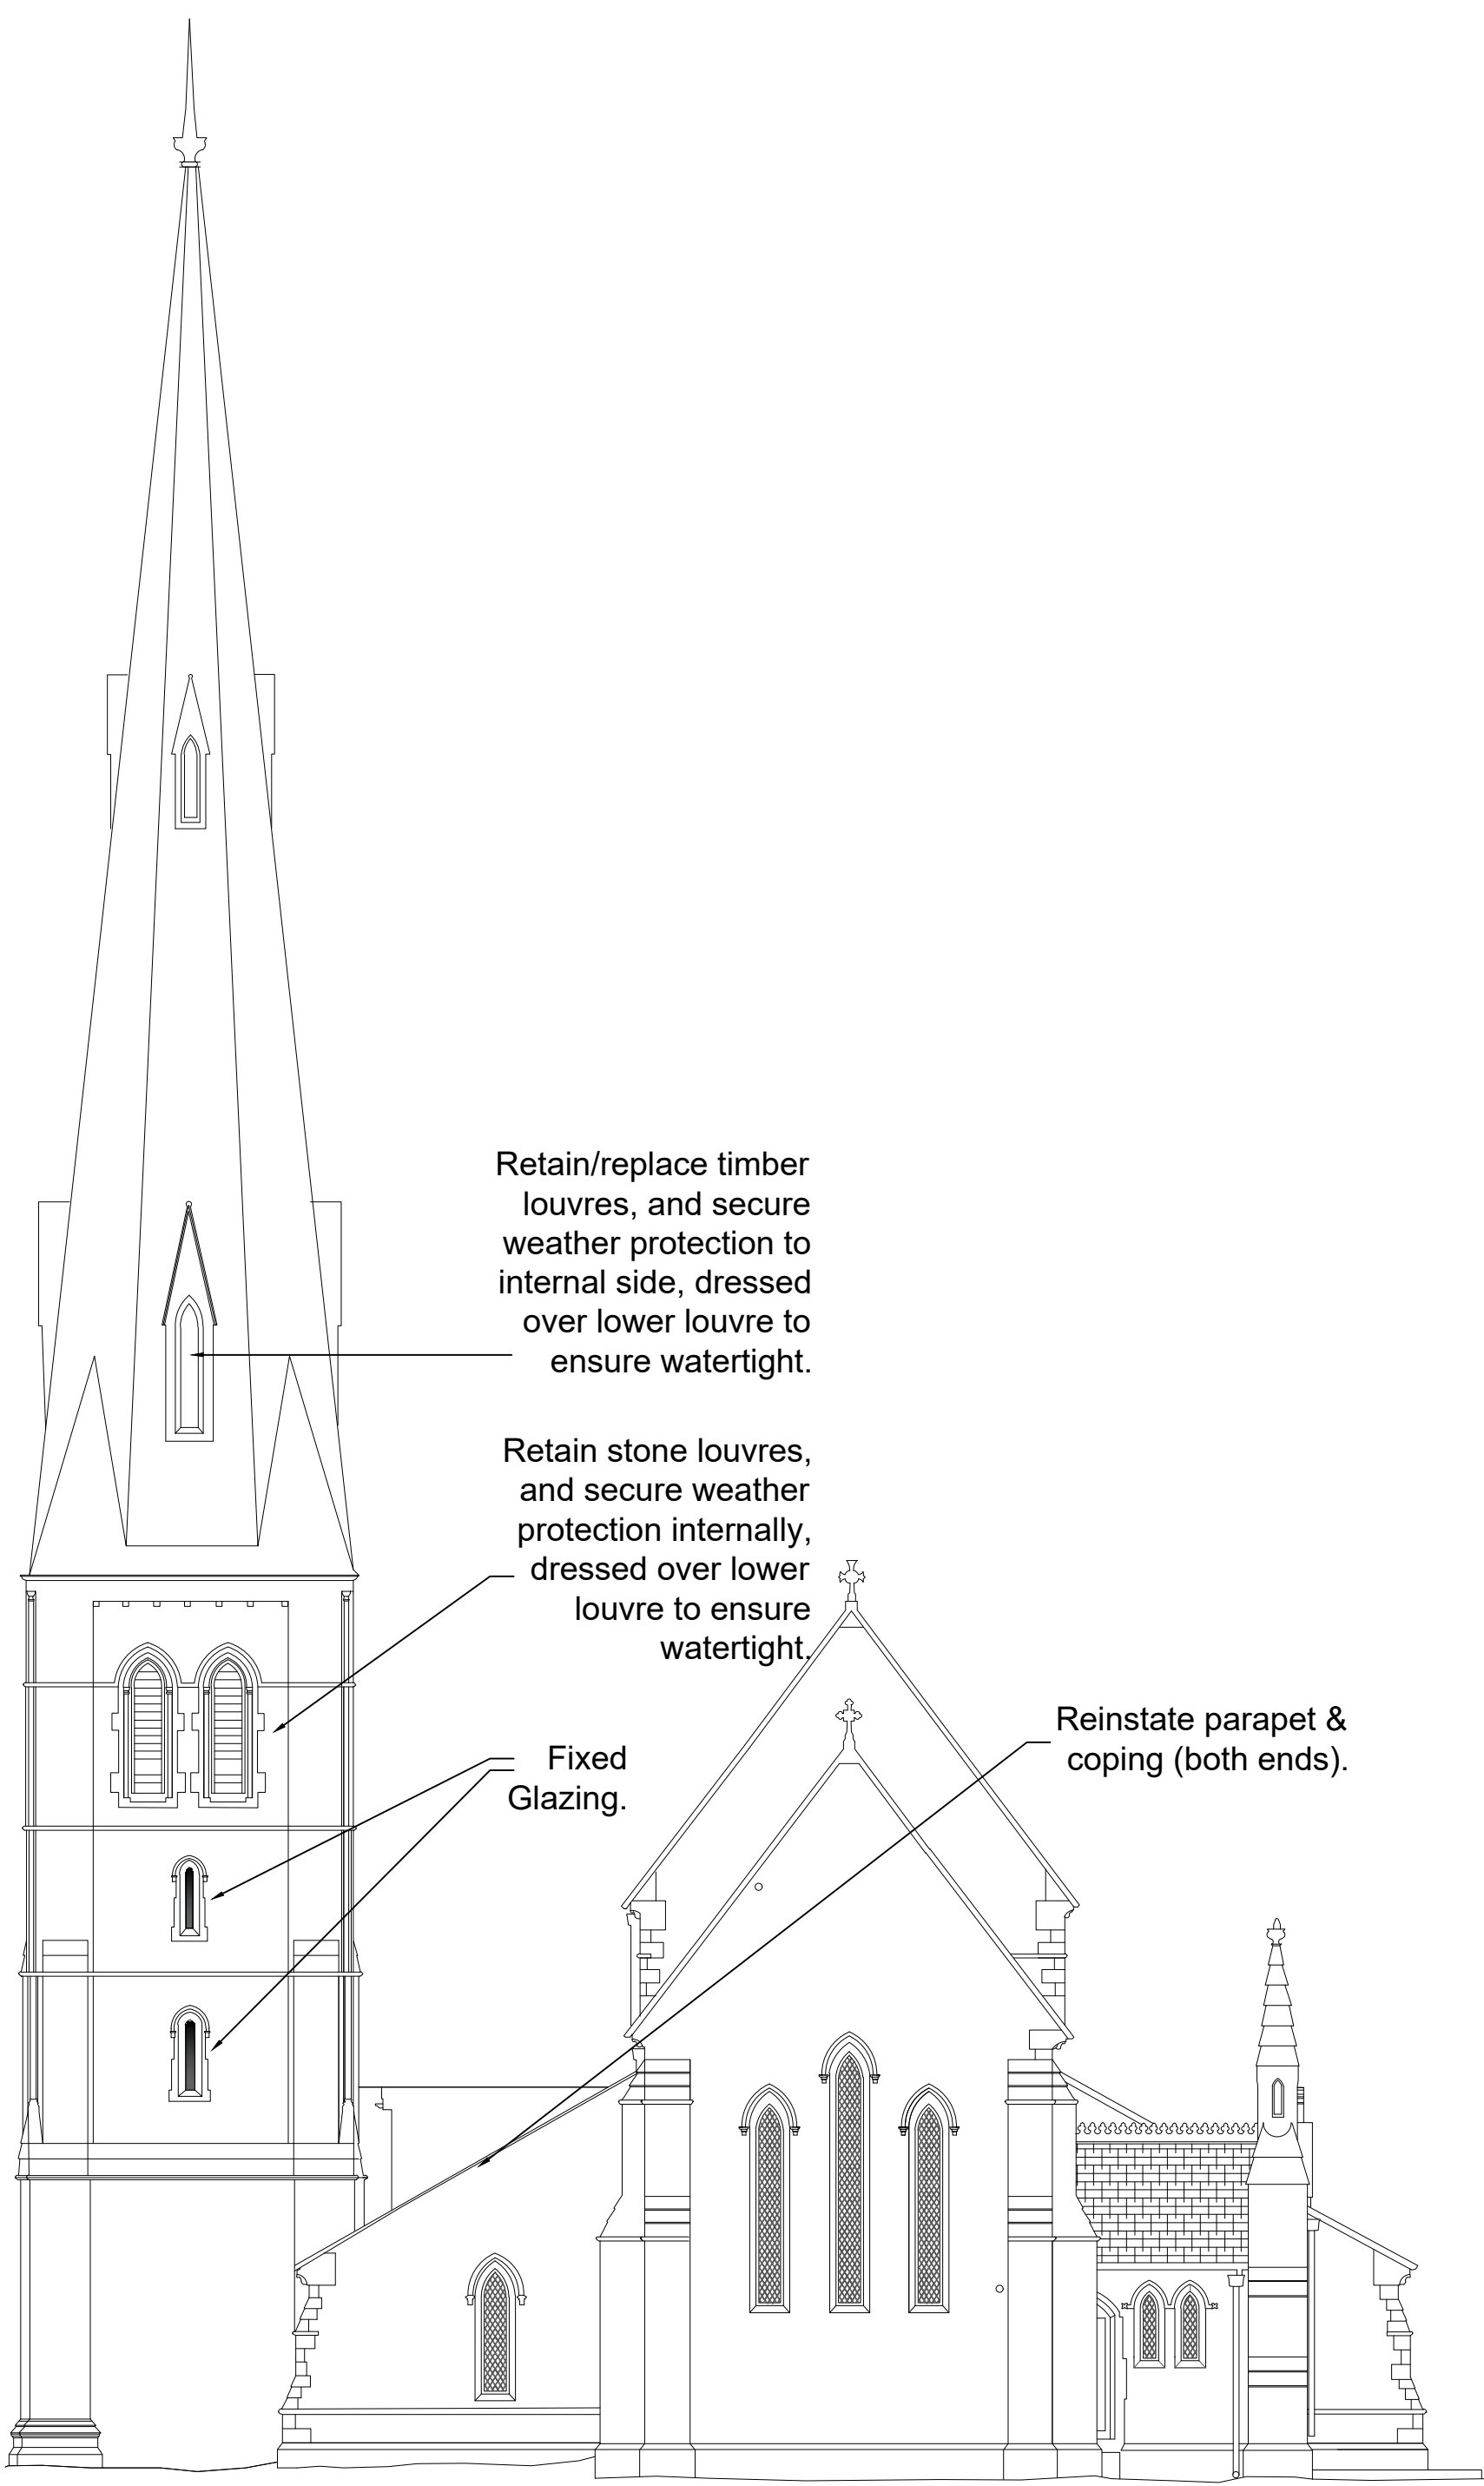

East Elevation

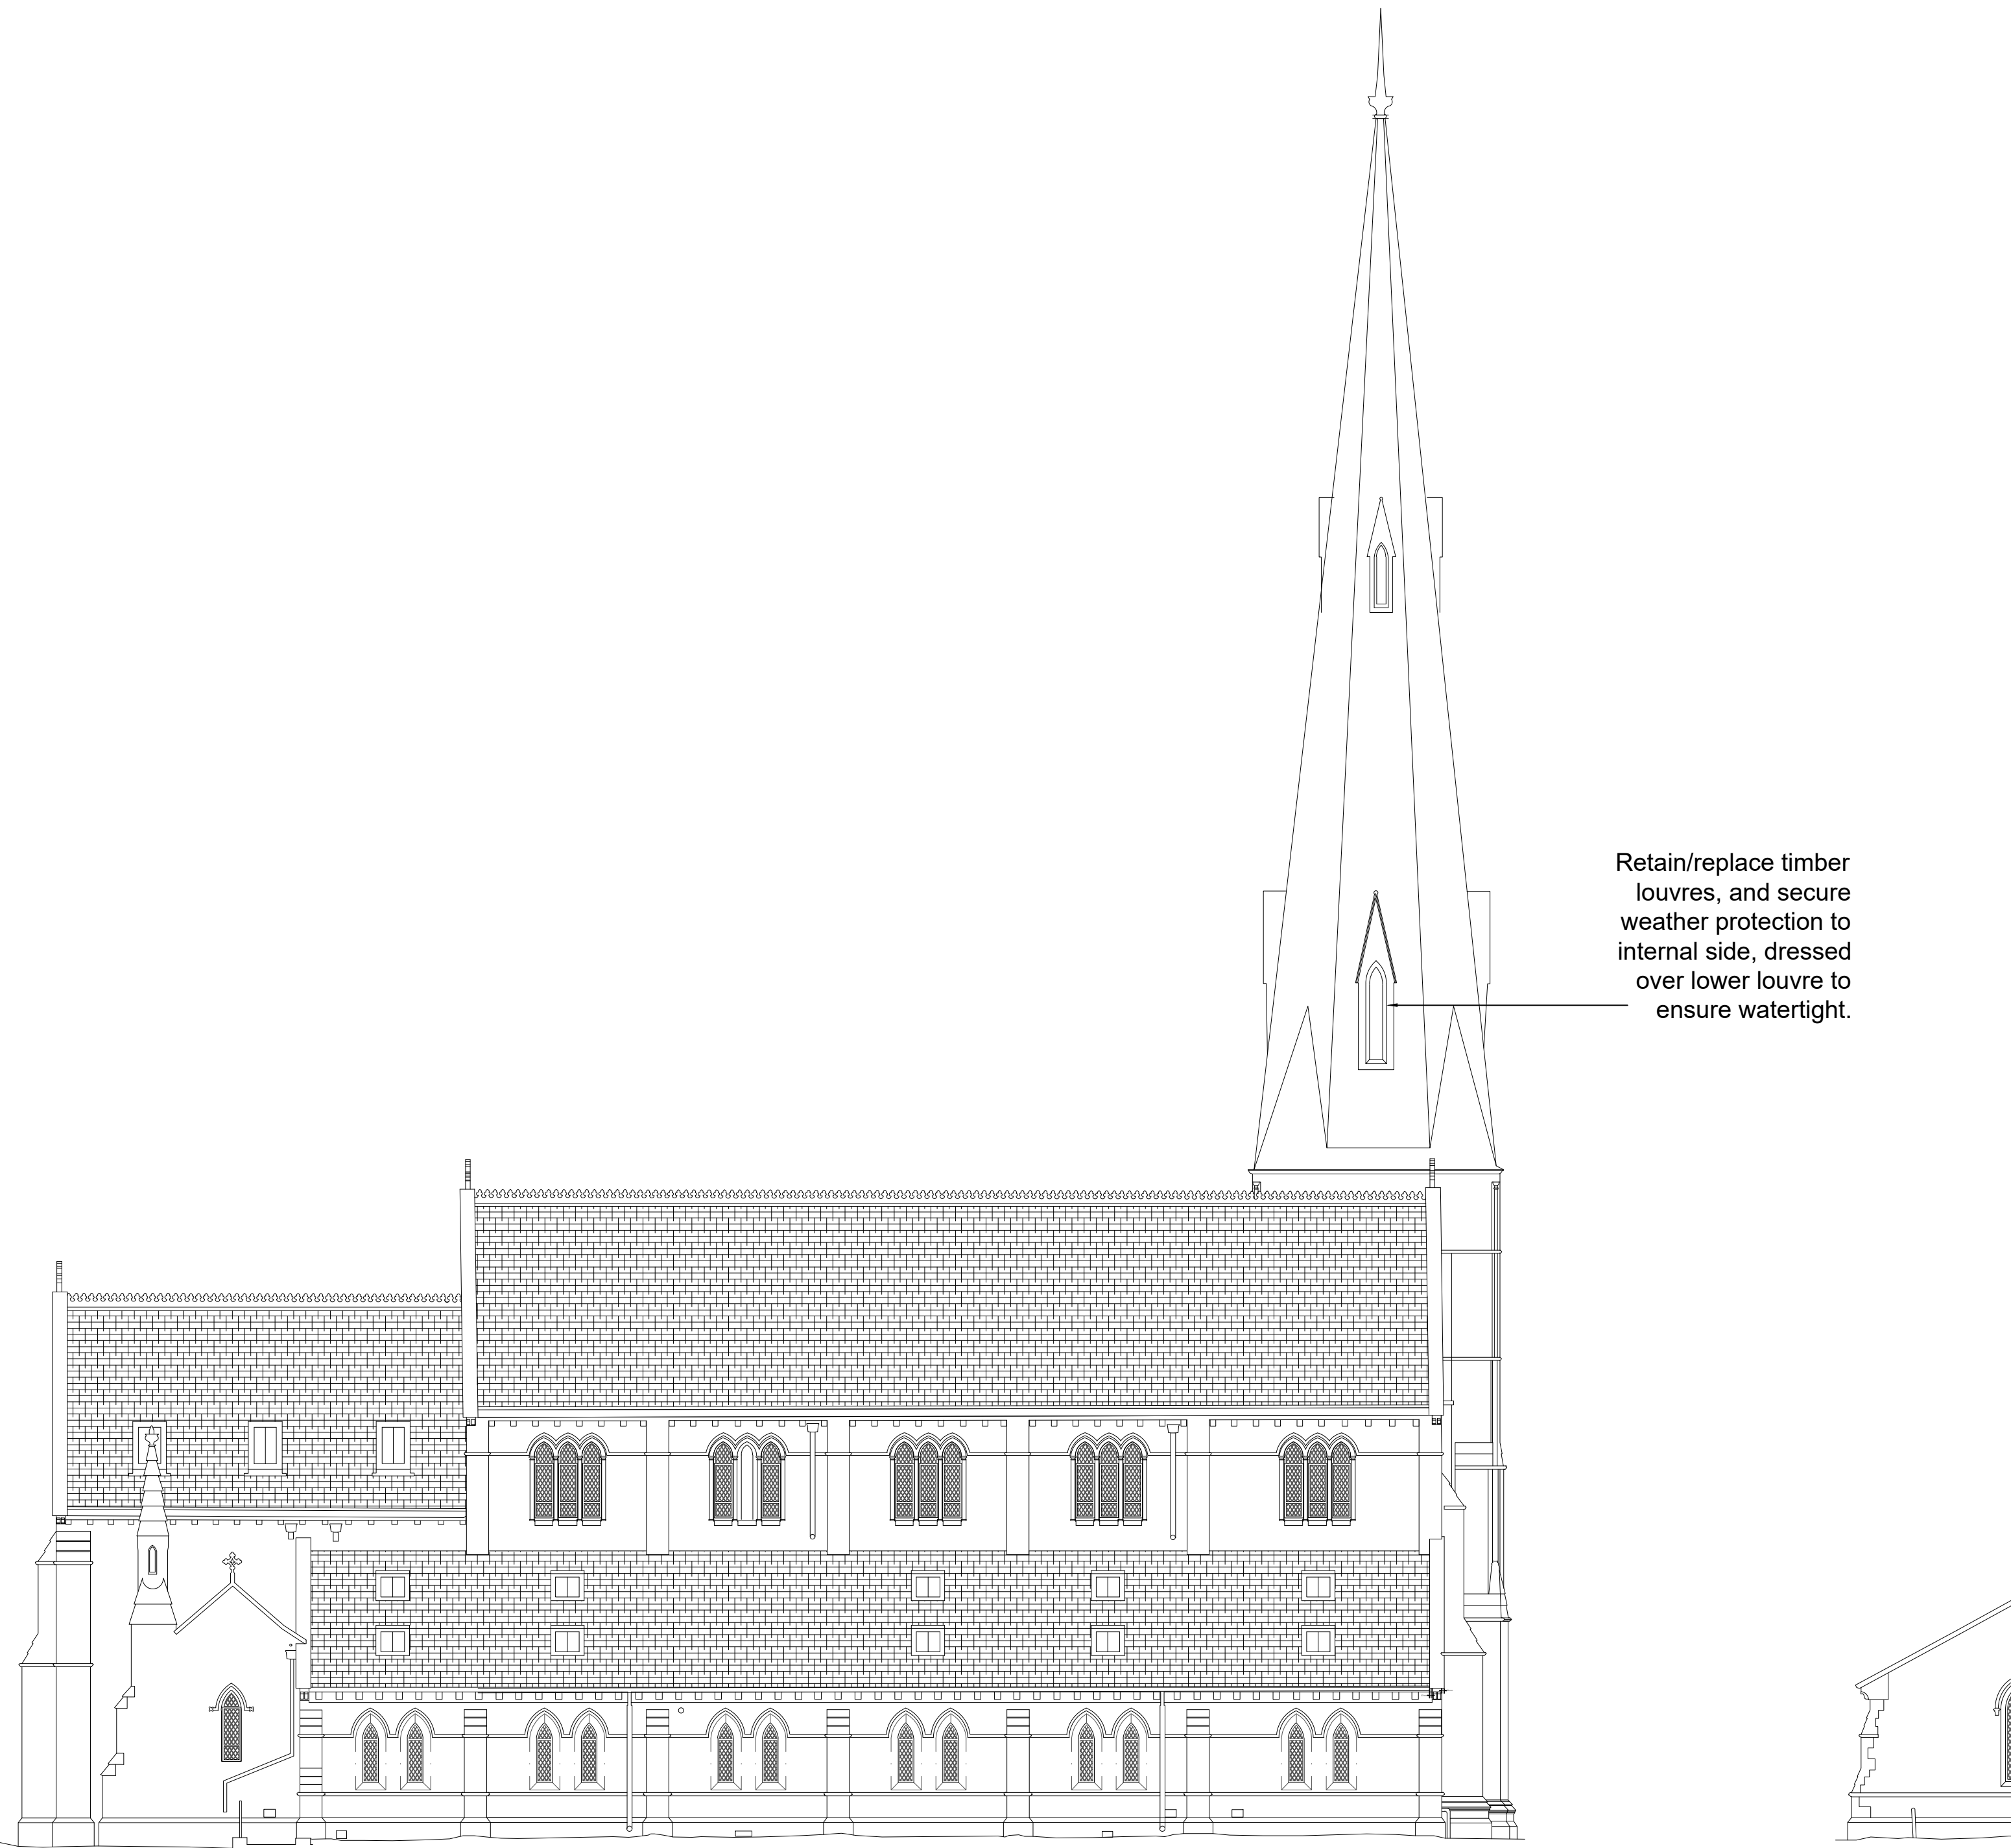

North Elevation

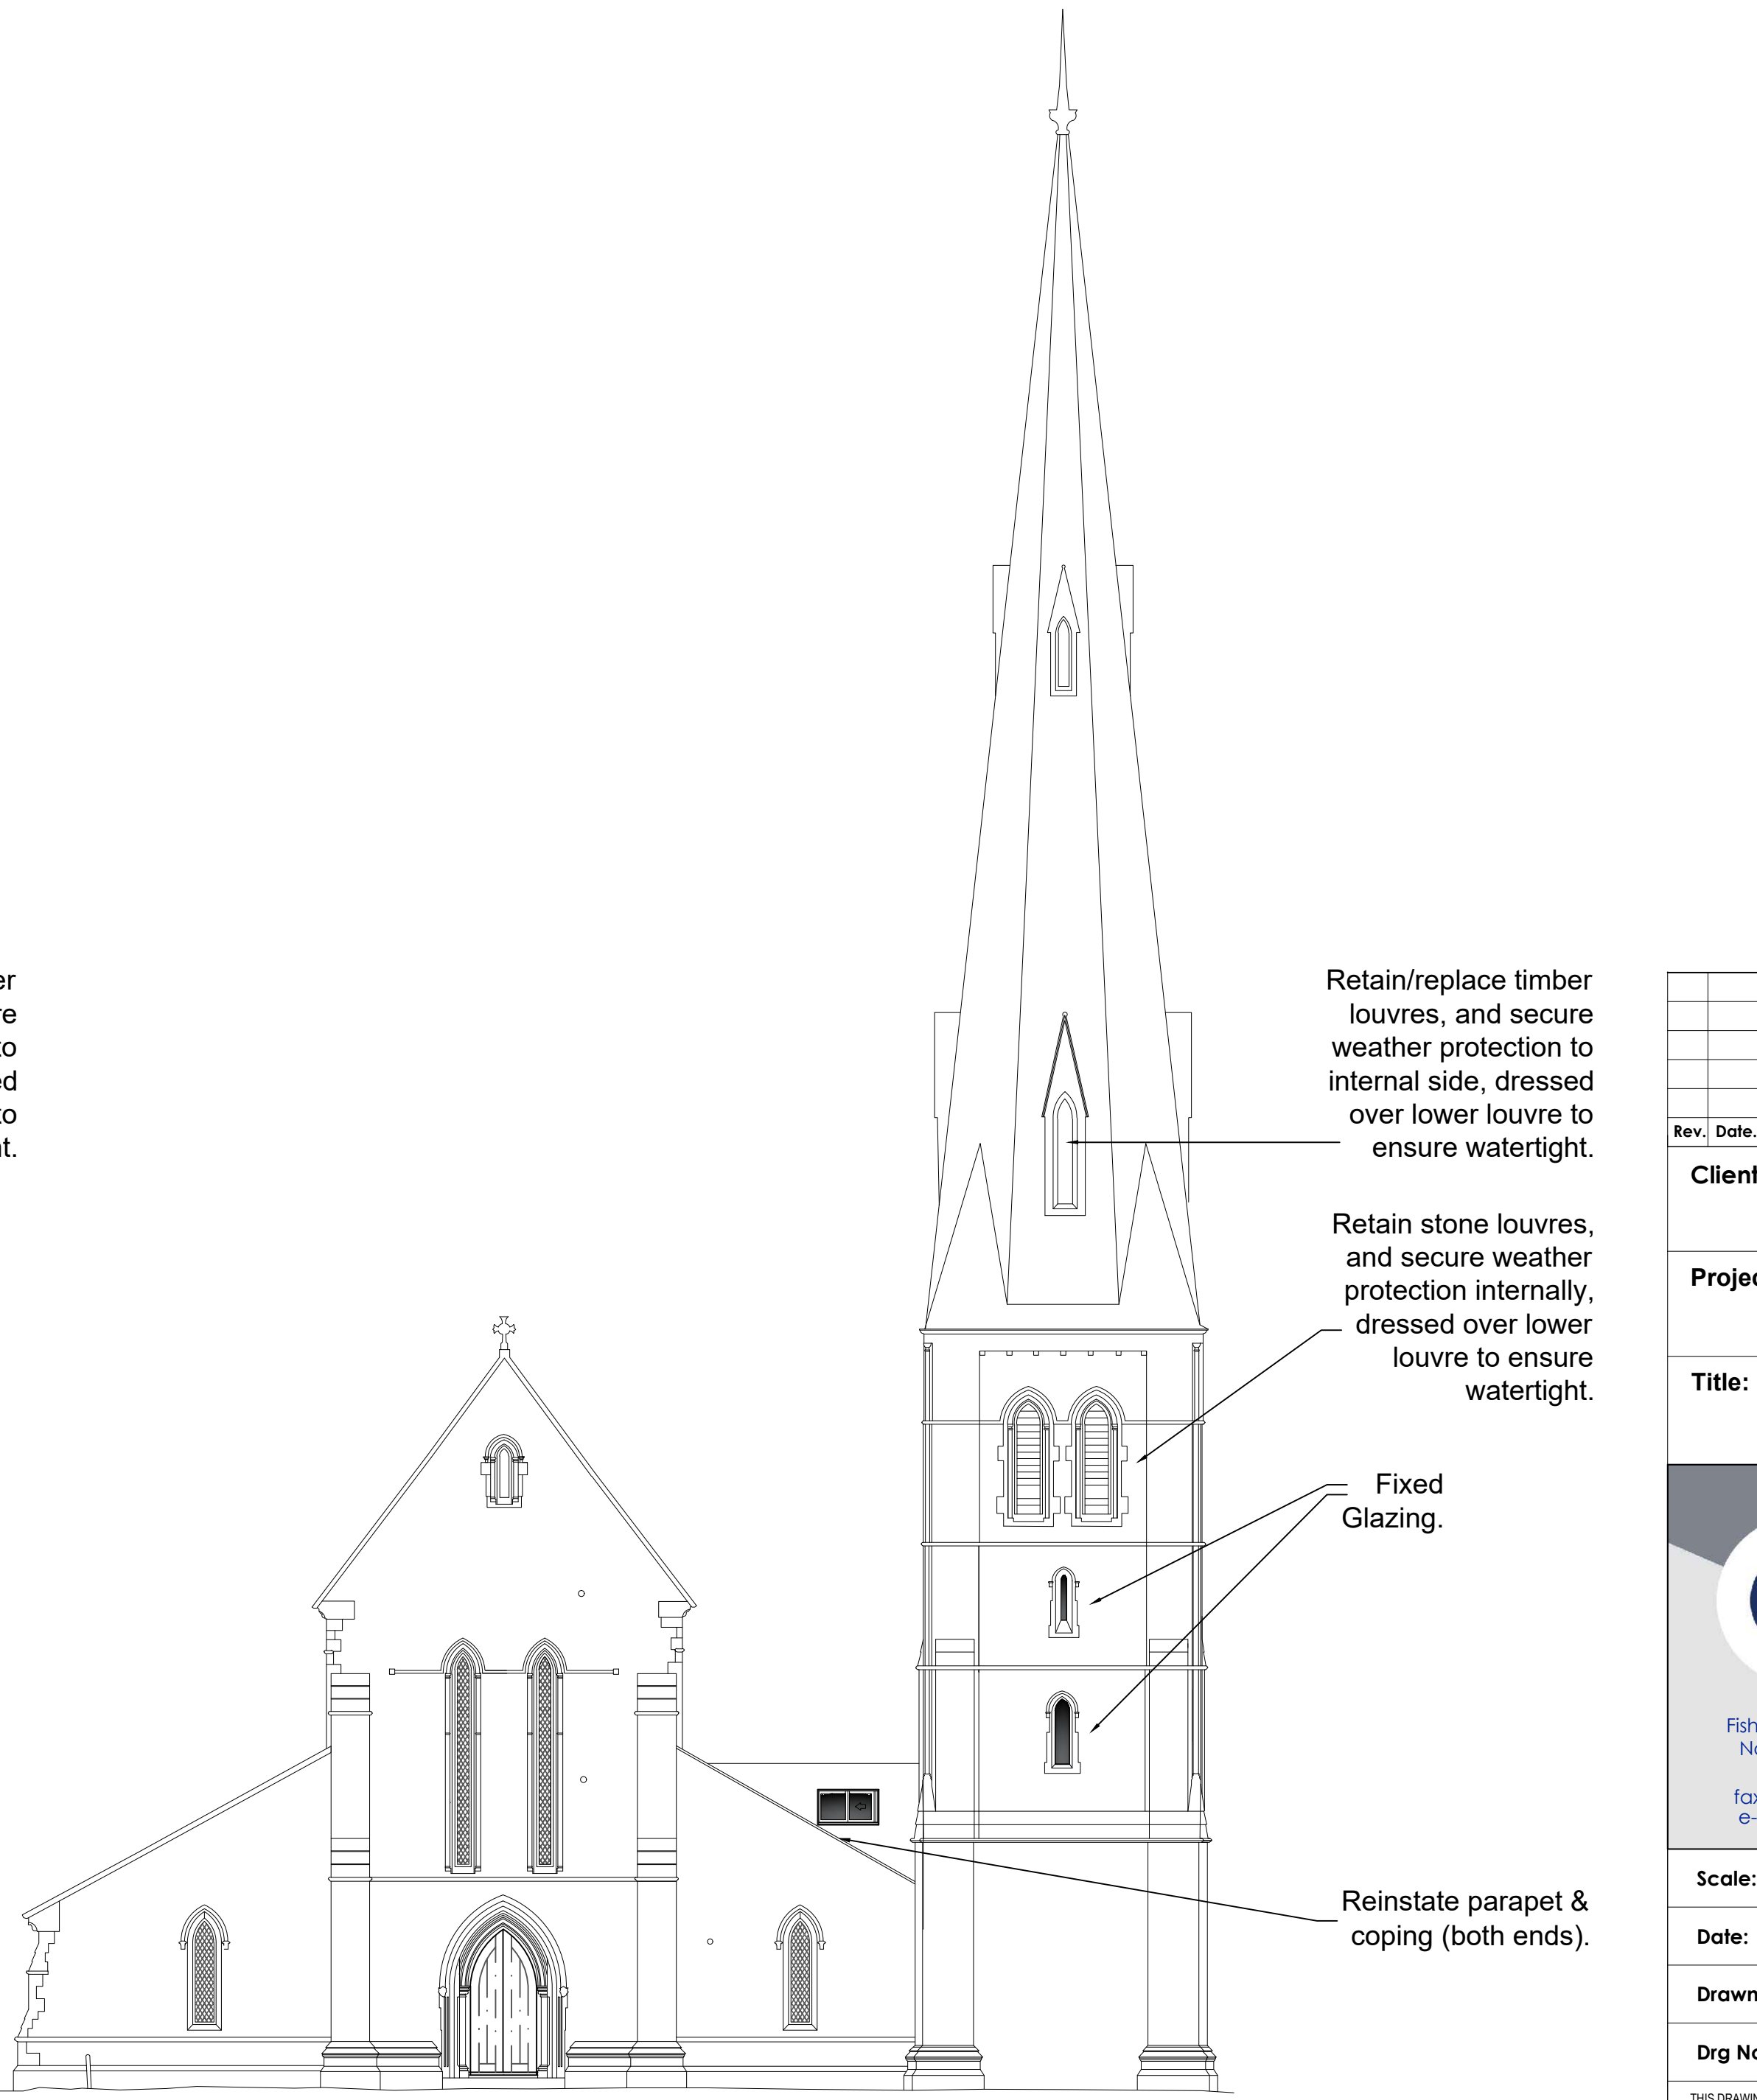

West Elevation

Rev.	Date	Revision Details
1		Client: Wardle Properties Ltd
2		Project: St James's Church, Ramsden Road, Wardle OL12 9NX
3		Title: Ground Floor As Proposed
Fisher German LLP, The Estates Office, Norman Court, Ashby de la Zouch, Leicestershire, LE65 2UZ. Fax: 01530 413896. Tel: 01530 412821. e-mail: ashby@fishergerman.co.uk		
Scale:	1:100 [A0], 1:200 [A2]	
Date:	April 2023	
Drawn:	KS	Checked: TB
Drwg No:	129042-003	
THIS DRAWING IS PROTECTED BY COPYRIGHT. IT MAY NOT BE REPRODUCED IN ANY FORM OR BY ANY MEANS FOR ANY PURPOSE WITHOUT WRITTEN PERMISSION OF FISHER GERMAN LLP. FISHER GERMAN LLP IS A LIMITED LIABILITY PARTNERSHIP. FISHER GERMAN LLP IS A LIMITED LIABILITY PARTNERSHIP. REPRODUCED USING ORDNANCE SURVEY DATA. CROWN COPYRIGHT. ALL RIGHTS RESERVED. LICENSE NUMBER: 1000007		