


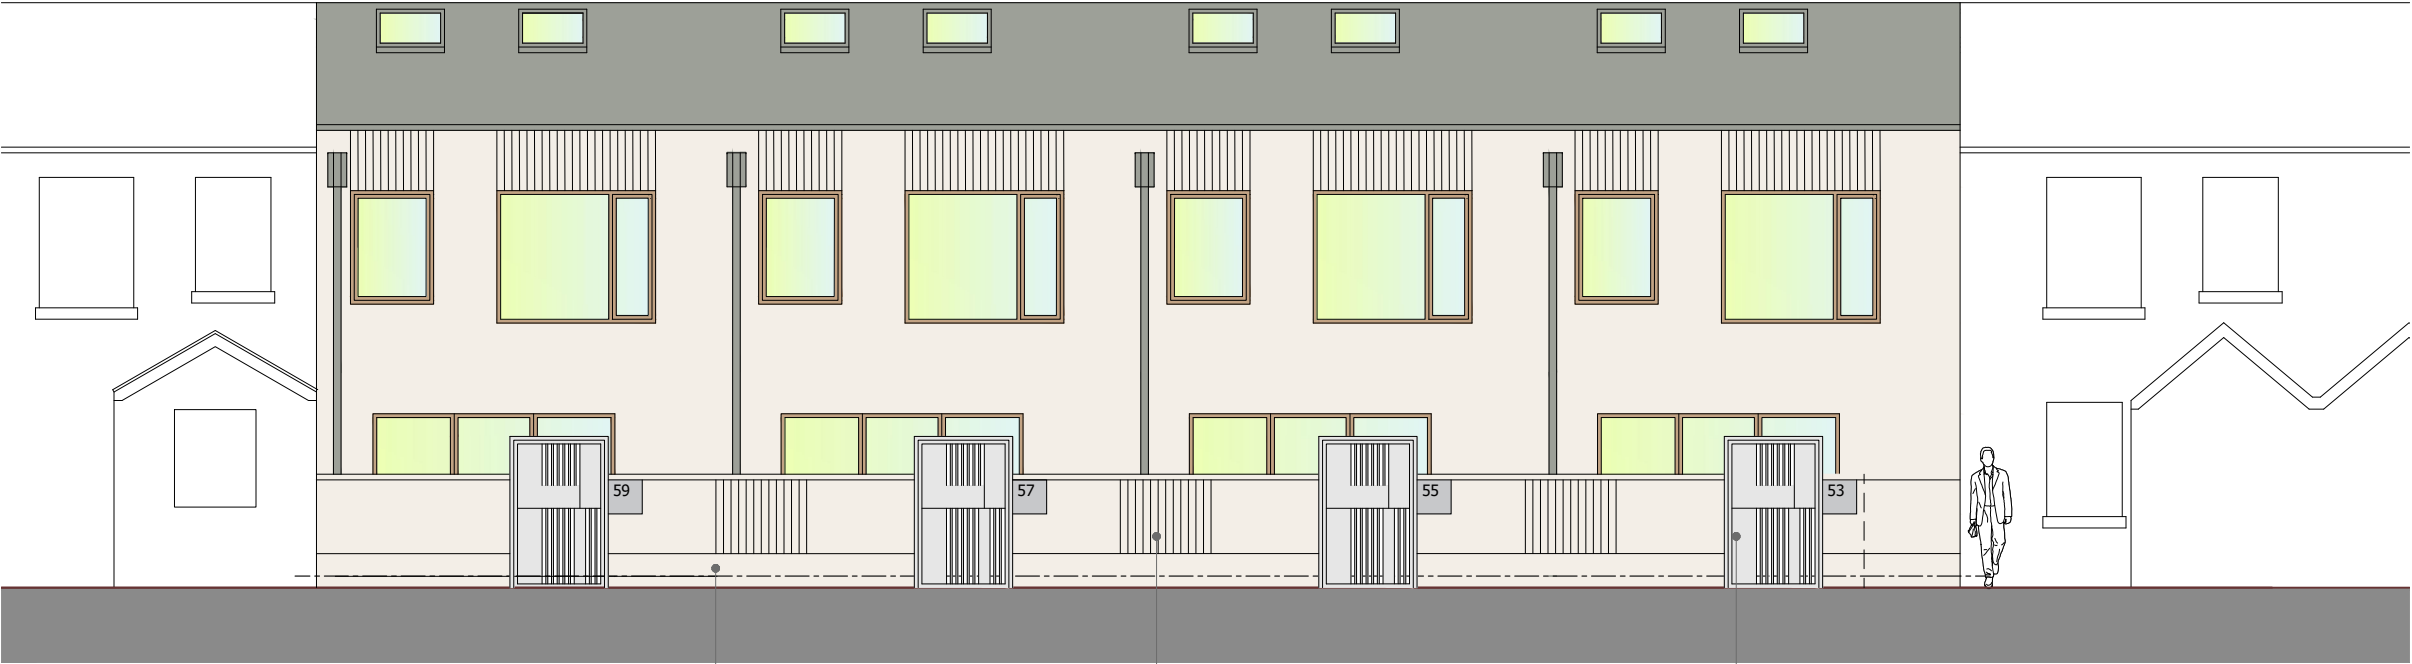

rear elevation

soldier course details

brick relief panel

galvanised steel door/door-frame and panels

Sigma Property
Proposed Development
53-61 Tweedale Steet
Rochdale

Rear Boundary Treatment

work to figured dimensions

© CJ Partnership owns the copyright of this design / drawing which must not be reproduced in whole or in part without the written permission of CJ Partnership

contract no
3639

drawing no
10

drawn by
PDC

date
Januray 2024

revision

scale @ A3
1:100

planning

Revisions:
A.

Blue Pit Mill Queensway
Castleton Rochdale OL11 2PG

+44 (0)1706 631347

info@cjpartnership.com

www.cjpartnership.com

