




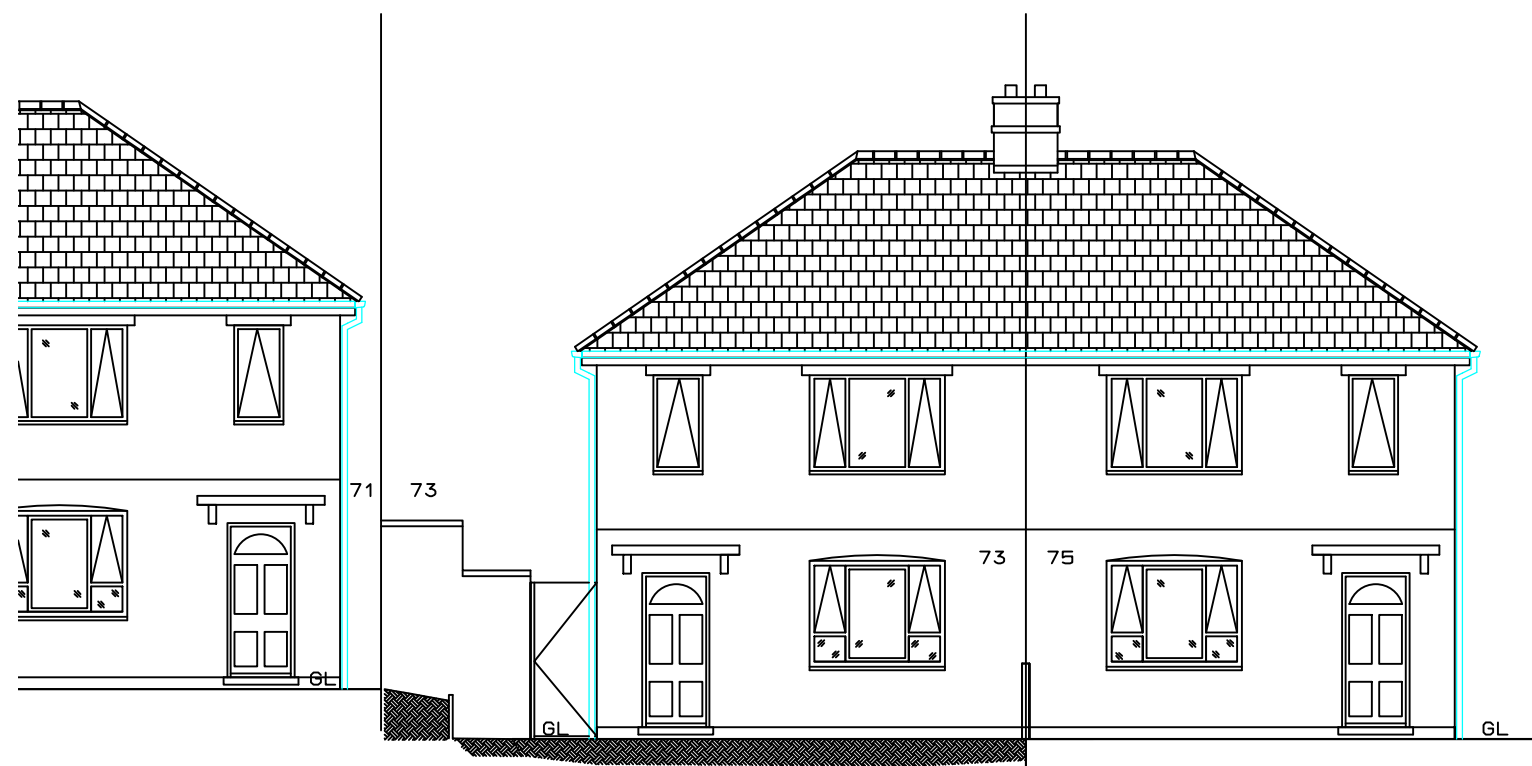


Existing Front
Elevation

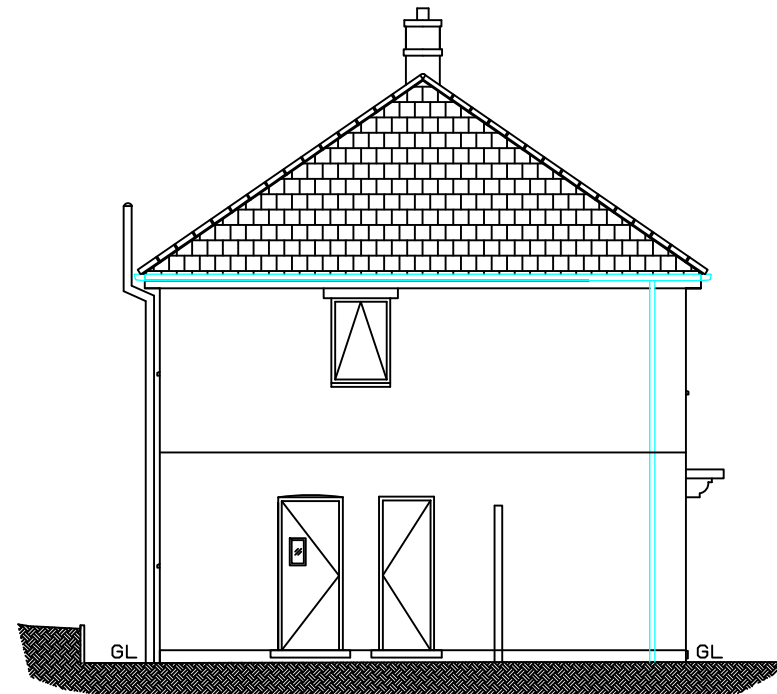


Existing Right
Elevation

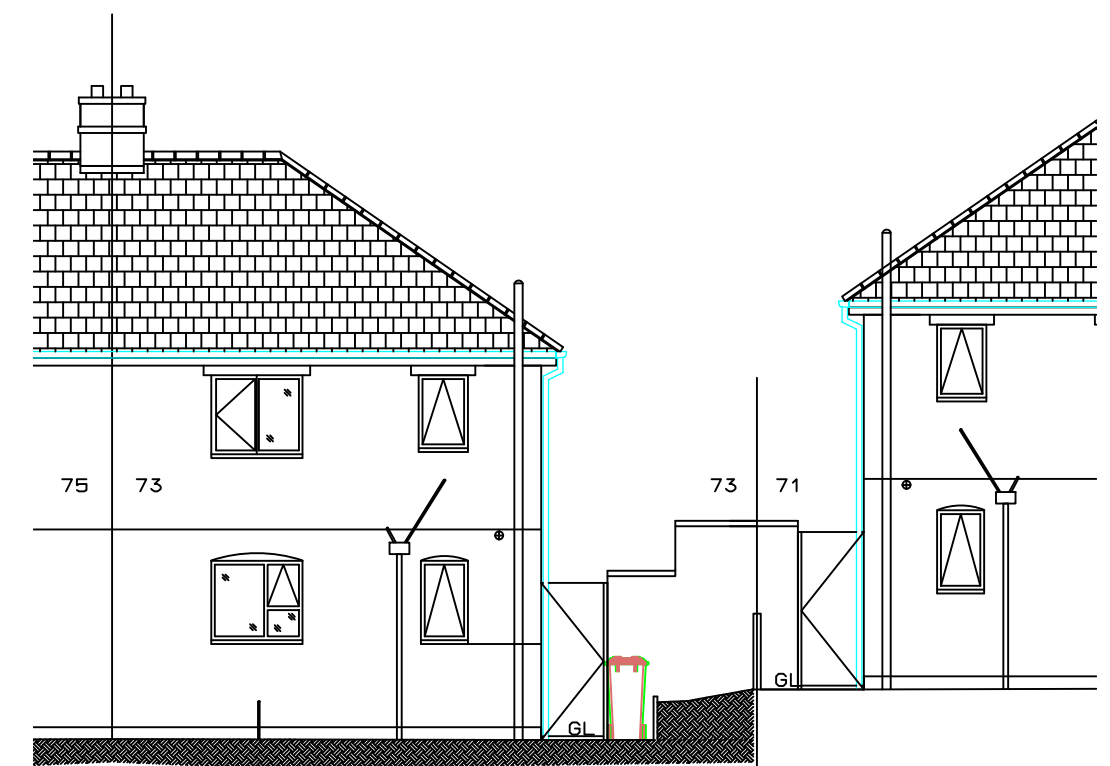


Existing Rear
Elevation

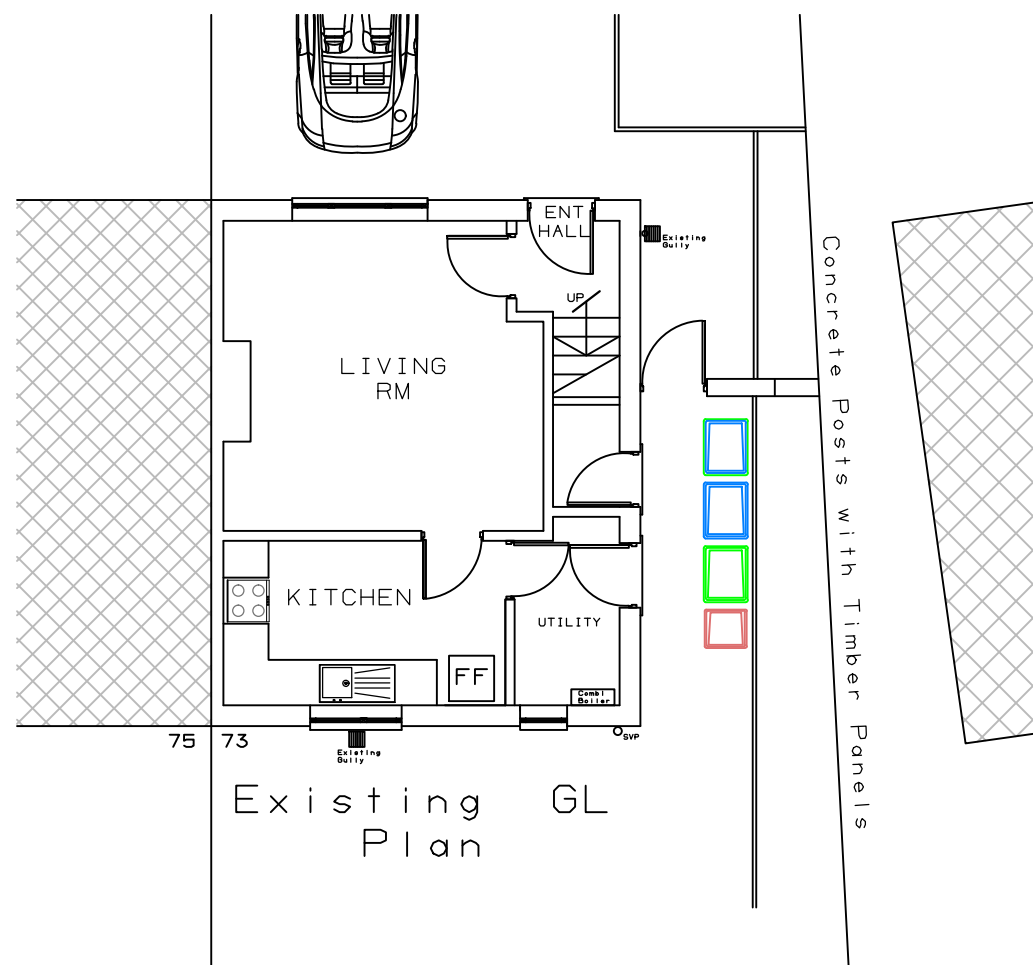

Existing GL
Plan

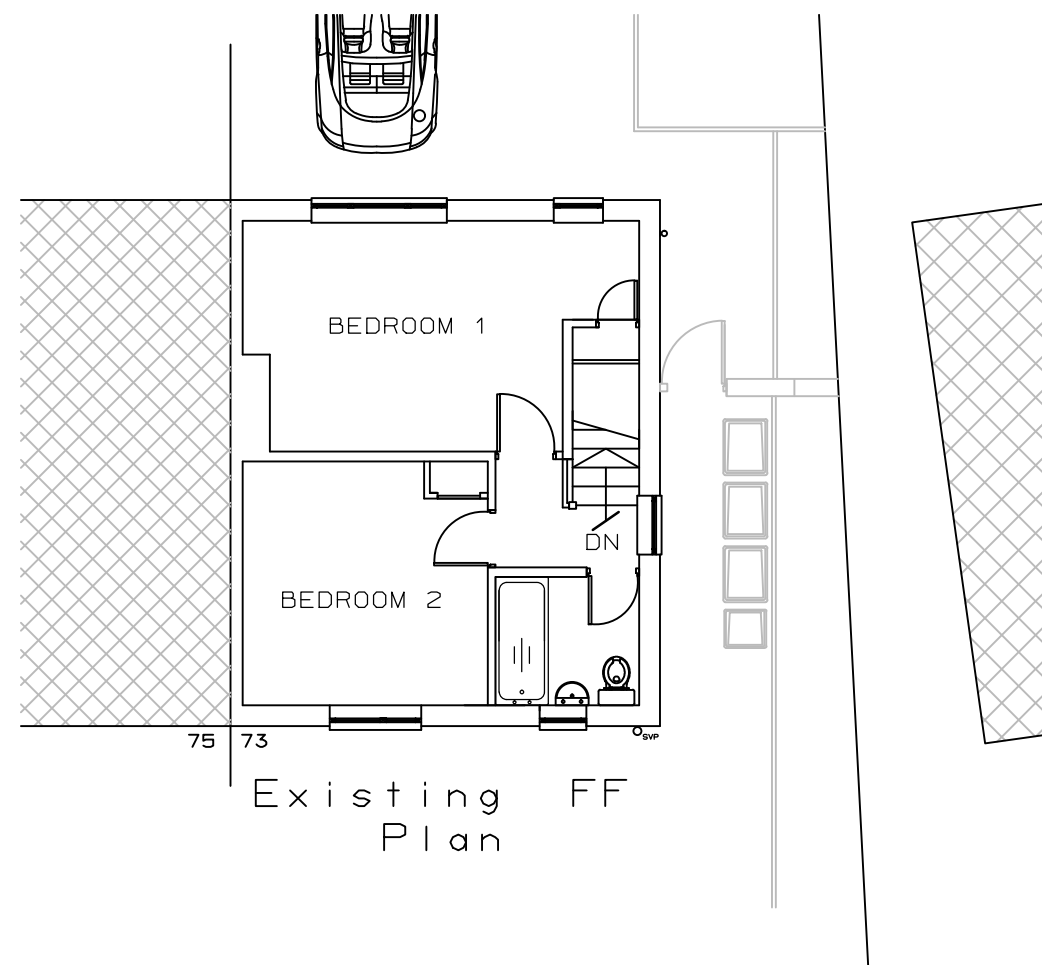

Existing FF
Plan

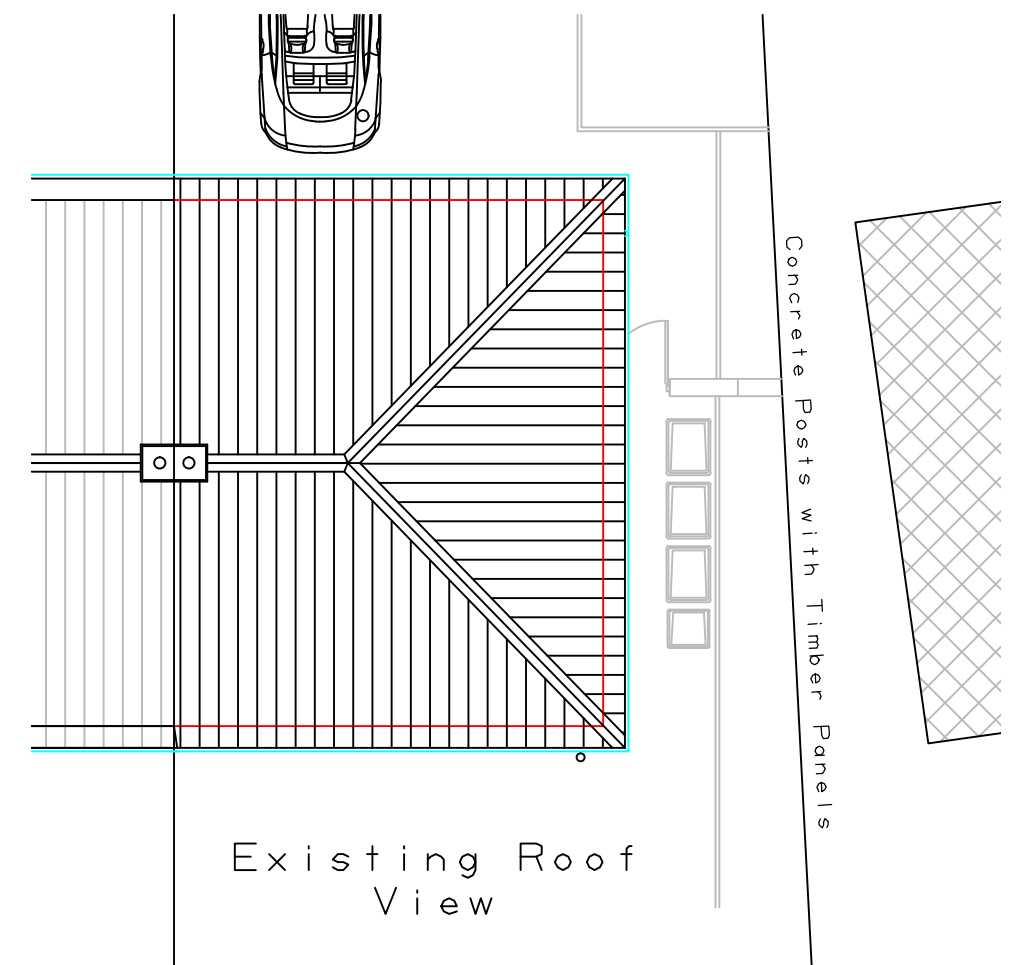

Existing Roof
View

Applicant: Hammad Anwer	
Address: 73 Friars Crescent, Kirkcaldy, Rochdale, OL11 2SF	
Project: Two Storey Rear Extension	
Drawing: Existing Elevations, GF, FF and Roof Plan	
Scale: 1:100	Paper: A2
Drawn By: TM	Date: 19/08/2024