




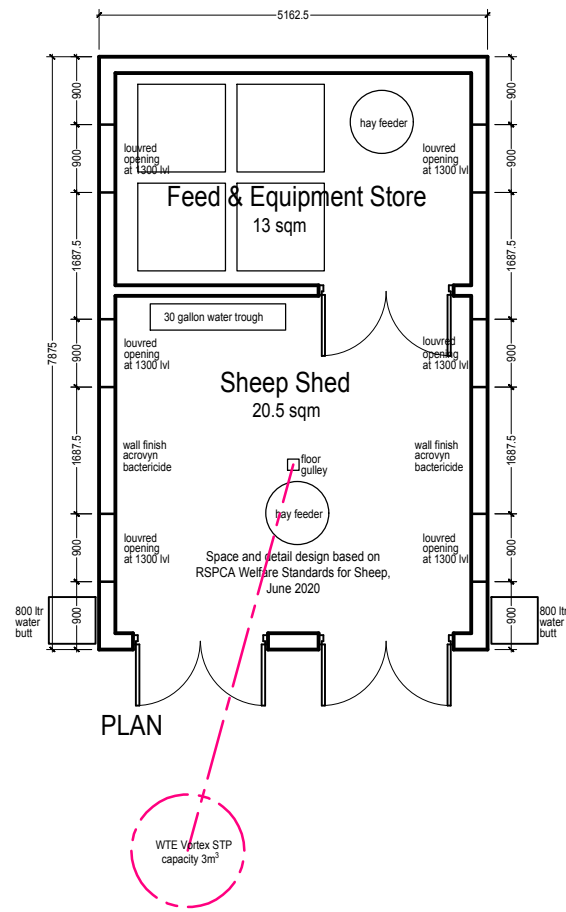


PLAN

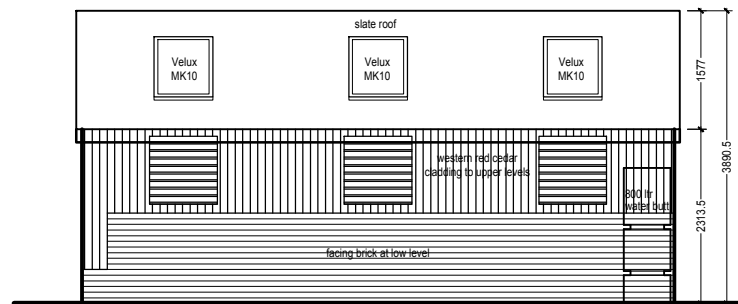


East Elevation

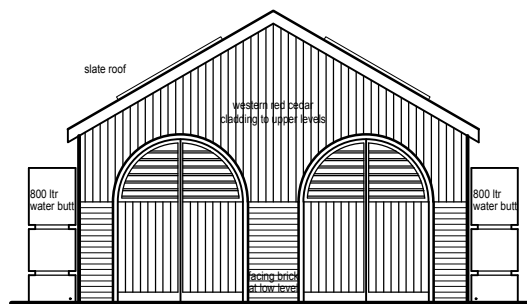


North Elevation

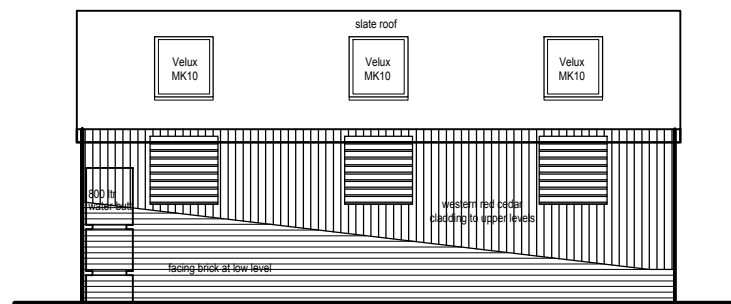

West Elevation

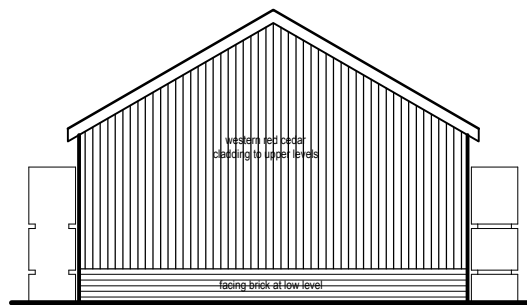

South Elevation

 

B Feed and Equipment store incorporated within shed space, roof ventilation / windows, high level ventilation to east and west elevations, and external water butts added.

30.04.24

A Drawing number amended 16.05.23

CLIENT
Mr Sajid Hussain

PROJECT
SHEEP SHED ON AGRICULTURAL LAND

Location
**Halfway House
Wardle Road
Rochdale
OL12 9ER**

Drawing Title
**PROPOSED
Plan & Elevations**

Scale@A3
1:100

Status
PI

Project Ref. Dwg No. Revision

2210 04 B