


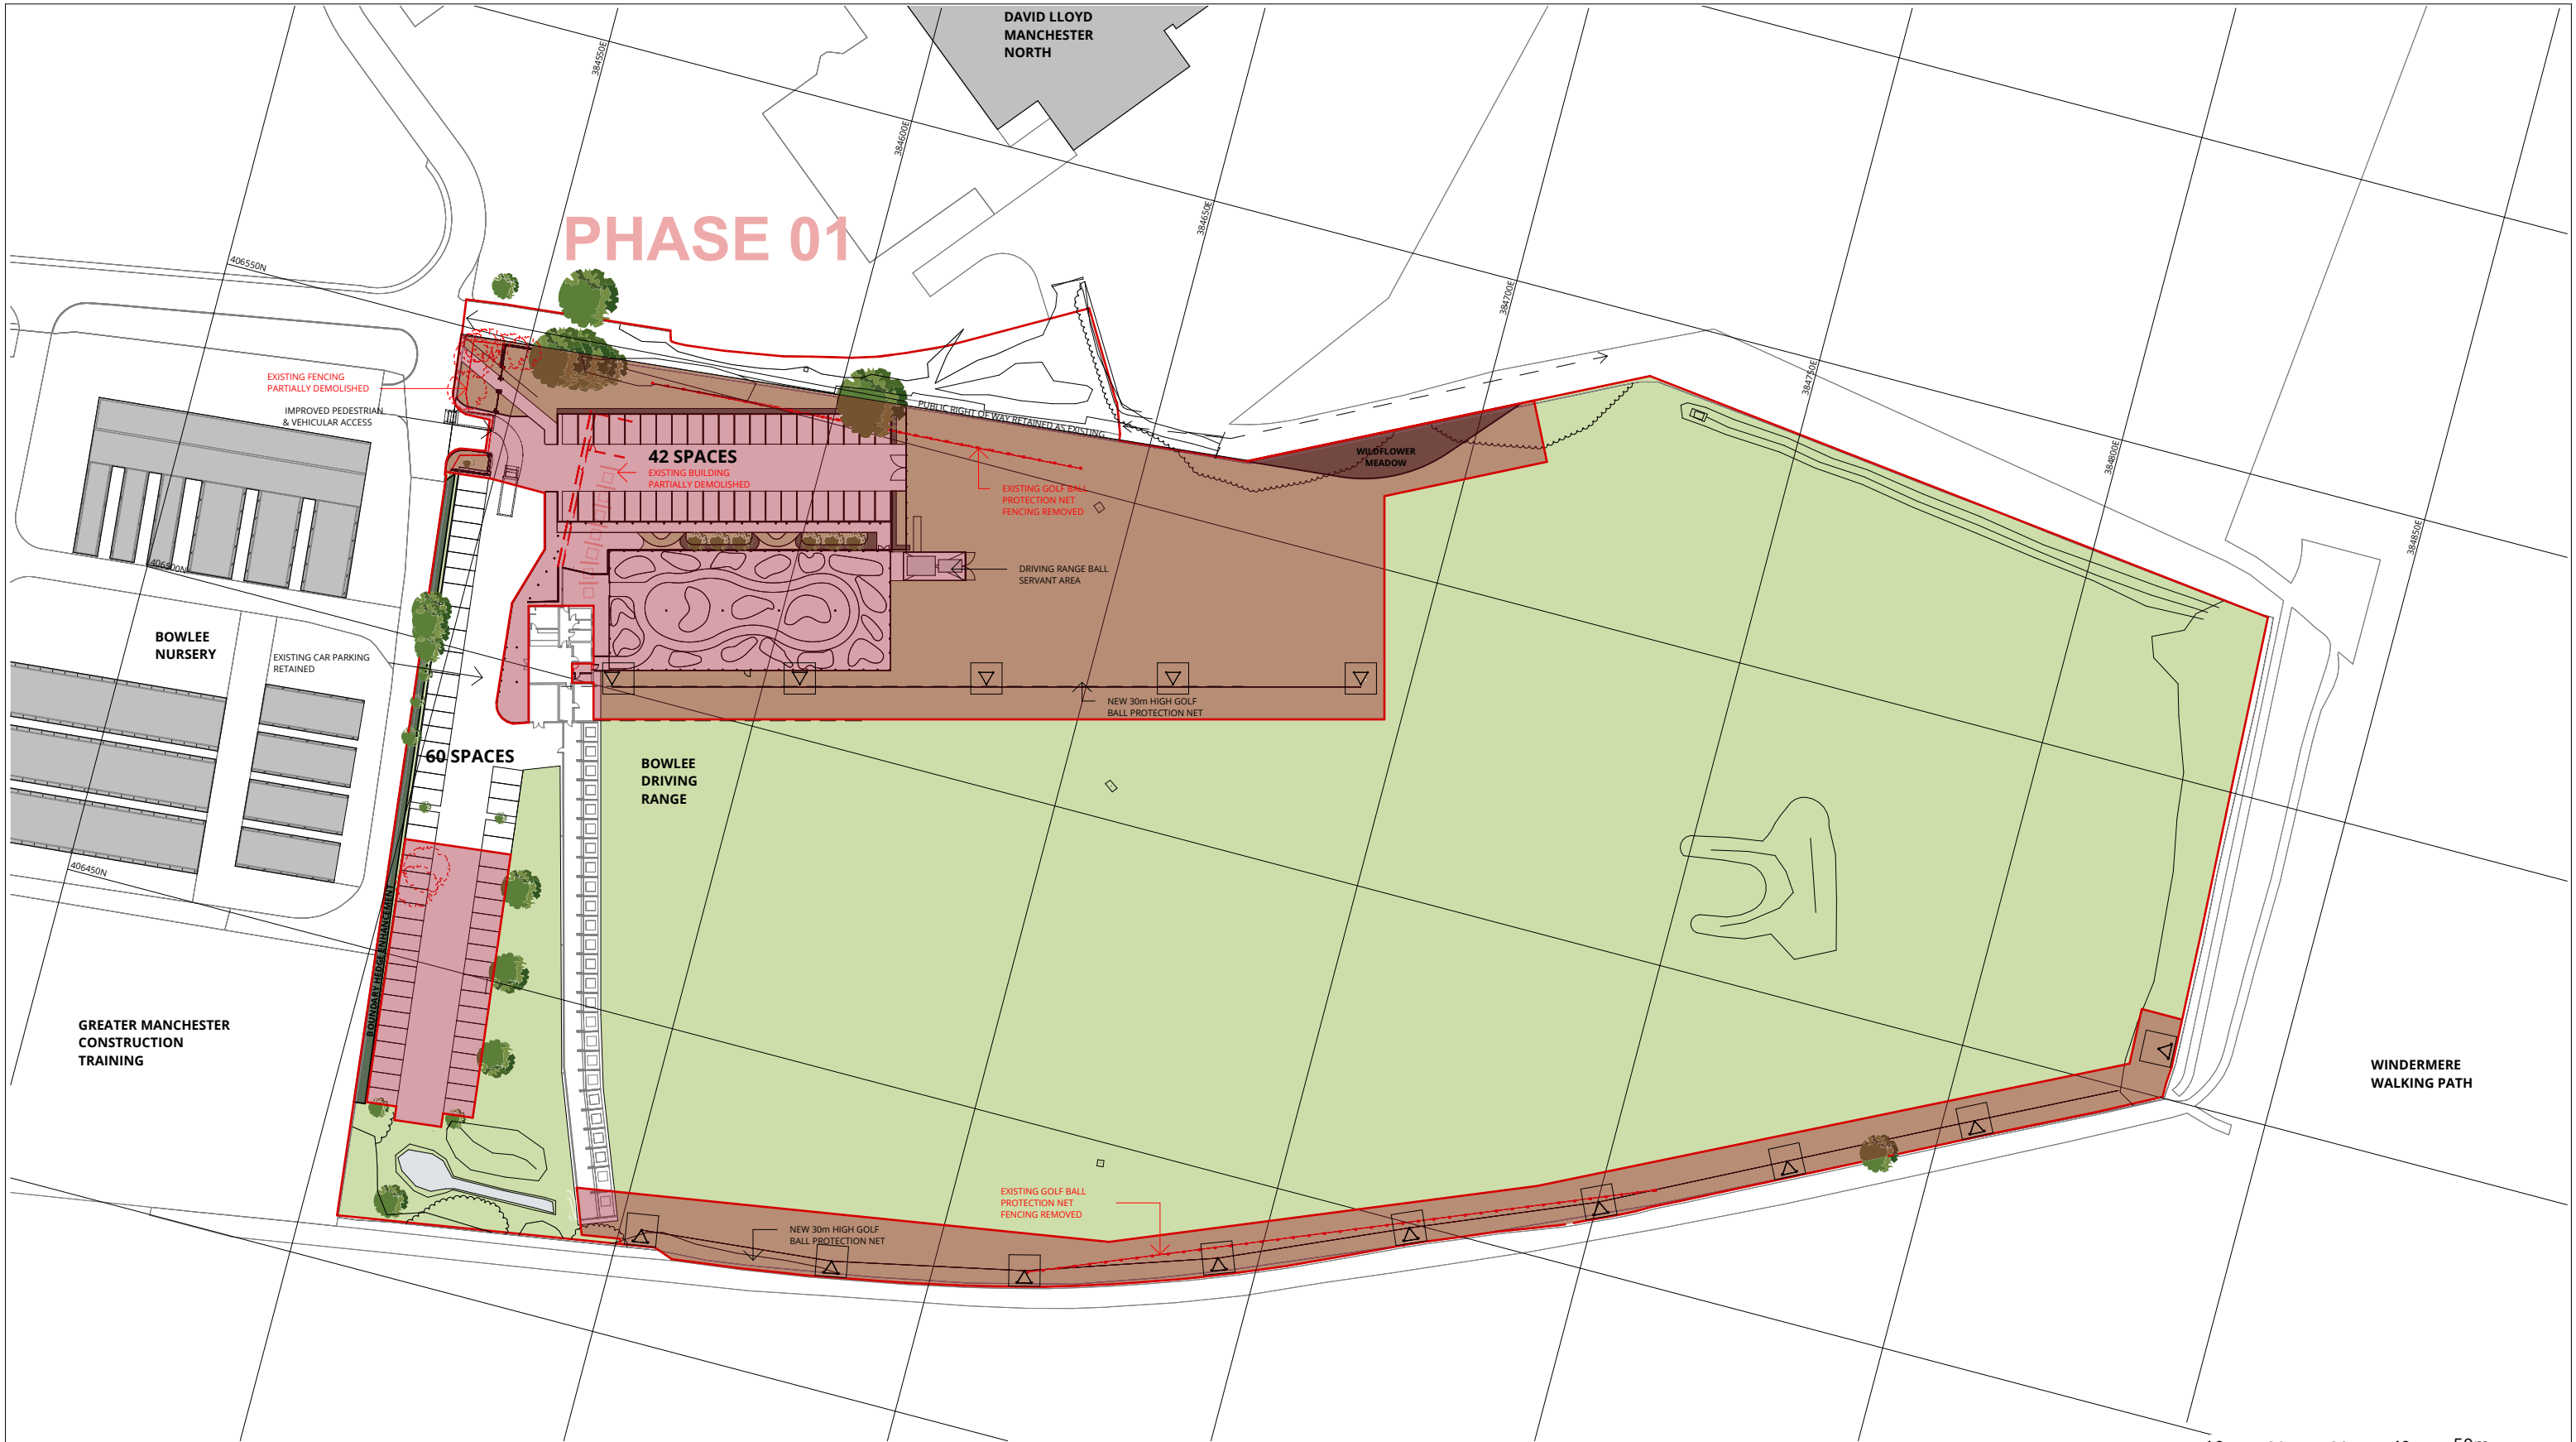

1 Proposed Site Location Plan - Phase 01
1 : 1000

RALA SHALL HAVE NO RESPONSIBILITY FOR ANY USE MADE OF THIS DOCUMENT OTHER THAN FOR THAT WHICH IT WAS PREPARED AND ISSUED. ALL DIMENSIONS SHOULD BE CHECKED ON SITE. DO NOT SCALE FROM THIS DRAWING

ANY DRAWING ERRORS OR DIVERGENCIES SHOULD BE BROUGHT TO THE ATTENTION OF RALA AT THE ADDRESS SHOWN BELOW.

DRAWINGS SHALL BE READ IN CONJUNCTION WITH THE FOLLOWING BEFORE WORK COMMENCES:

- THE CDM DESIGN ISSUES REGISTER
- THE RALA RISK SERIES OF DRAWINGS
- THE PROJECT CDM RISK REGISTER

NOTES

P00	First Issue	RB	RB	20.01.25
REVISION	DESCRIPTION	DRAWN	CHECKED	DATE

REVISION	DESCRIPTION	DRAWN	CHECKED	DATE

CLIENT

11 Hackford Close,
Brandlesholme,
Bury,
Greater Manchester,
BL8 1XP
United Kingdom

T +44 [0]7564 361 972

Rachel Ann Lucy
RAL Architect

PROJECT TITLE Bowlee Park Golf Driving Range	
RDP JOB NUMBER P0019	ISO 27001 CLASSIFICATION Planning
DRAWING TITLE Proposed Ground Floor Site Plan - Phase 01	
DRAWING No. BDR-RALA-ZZ-XX-DR-A-(00)-0030	SCALE @ A3 1 : 1000 DATE FIRST ISSUED 28/04/22 REVISION P00