




FRONT ELEVATION




SIDE ELEVATION



RETURN ELEVATION

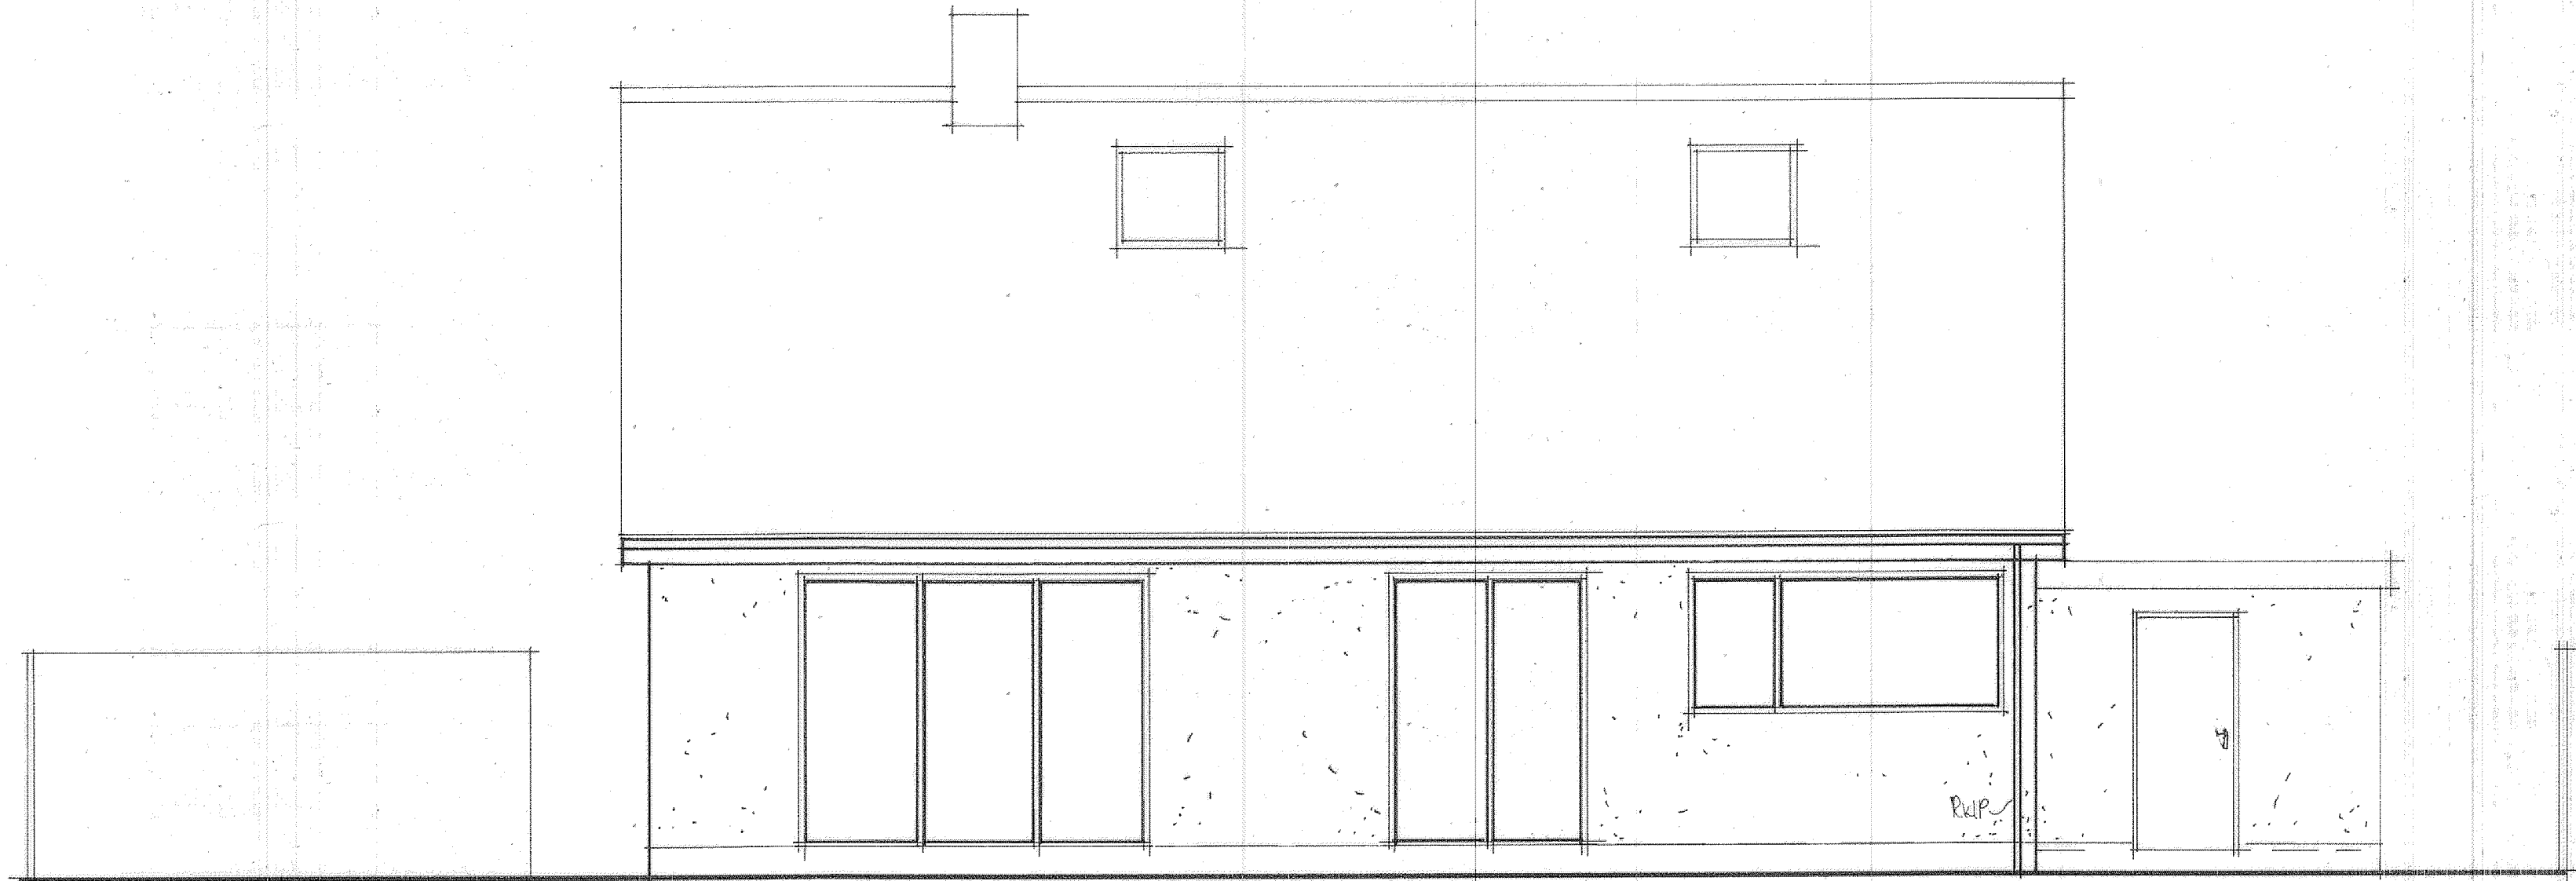

REAR ELEVATION

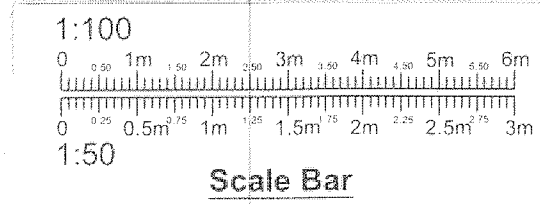

PROJECT  
PROPOSED SINGLE STOREY  
SIDE BEDROOM EXTENSION.  
DRAWING TITLE  
EXISTING ELEVATIONS.  
CLIENT  
MR. D. BREWSTER.  
ADDRESS  
15, WHITFIELD CRE,  
NEWHEY, ROCHDALE.  
SCALE  
SCALE 1:50@A1  
DATE  
SEPT 2023.  
DRAWING No  
FO 09235854/2.