



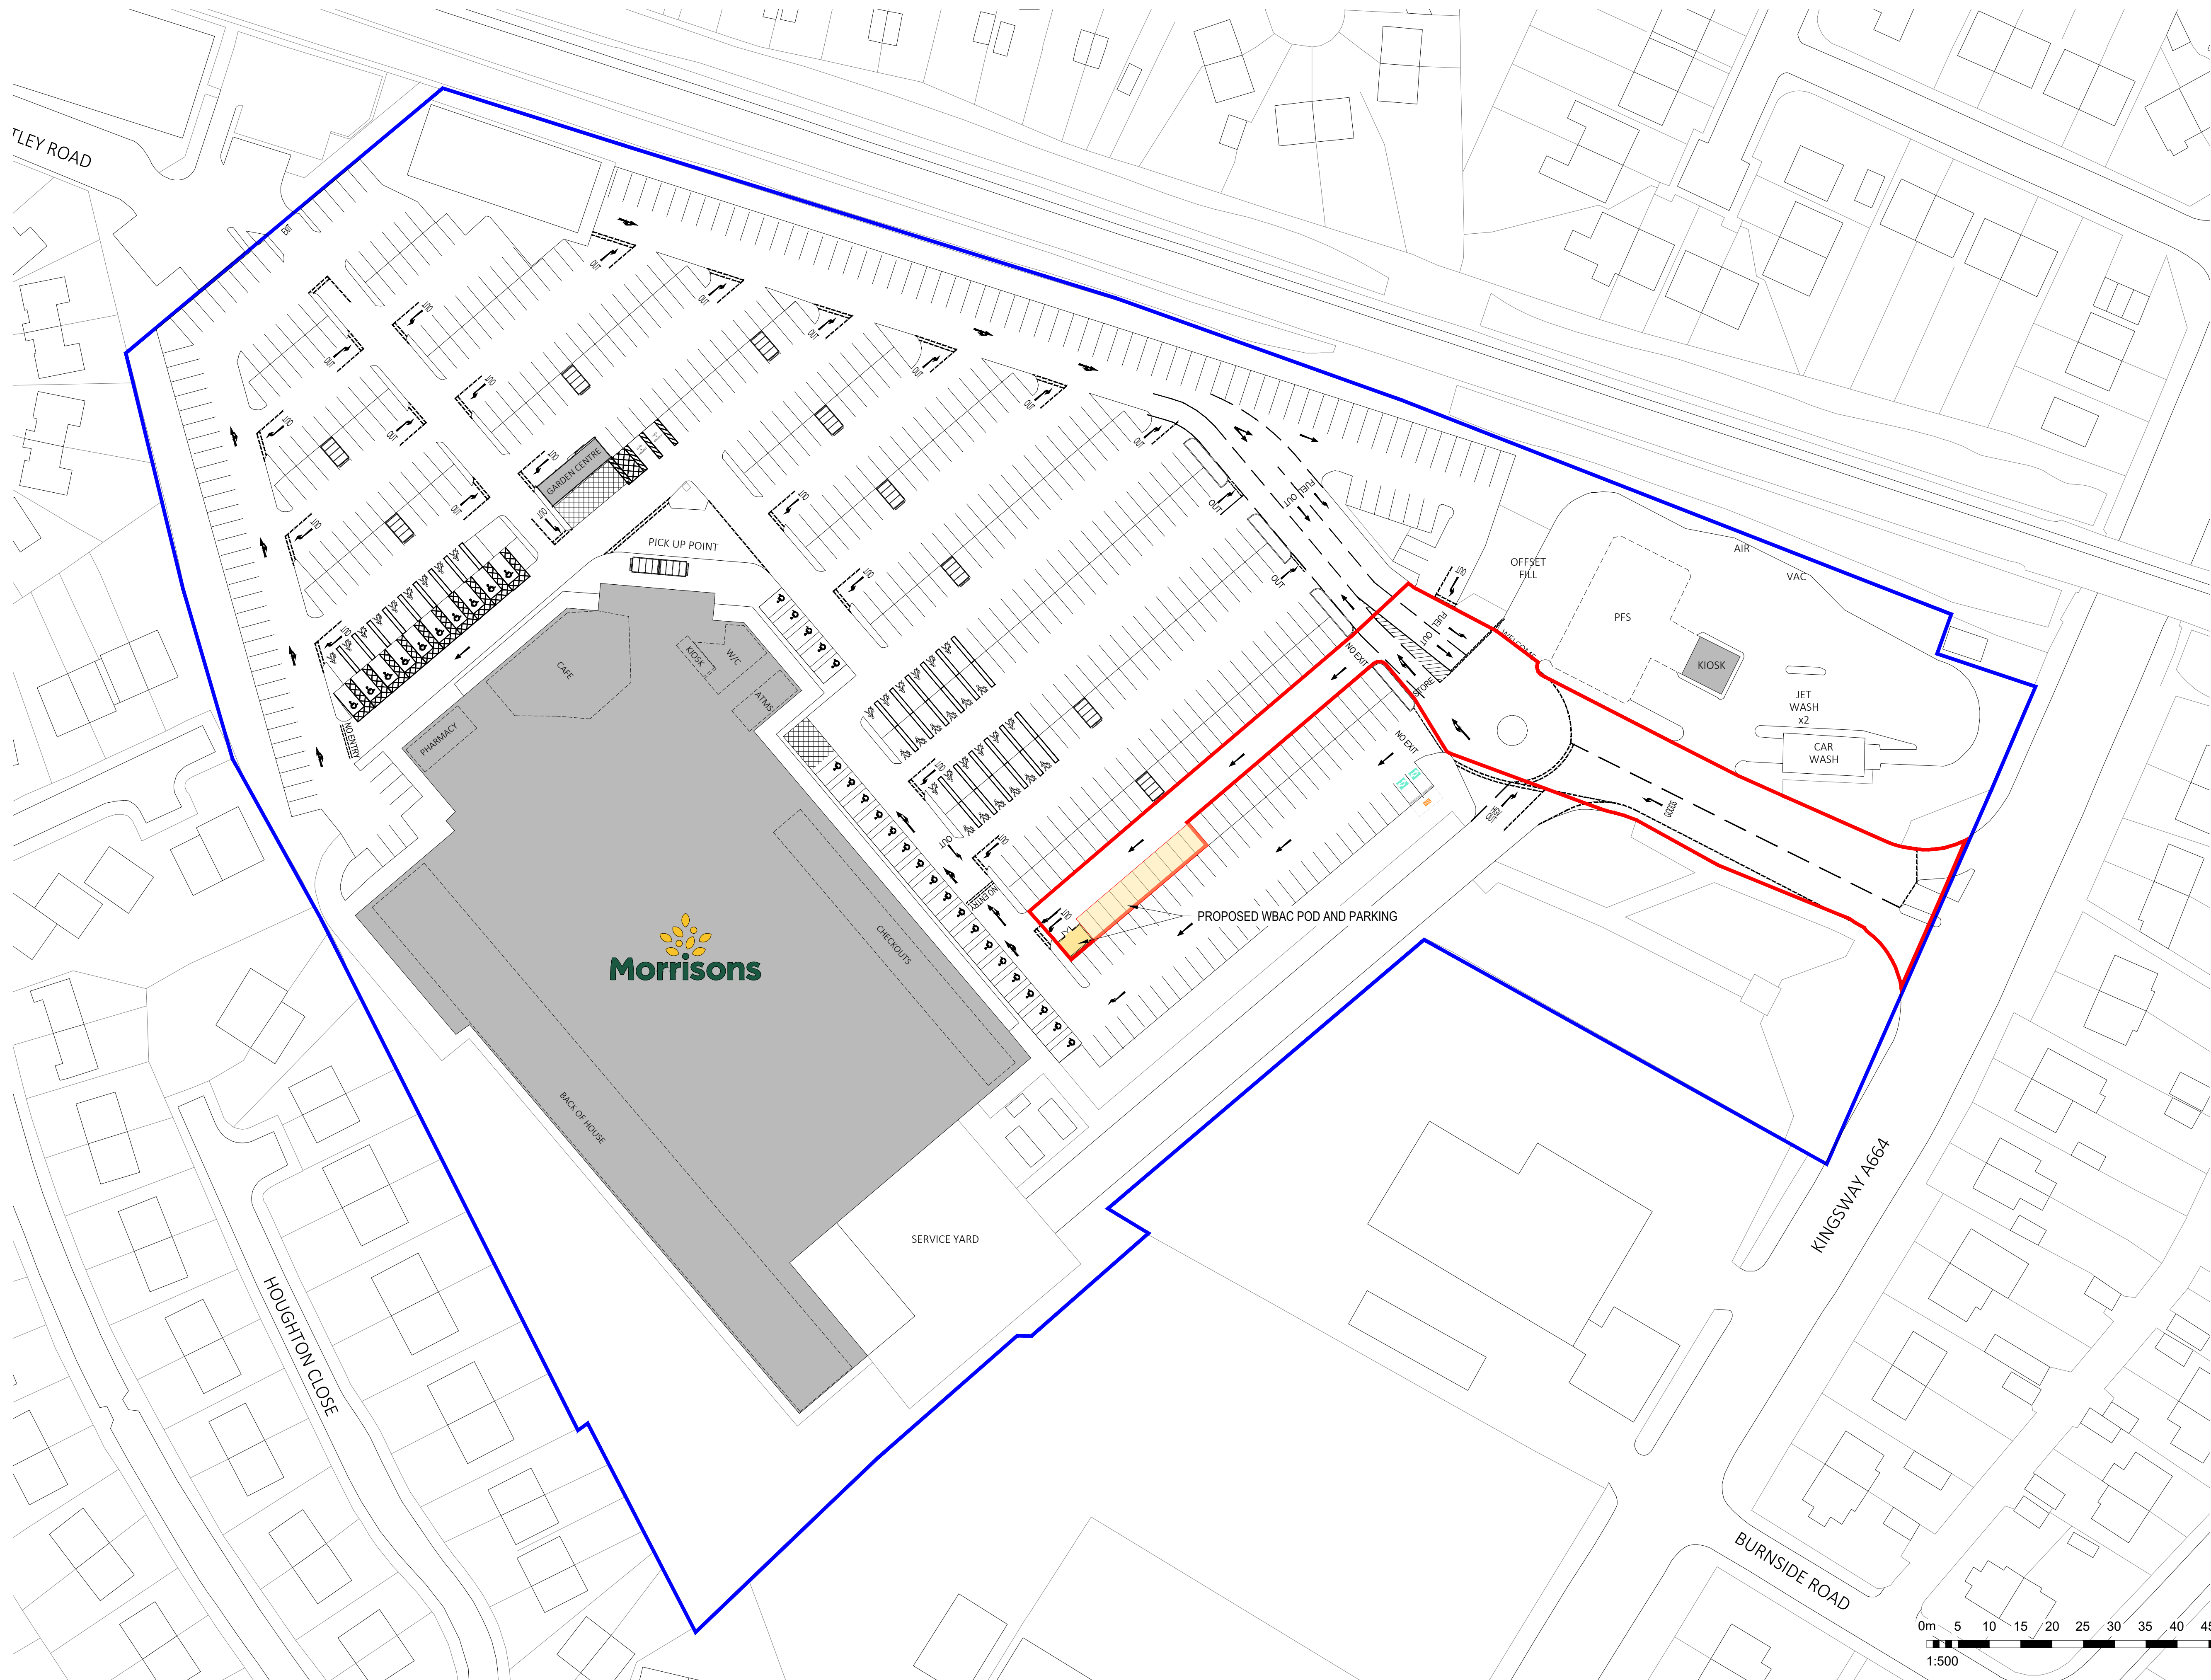

© Whittam Cox Architects - Disclaimer:

This drawing is copyright of WCEC Group Ltd trading as Whittam Cox Architects, and shall not be reproduced nor used for any other purpose without the written permission of the Architects. This drawing must be read in conjunction with all other related drawings and documentation. It is the contractors responsibility to ensure full compliance with the Building Regulations. Do not scale from this drawing, use figured dimensions only. It is the contractors responsibility to check and verify all dimensions on site. Any discrepancies to be reported immediately. IF IN DOUBT ASK. Materials not in conformity with relevant British or European Standards/Codes of practice or materials known to be deleterious to health & safety must not be used or specified on this project.

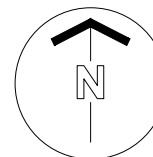

APPLICATION BOUNDARY
0.535 acres / 0.216 hectares

INDICATIVE APPLICANT
OWNERSHIP BOUNDARY

SCHEDULE OF INFORMATION:

ADDITIONAL ACCOMMODATION:	
2 BAY WBAC POD	165.3 SqFt / 15.4 SqM
TOTAL	165.3 SqFt / 15.4 SqM

CAR PARK:
Approximate parking schedule

EXISTING:	
STANDARD SPACES	= 581
PARENT & TODDLER SPACES	= 33
DISABLED SPACES	= 33
CLICK & COLLECT	= 2
EV CHARGING	= 2
TOTAL SPACES	= 651

TROLLEY BAYS	= 11
--------------	------

PROPOSED:	
STANDARD SPACES	= 584
PARENT & TODDLER SPACES	= 33
DISABLED SPACES	= 33
CLICK & COLLECT	= 2
EV CHARGING	= 2
TOTAL SPACES	= 654

TROLLEY BAYS	= 11
--------------	------

TOTAL SPACES GAIN/LOSS	= +3
------------------------	------

A: 26/09/24: Parking numbers updated.	PC/SW
No. Issue Description	Drawn/Checked By
CLIENT	



PROJECT
KINGSWAY,
ROCHDALE (053)

TITLE
PROPOSED SITE PLAN

DRAWING STATUS

PLANNING

DRAWN	PC	CHECKED	SW
-------	----	---------	----

SCALE 1:500 @ A1

DATE AUGUST 2024

Whittam Cox
ARCHITECTS

Chesterfield / 01246 260261
London / 020 3388 0019
Leeds / 0113 468 2450
whittamcox.com

JOB NO.	DRAWING NO.	REV
170285	053_PL_02	A