



existing south east elevation
scale 1- 100

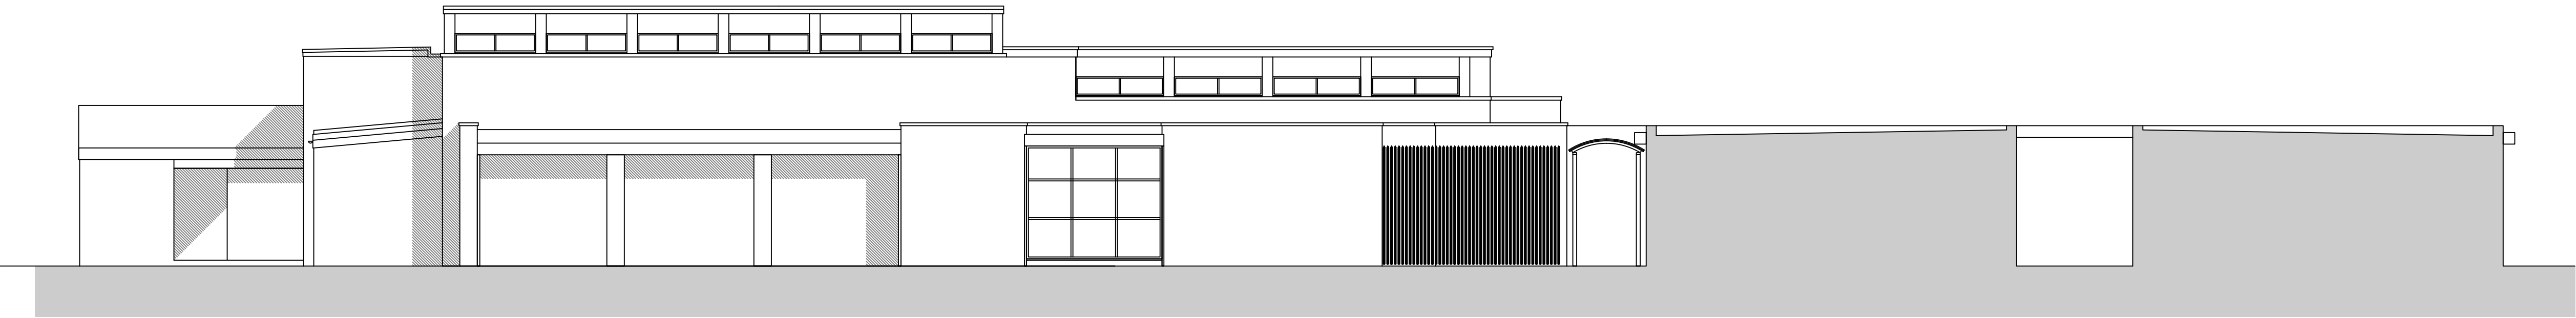

existing north west elevation
scale 1- 100

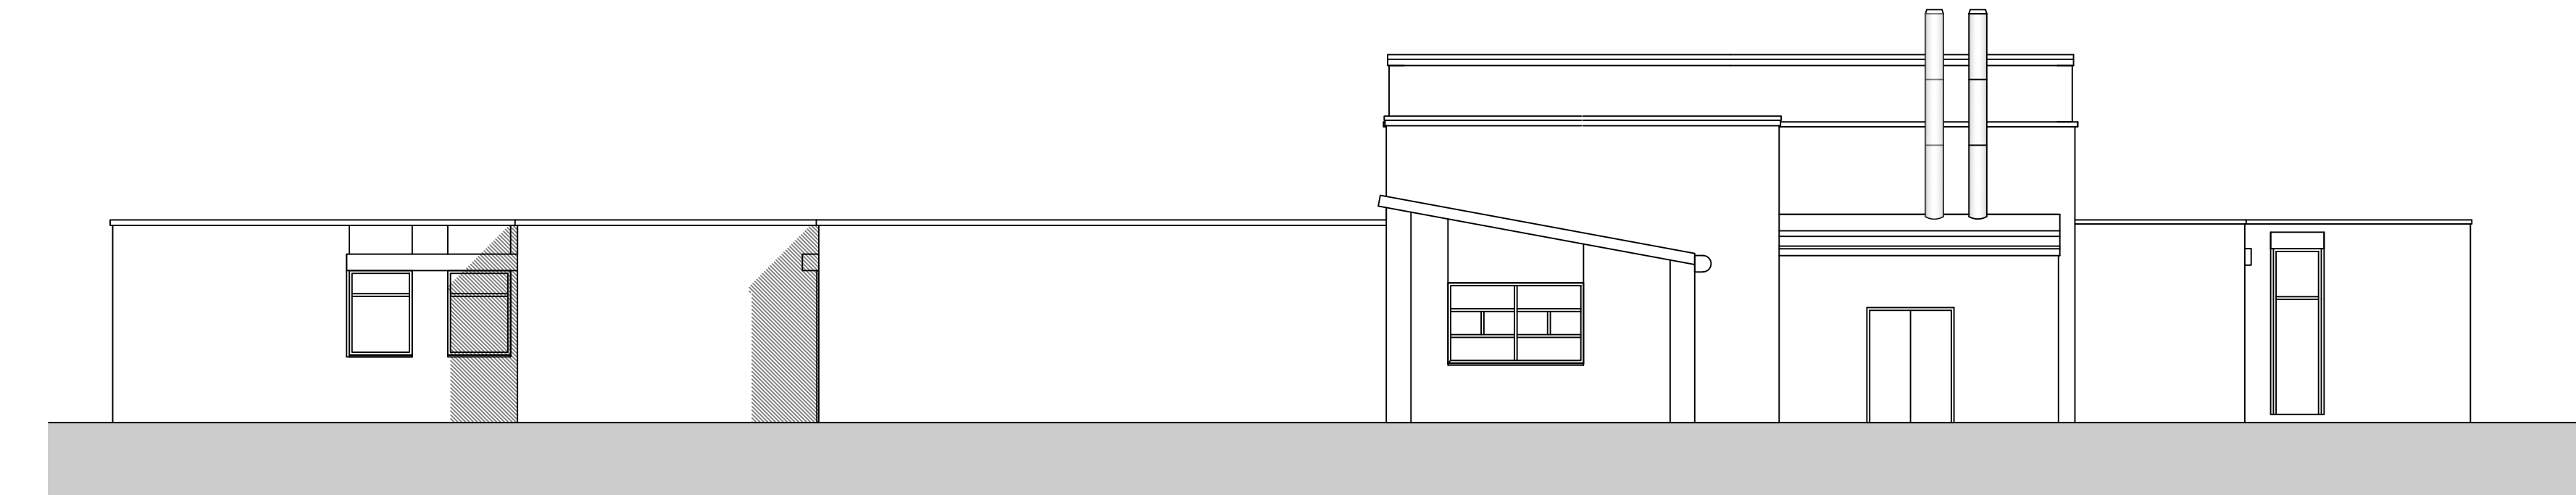

existing north east elevation
scale 1- 100



existing south west elevation
scale 1- 100

COPYRIGHT RESERVED.
This drawing is the property of A.J.Cocker Associates Ltd. and must not be copied or used in whole or in part without their consent.

CDM:
Clients and contractors must fulfil their duties under the CDM regulations 2015. The client is required to notify the HSE of any projects lasting more than 30 days or involving more than 500 person days.

rev:		date:	description		
 AJ COCKER ASSOCIATES CHARTERED BUILDING SURVEYORS				New Century House 176 Drake Street Rochdale OL16 1UP Tel: 01706 764880 Fax: 01706 764881 www.ajcockerassociates.co.uk mail@ajcockerassociates.co.uk	
Project: Belfield Community School Samson Street, Rochdale ELEVATIONS				 RICS the mark of property professionalism worldwide	
				scale: as noted @ A1	
				date: December 23	
				drawn: IS	
Client: RBC				Dwg. Nr. R454-03	