



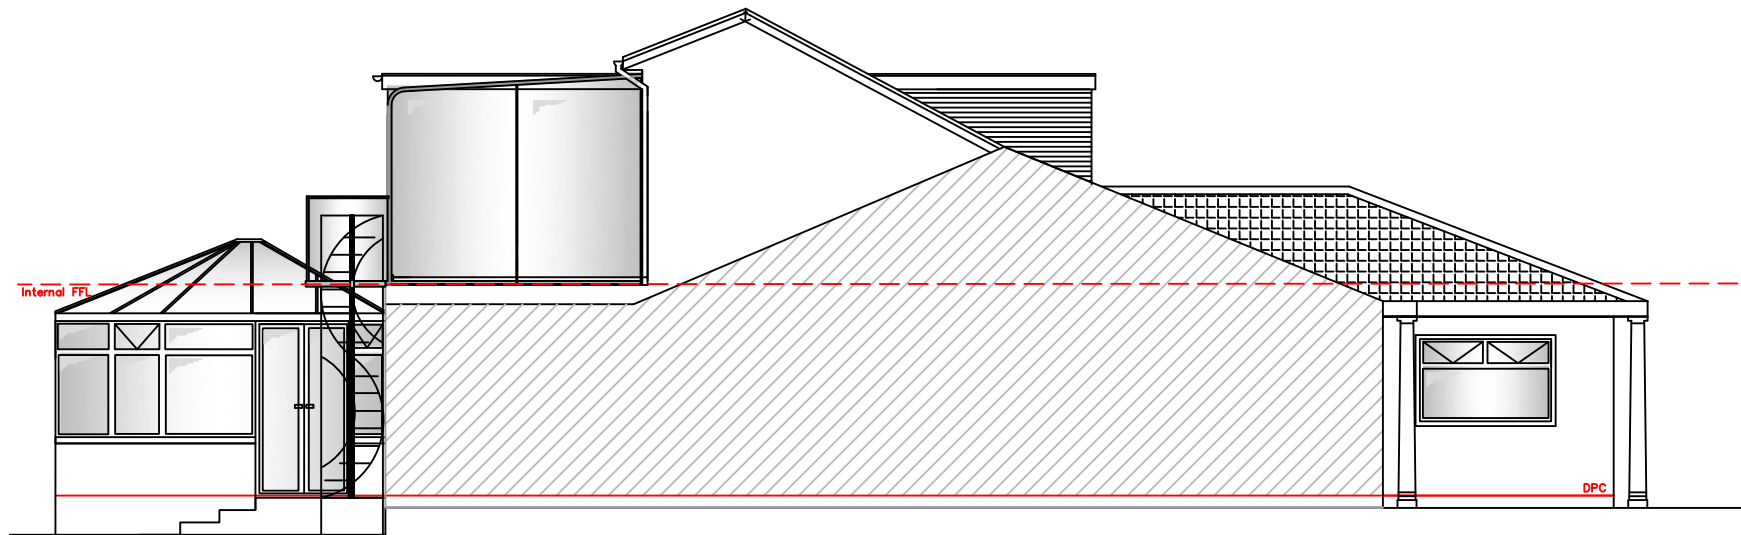

LH Elevation - **As Proposed**

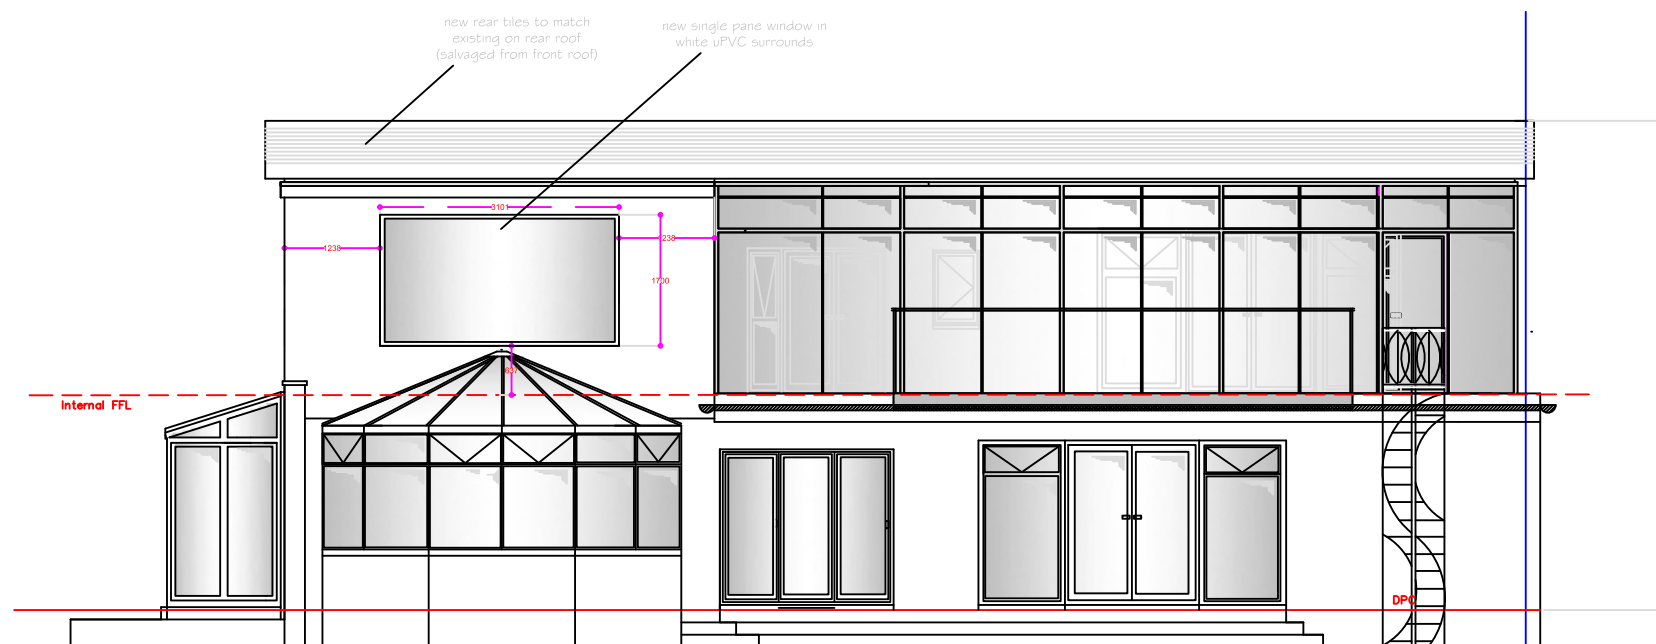

Rear Elevation - **As Proposed** 1:50

General Notes
Do not scale from this drawing. Specified dimensions may be relied upon. All dimensions to be confirmed by site measurement by the contractor before opening up works or ordering any materials. We accept no liability for incorrect site measurement. Report any discrepancies to the architect or surveyor.

When printing out this drawing, use a professional service rather than an office printer. It should be printed at A3 size in order to be read at the scale indicated. Check scale bar to confirm printed scale before using any scale rule.

These drawings are prepared for planning or Building Regulations approval only.

planning by design
Architectural Services
Oldham, Rochdale & Tameside
www.architectural.uk.com
07872 577 565

Project Description:
Loft Conversion & Rear First Floor Extension

For:
Mr & Mrs D Dake

Site Address:
**No 1 Tonge Hall Close,
Middleton, M24 2TT**

Date: **April 2021**

Scale: **1:100 @ A3**

Sheet Description:
**LH & Rear Elevations
As Proposed**

B	Rear gym window width finalised 24/4/16
A	Rear gym window widened 23/4/21
No.	Revision /Issue

Drawing Number:
030514/21/AP007B