




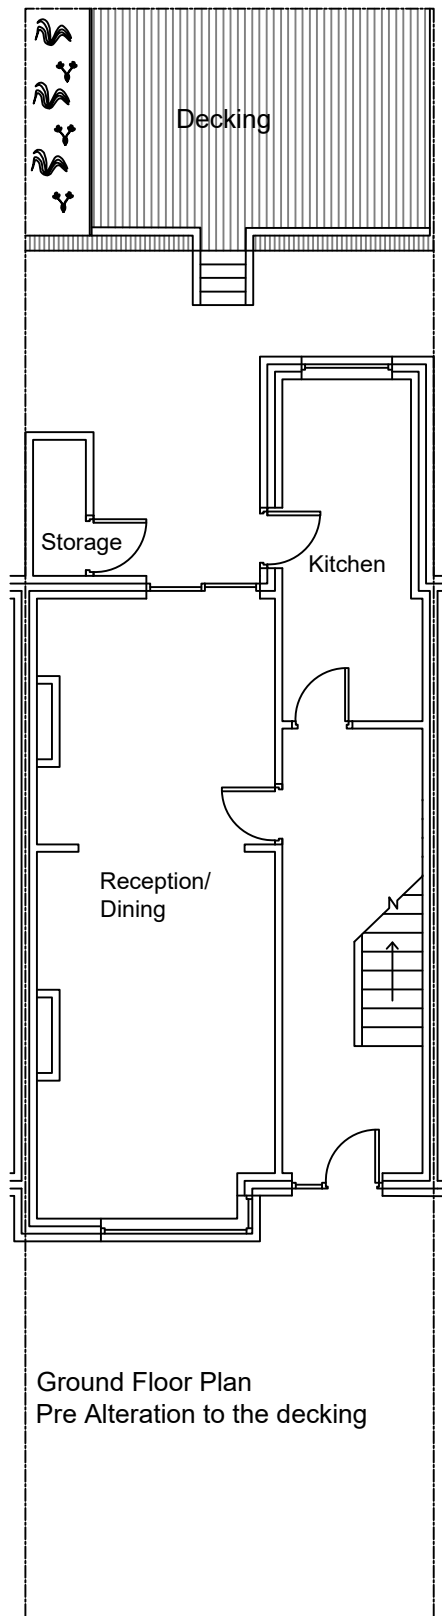

Ground Floor Plan
Pre Alteration to the decking

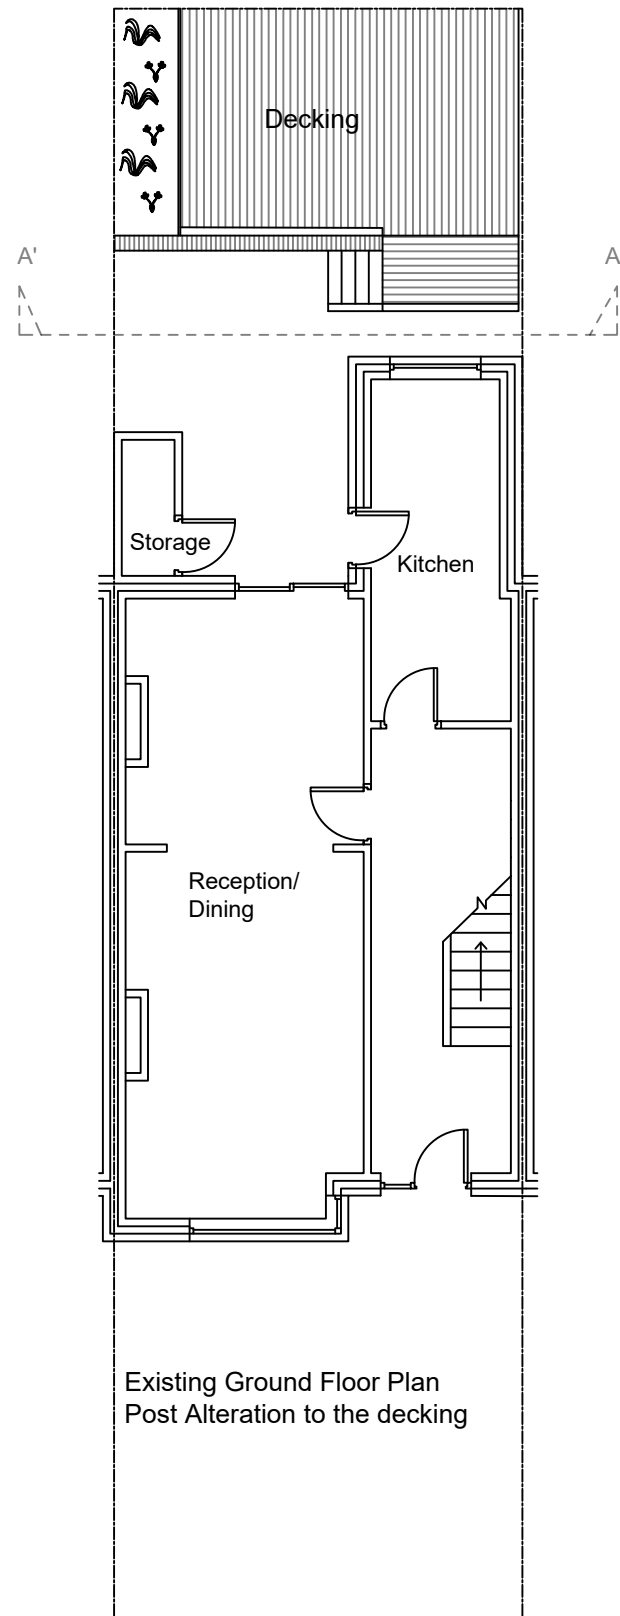

Existing Ground Floor Plan
Post Alteration to the decking

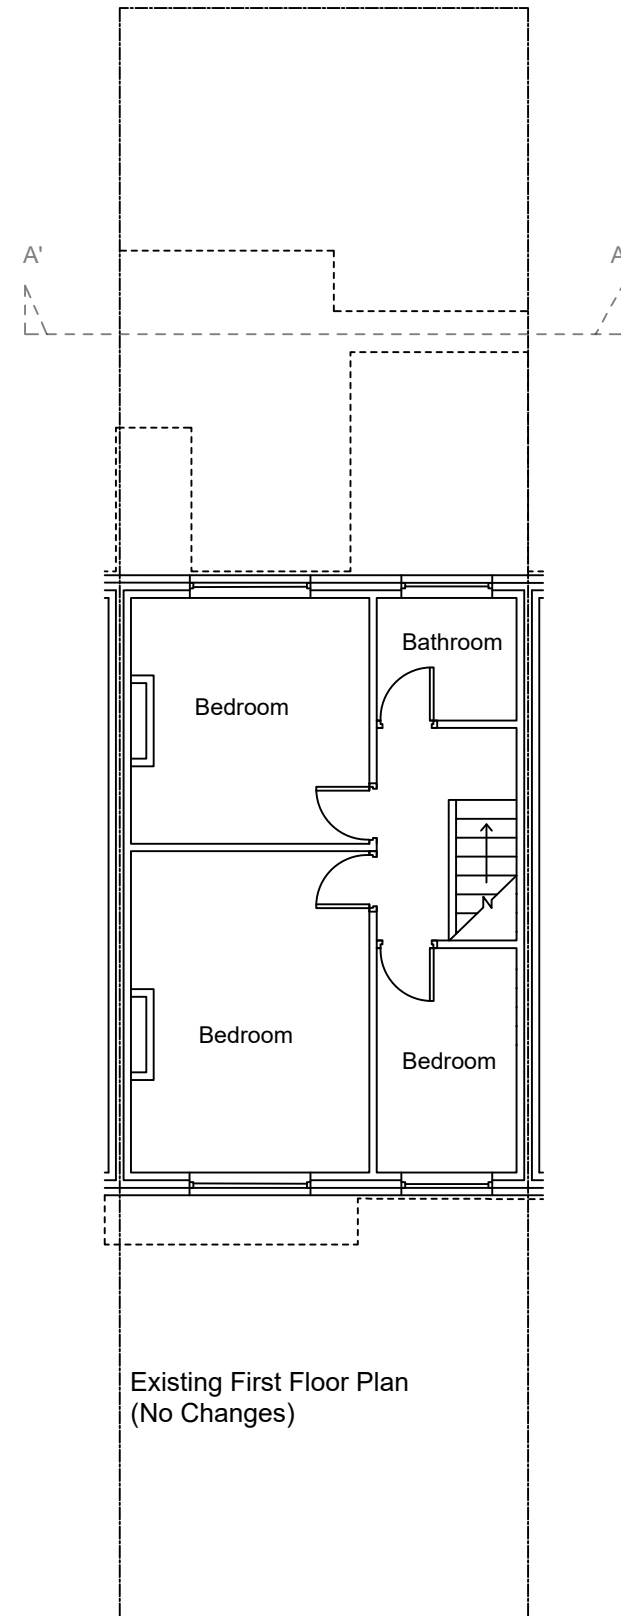

Existing First Floor Plan
(No Changes)

CLIENT	
Akbar Sarwar	
PROJECT	
Lawful Development Certificate	
SITE ADDRESS	
3 Melton Close, Heywood, OL10 3DS	
DRAWING	
Floor Plans	
Project No	DATE
1549	29/01/2025
DRAWN BY	CHECKED BY
AN	SS
Drawing No	
3-M-CI-OL10-Plans_1.1	
SCALE 1:100@A3	

