




1 Proposed Boundary Treatment (East)
1 : 100

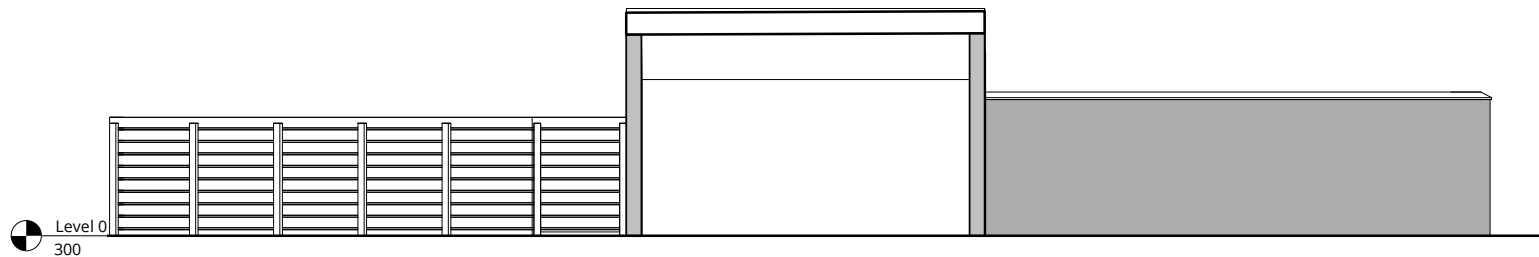


4 Proposed Boundary Treatment (West)
1 : 100



2 Proposed Boundary Treatment (South)
1 : 100

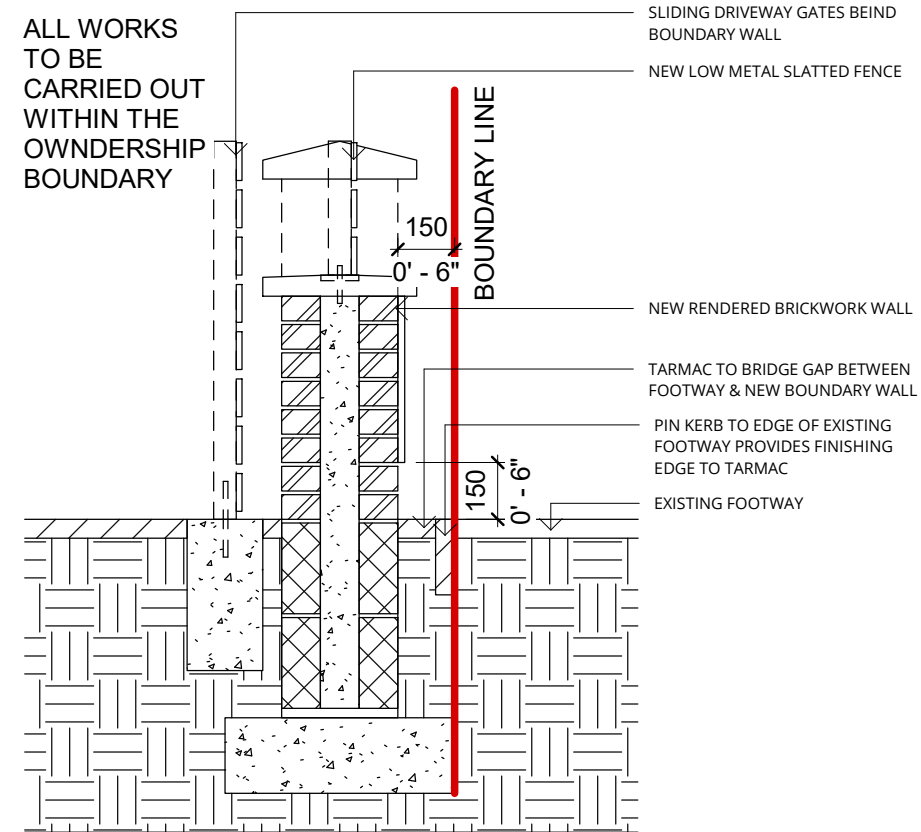 

3 Boundary Wall Section
1 : 20

 

RALA SHALL HAVE NO RESPONSIBILITY FOR ANY USE MADE OF THIS DOCUMENT OTHER THAN FOR THAT WHICH IT WAS PREPARED AND ISSUED. ALL DIMENSIONS SHOULD BE CHECKED ON SITE. DO NOT SCALE FROM THIS DRAWING

ANY DRAWING ERRORS OR DIVERGENCIES SHOULD BE BROUGHT TO THE ATTENTION OF RALA AT THE ADDRESS SHOWN BELOW.

DRAWINGS SHALL BE READ IN CONJUNCTION WITH THE FOLLOWING BEFORE WORK COMMENCES:

- THE CDM DESIGN ISSUES REGISTER
- THE RALA RISK SERIES OF DRAWINGS
- THE PROJECT CDM RISK REGISTER

NOTES

P00	Planning Information	RB	RB	29/11/23
REVISION	DESCRIPTION	DRAWN	CHECKED	DATE

REVISION	DESCRIPTION	DRAWN	CHECKED	DATE
----------	-------------	-------	---------	------

CLIENT

11 Hackford Close,
Brandlesholme,
Bury,
Greater Manchester,
BL8 1XP
United Kingdom

T +44 [0]7564 361 972



PROJECT TITLE 35 Milnrow Road			
ROP JOB NUMBER P0045	ISO 27001 CLASSIFICATION Planning		
DRAWING TITLE Proposed BoundaryTreatment		SCALE As @ A3 indicated	DATE FIRST ISSUED 29/11/23
DRAWING NO. MNR-RALA-ZZ-XX-DR-A-(PL)-0005		REVISION P00	