

General door and window specification -

- Door Specification: Comar 7Pi commercial door
- o Swing Door
 - o Low threshold
 - o 1 Hook Locks
 - o Stainless Steel 300mm x 32mm Pull Handle
 - o Integrated door closers (no hold open)
 - o PPC standard single RAL 7016 MATT
 - o Assumed no requirement for electronic access

Window Specification: Comar 5Pi Eco

- o Espag locking
- o Key lockable handle
- o No trickle ventilation
- o No cills on fixed lights
- o Outward opening vent

Glazing Specification: Final specification TBC (the below has been priced for)

- o 4mm clear toughened outer
- o 20mm argon filled warm edge spacer
- o 4mm clear toughened inner (low e or equivalent)

RAL 7016

Aluminium frames to doors and windows finished in RAL 7016 as above



New Century House
176 Drake Street
Rochdale
OL16 1UP
Tel: 01706 764880
Fax: 01706 764881
www.ajcockerassociates.co.uk
mail@ajcockerassociates.co.uk



Project:
Proposed conversion of existing garage/
workshop at Mason Street, Heywood

Window/door details


Client: Wendy Lane Veterinary Practice

scale: As shown


date: March 23

drawn: NL


Dwg. Nr. W347-04

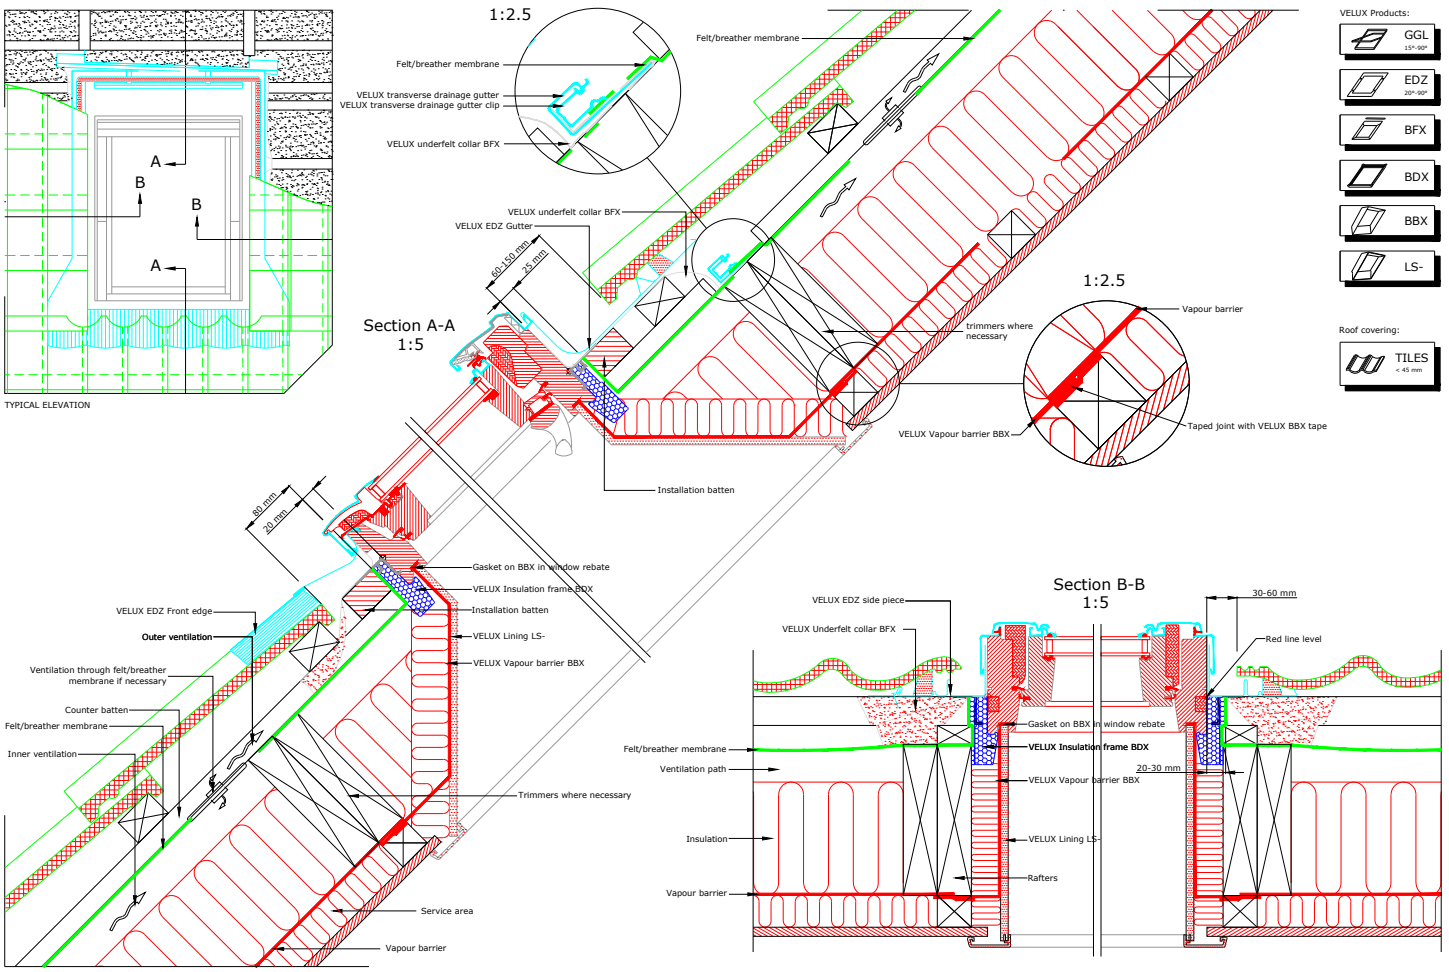


TYPICAL ROOFLIGHT DETAILS - SUBJECT TO SPECIFIC MANUFACTURER DETAILS
AND TO SUIT ROOF COVERING - ROOFLIGHTS PRE-FINISHED RAL 7016 EXTERNALLY SCALE - 1:10

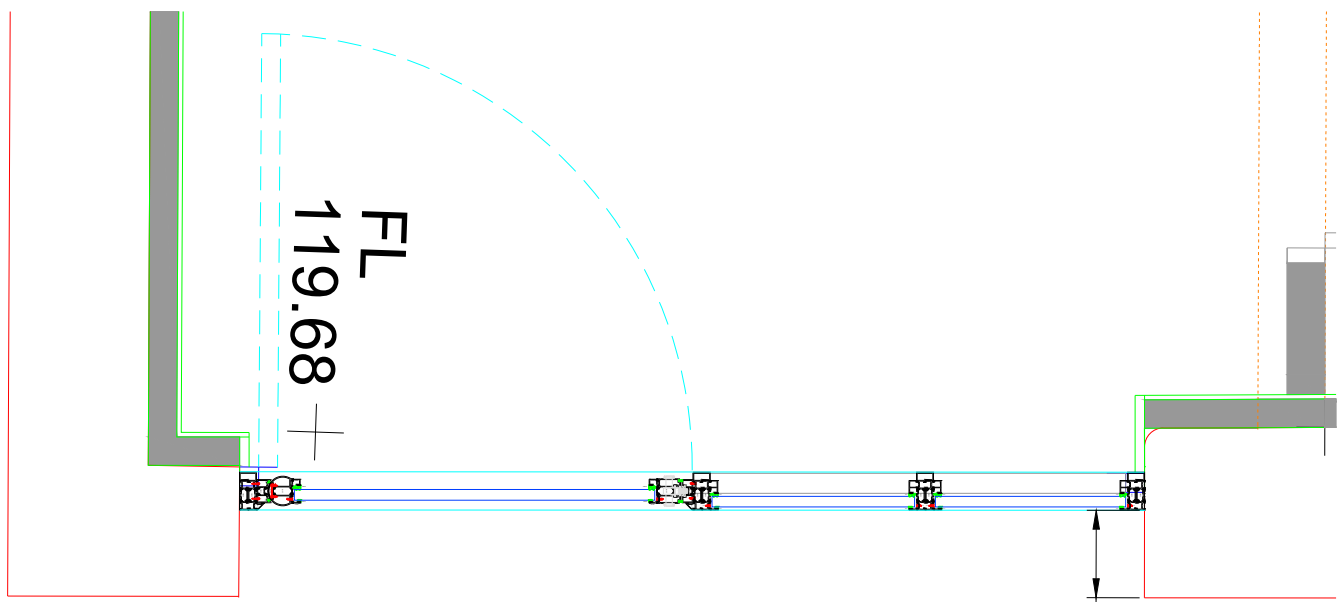


MAIN ENTRANCE FRAME - 1:20

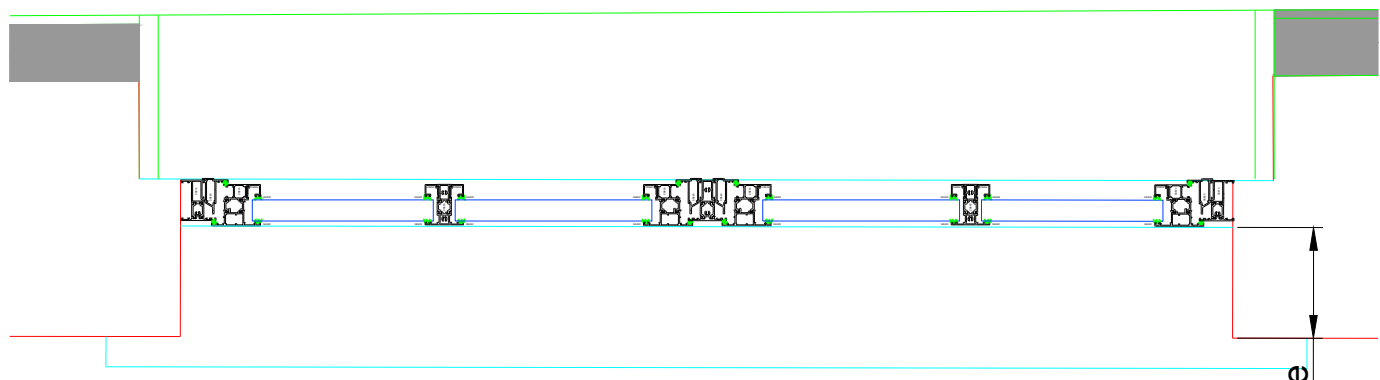


TYPICAL WINDOW PLAN 1:10

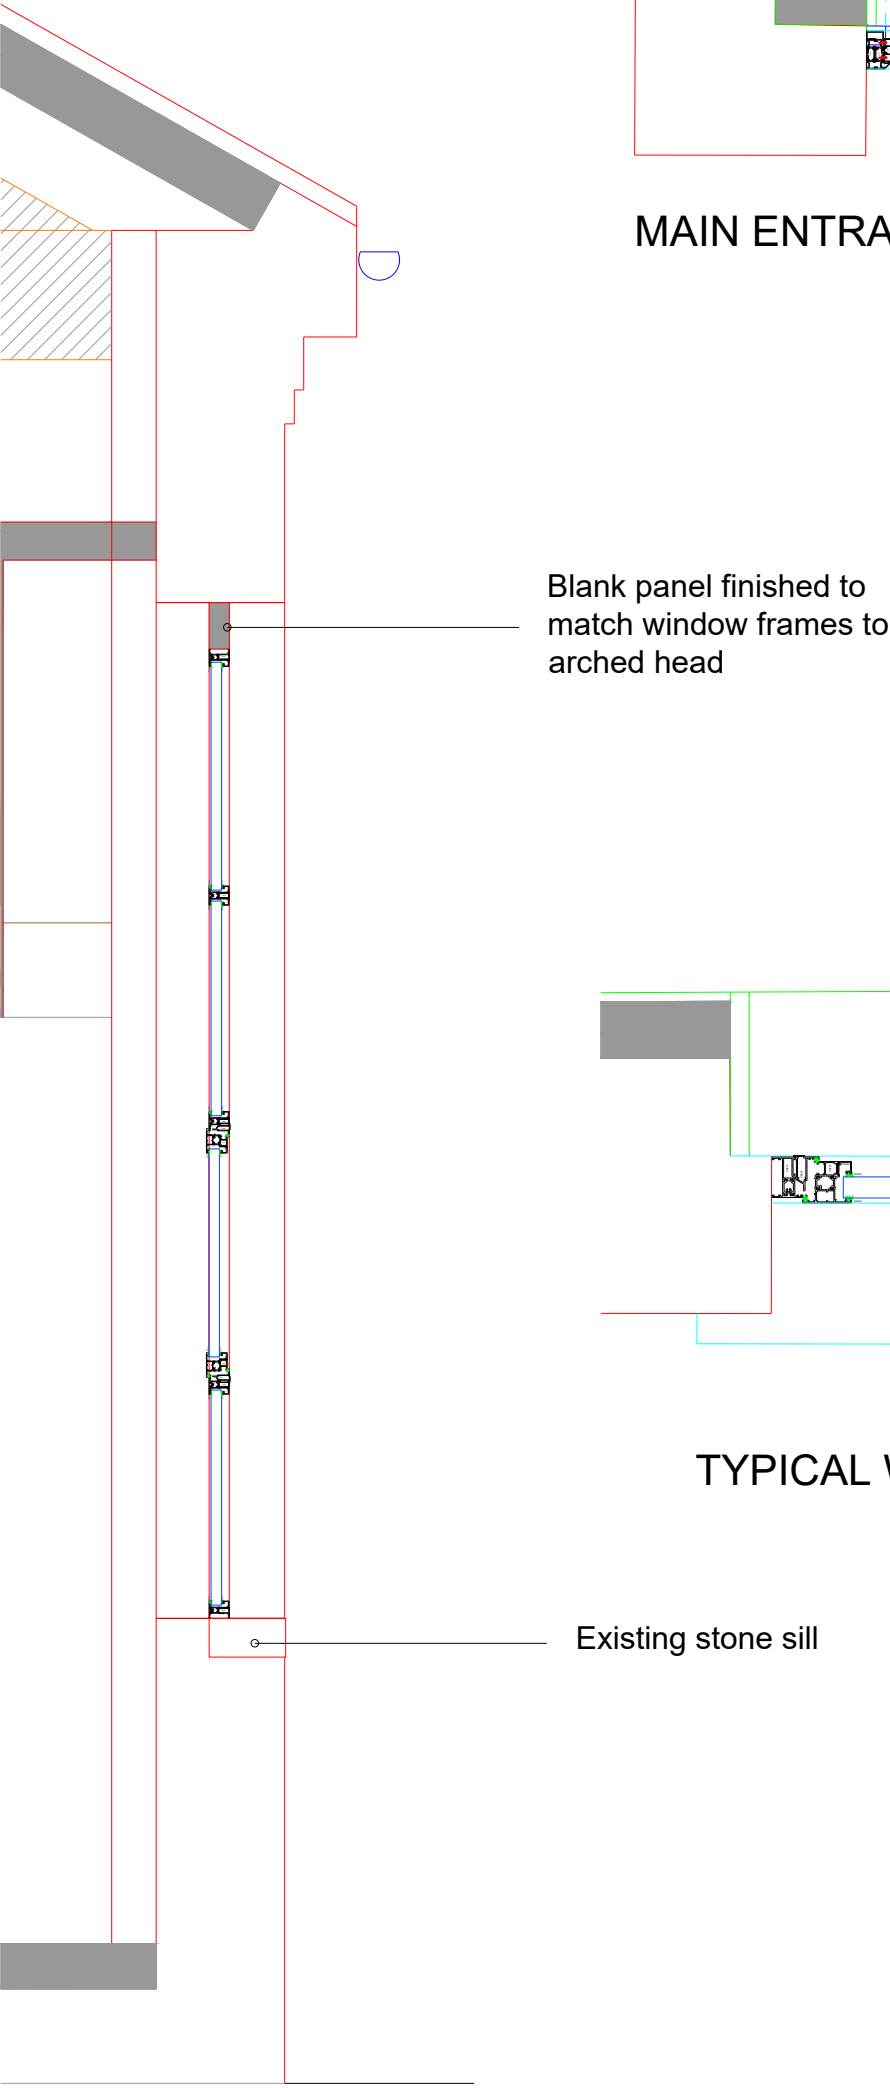

TYPICAL WINDOW SECTION 1:20

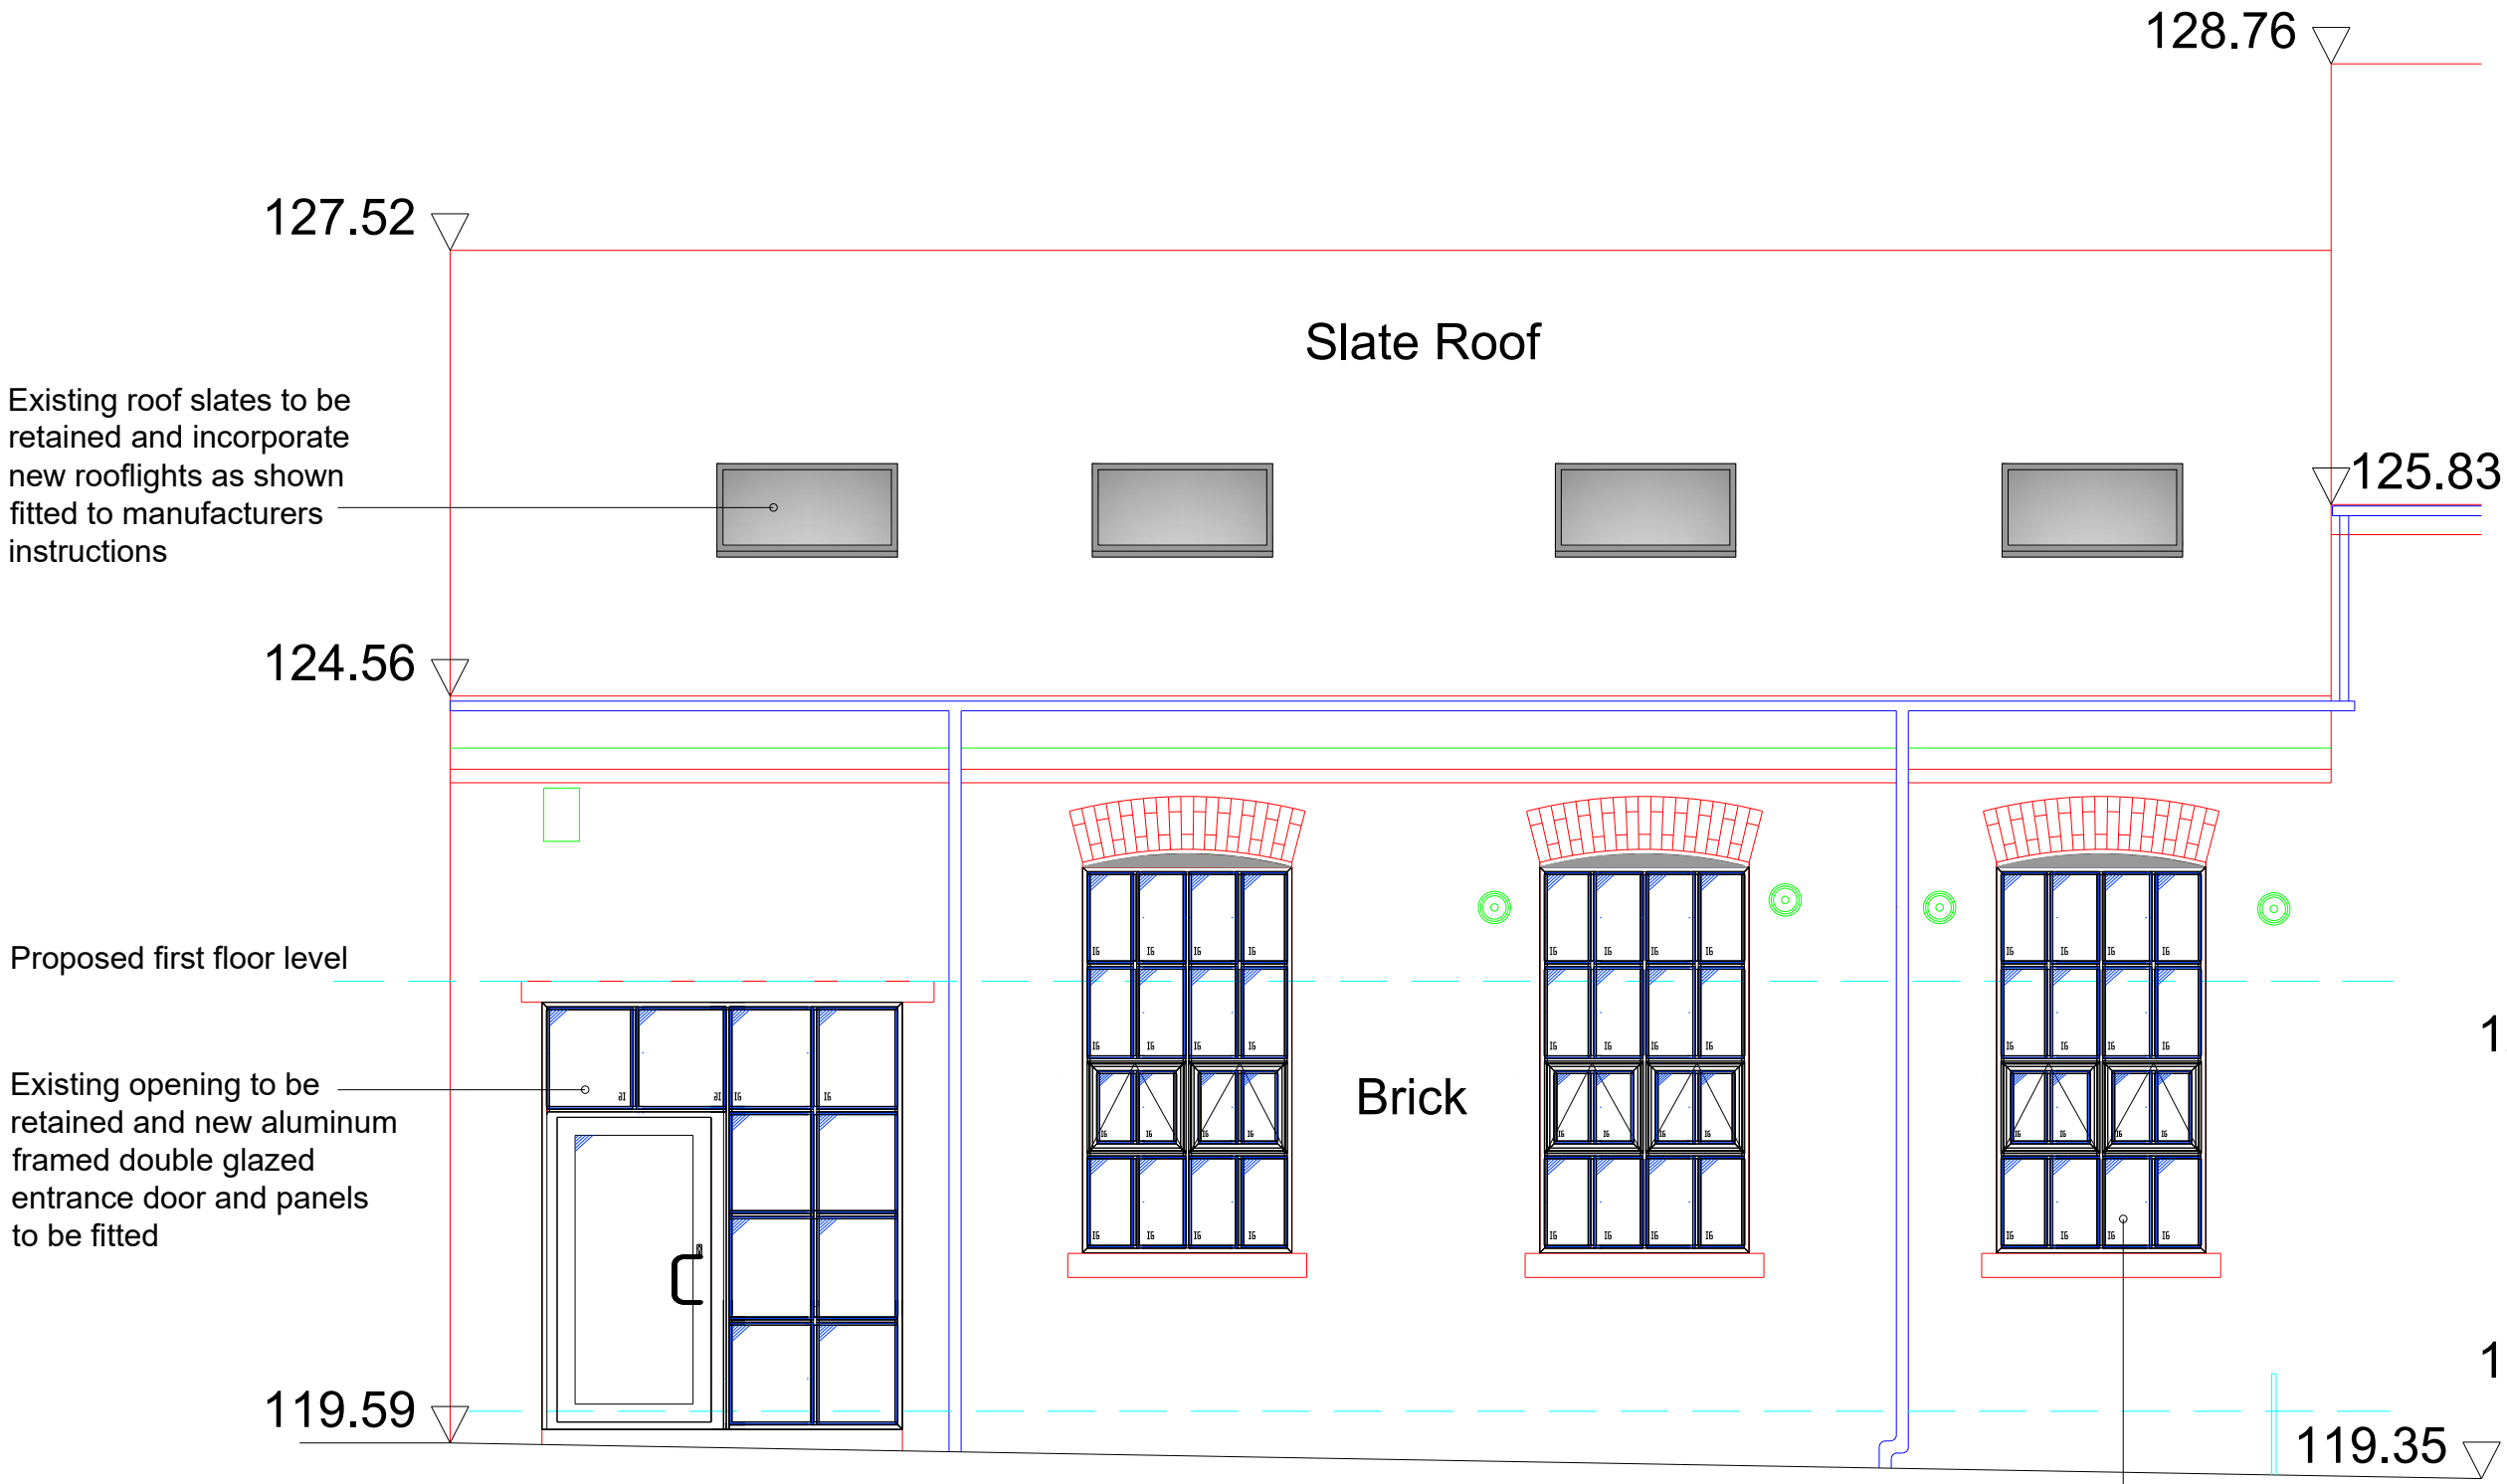

FRONT/EAST ELEVATION - 1:50

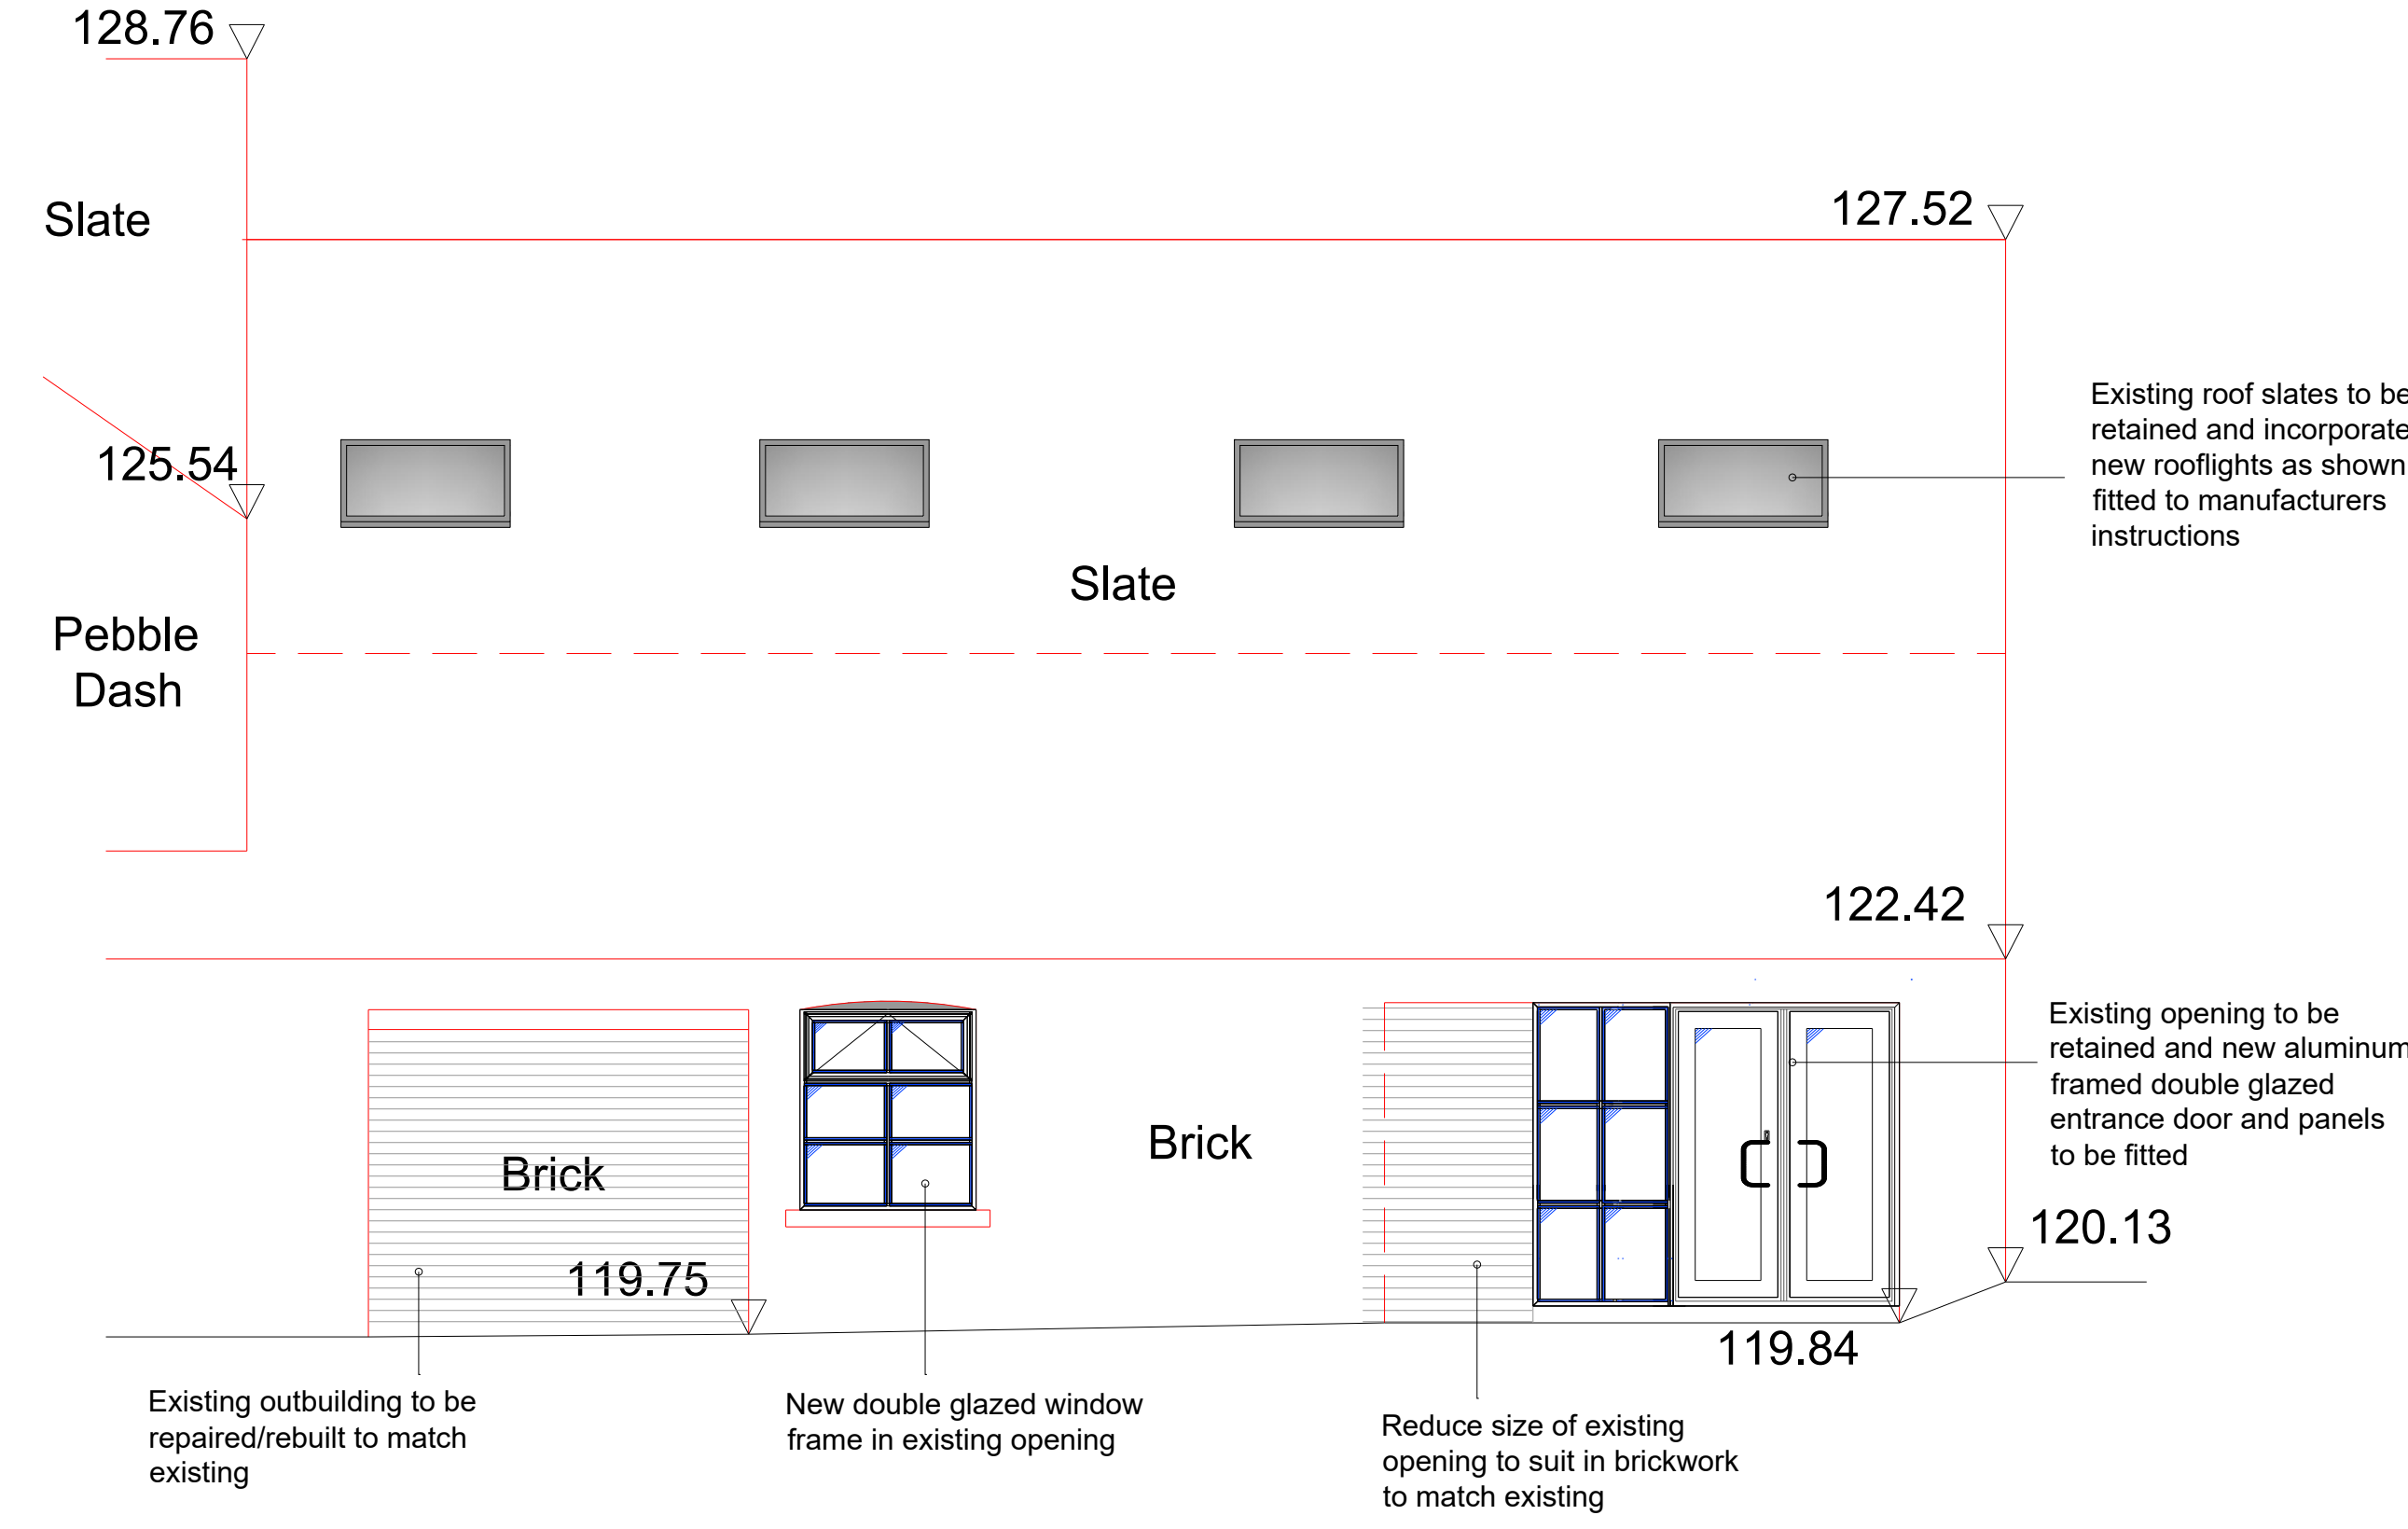

REAR/WEST ELEVATION - 1:50

rev:	date:	description