



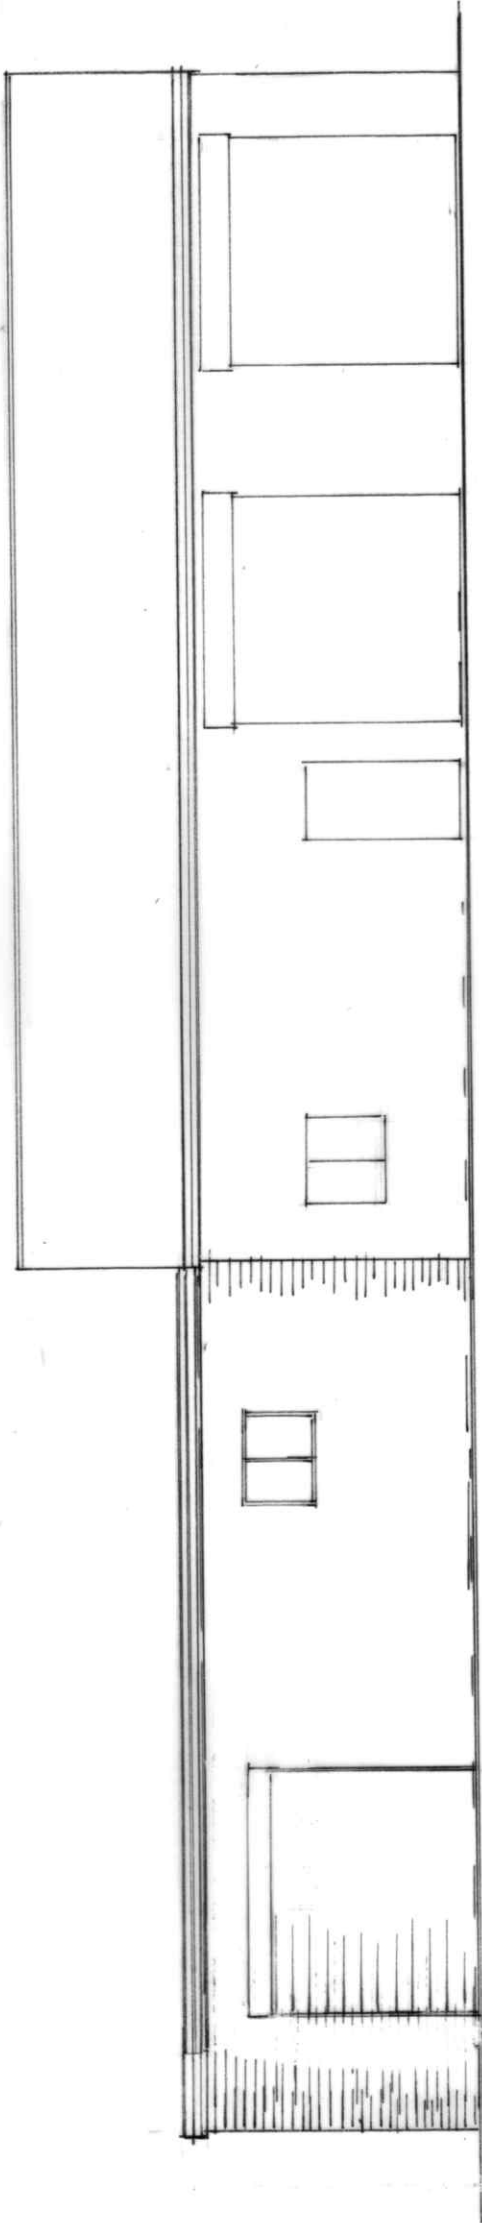


FRONT ELEVATION  
(PROPOSED)

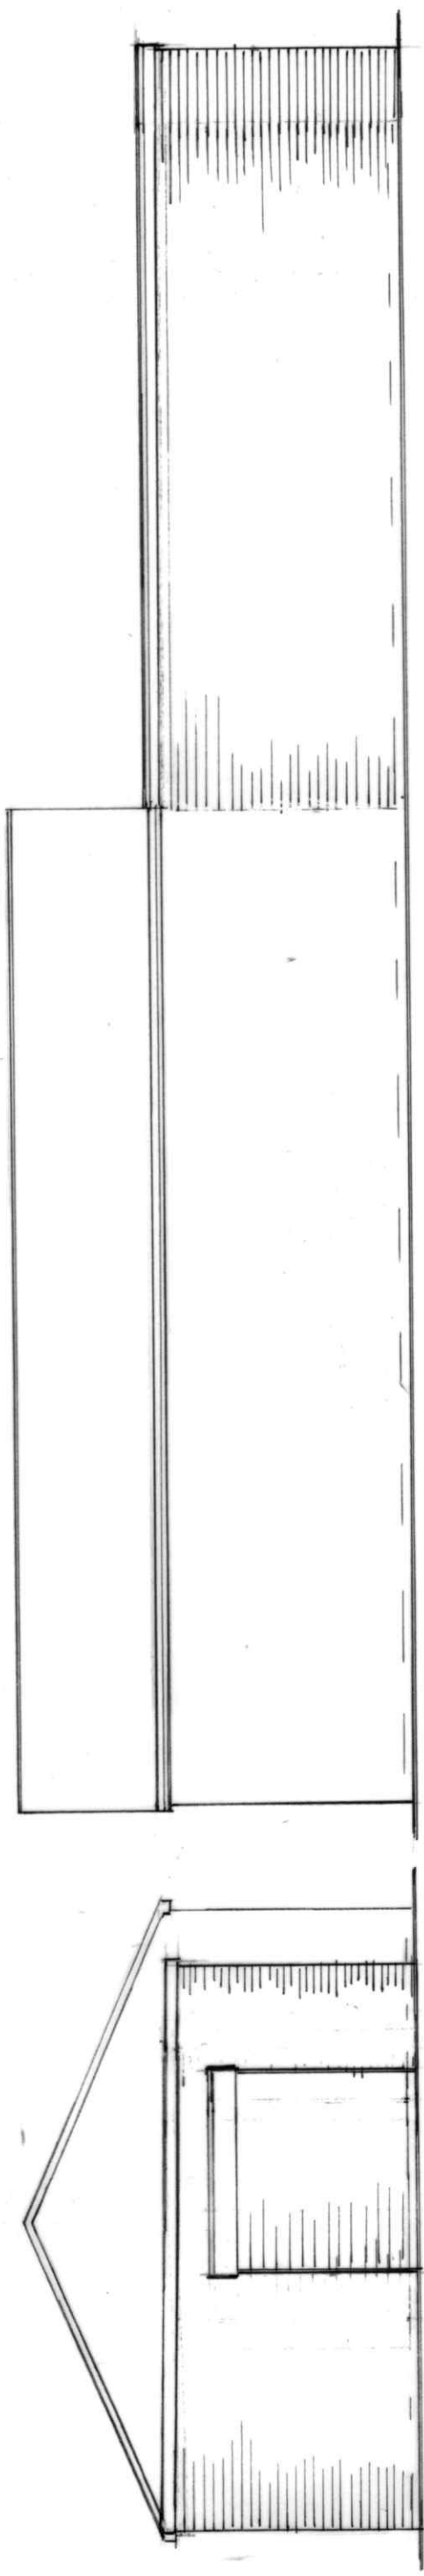

SIDE ELEVATION  
(PROPOSED)

REAR ELEVATION  
(PROPOSED)

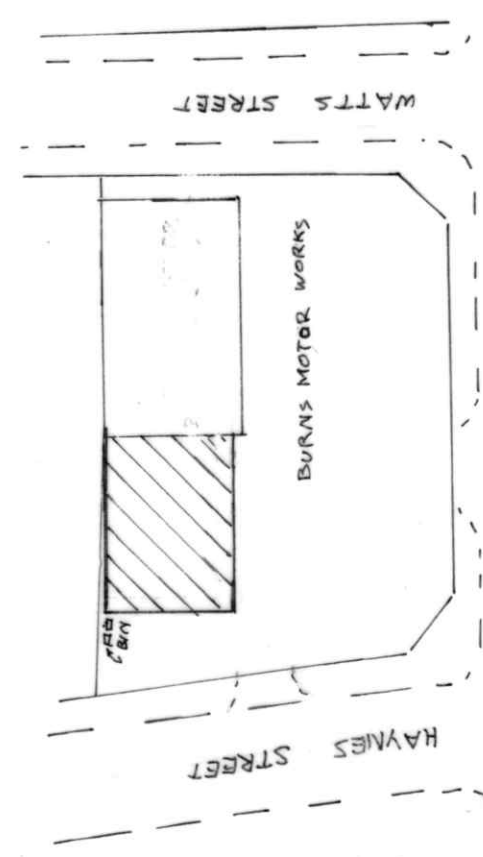

SITE PLAN  
(PROPOSED)  
SCALE 1:500

|   |             |
|---|-------------|
| BUILDING DESIGN SERVICES<br>M. FAROOQ<br>418 Bury Road Rochdale OL11 5EU.<br>Tel: 01706 712231 Mob: 07967605763 |             |
| PROPOSED SIDE EXTENSION AT<br>BURNS MOTOR WORKS HAYNES STREET<br>ROCHDALE OL12 0UW                              |             |
| For: Mrs SHAHEEN JAHANGIR                                                                                       |             |
| Elevation   | Scale 1:100 |
|   | 2069/4      |