


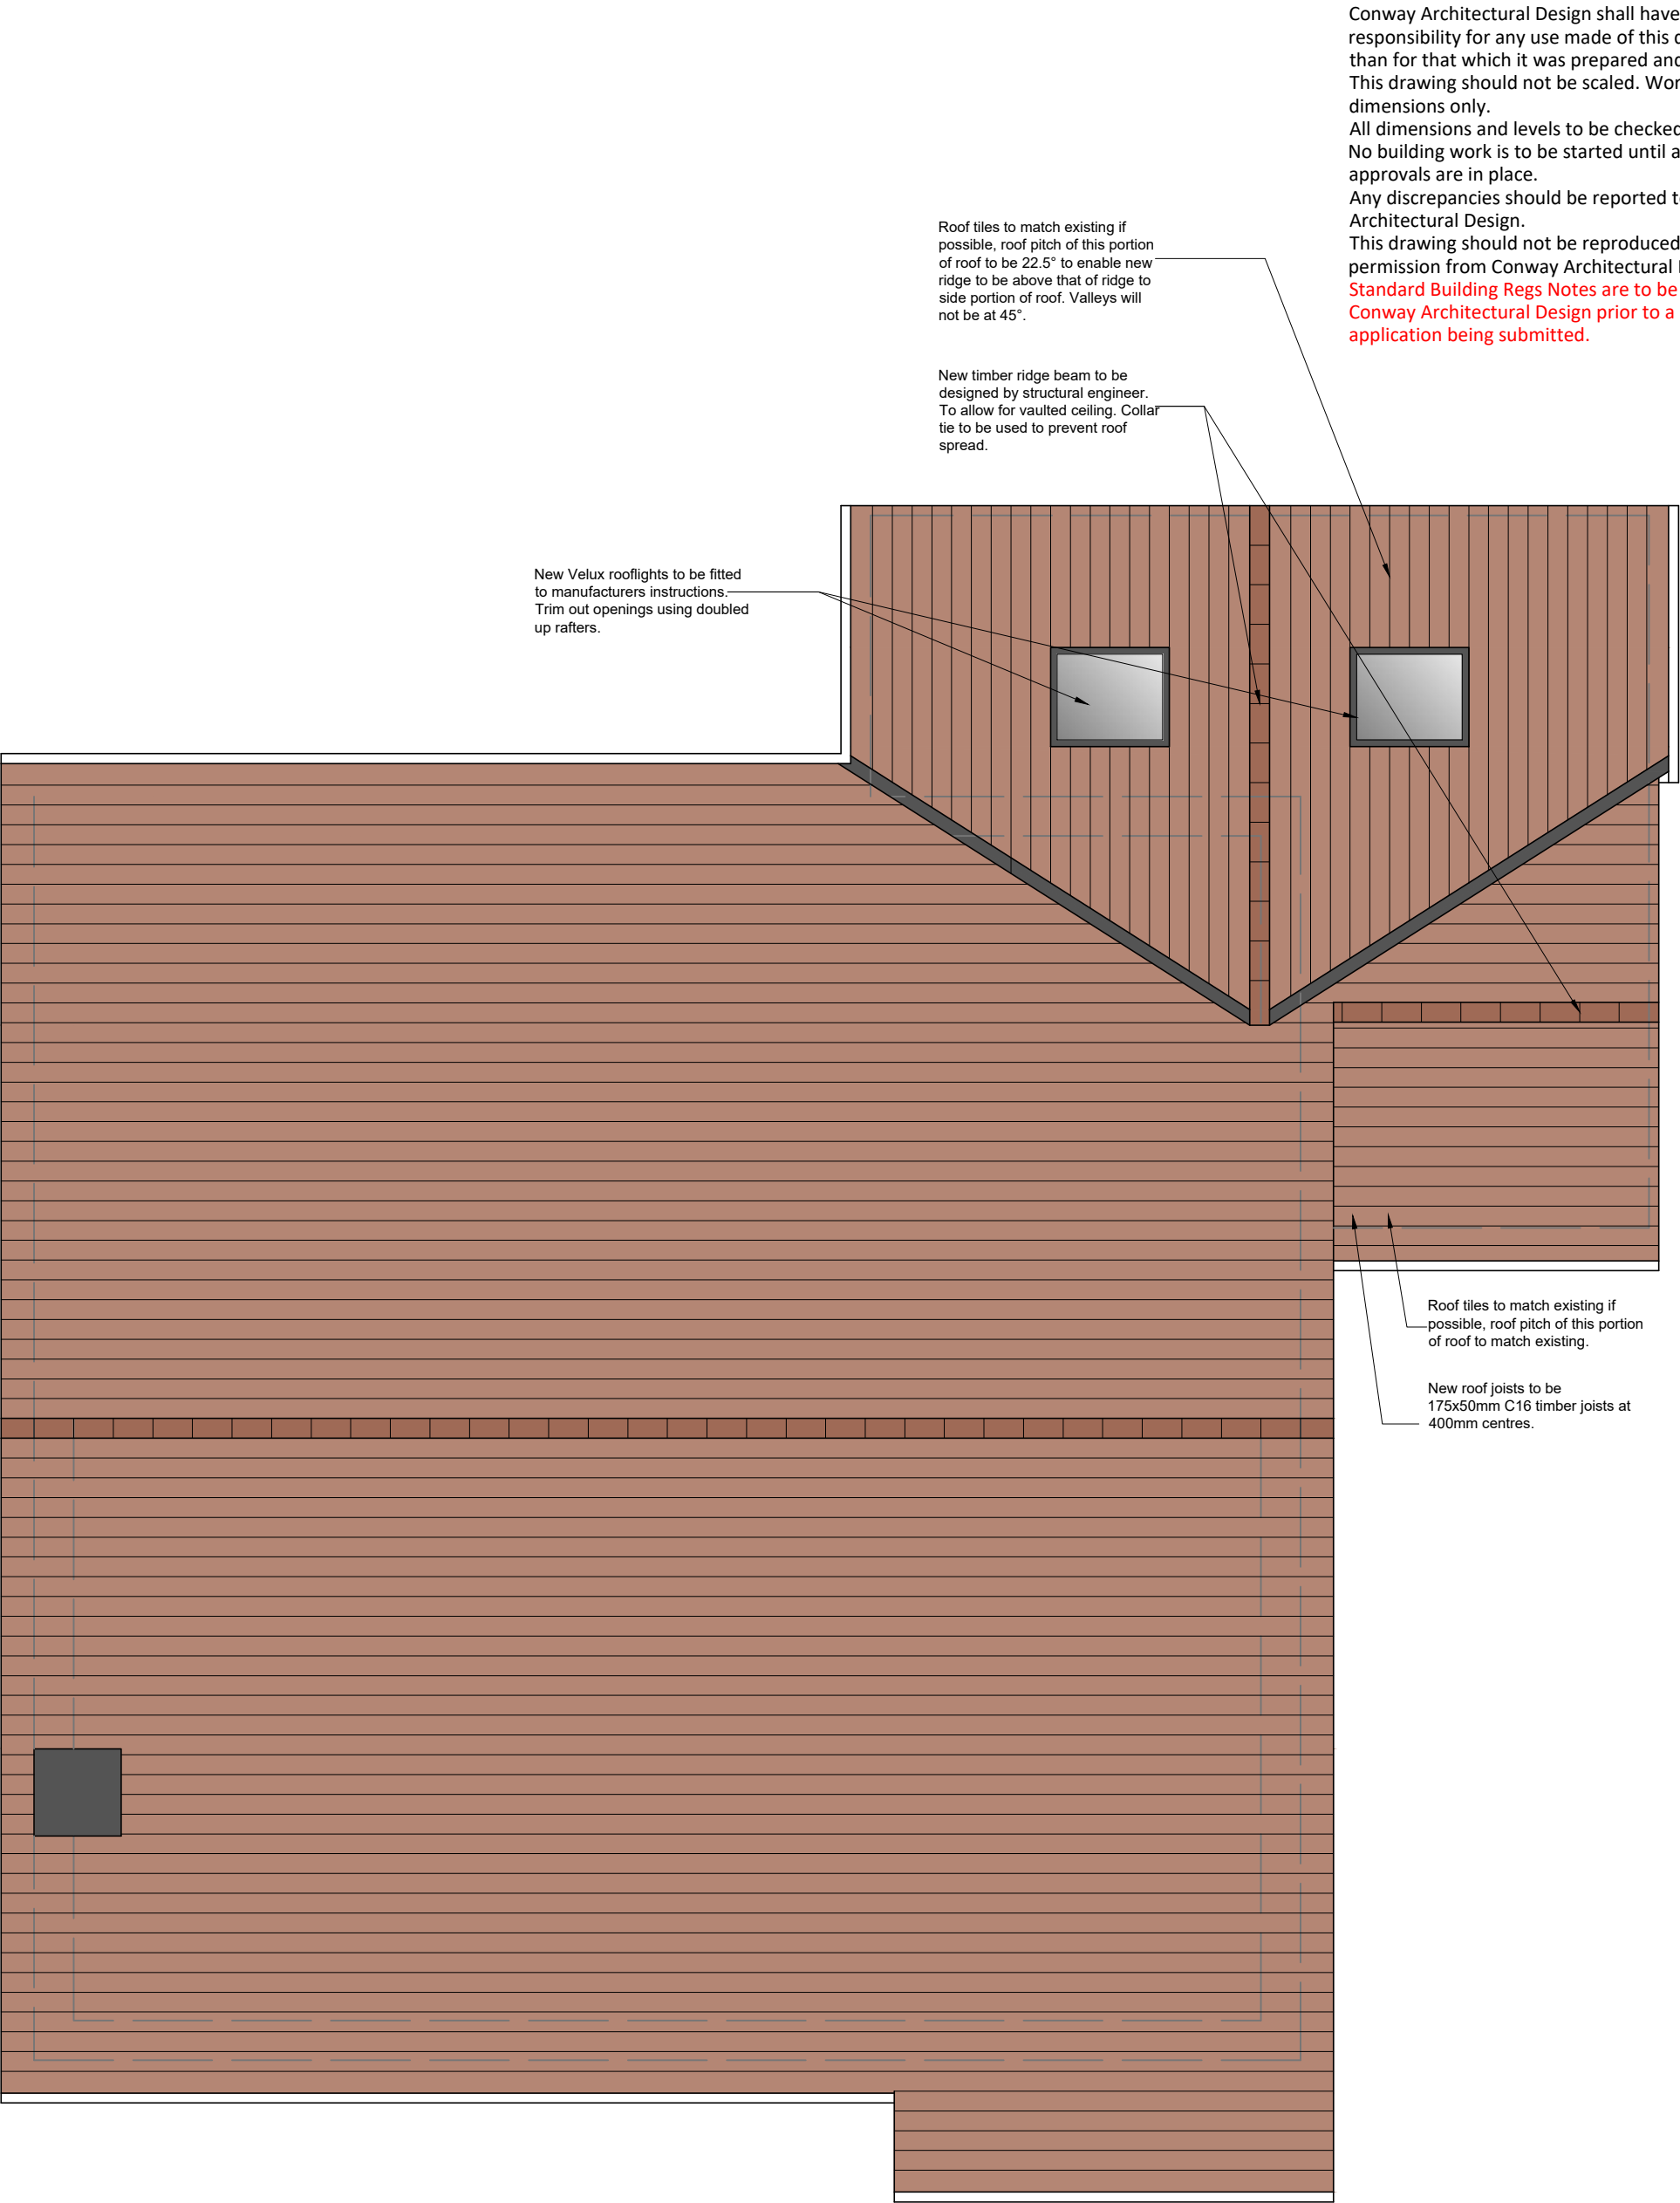

Roof tiles to match existing if possible, roof pitch of this portion of roof to be 22.5° to enable new ridge to be above that of ridge to side portion of roof. Valleys will not be at 45°.


New timber ridge beam to be designed by structural engineer. To allow for vaulted ceiling. Collar tie to be used to prevent roof spread.

New Velux rooflights to be fitted to manufacturers instructions. Trim out openings using doubled up rafters.

Conway Architectural Design shall have no responsibility for any use made of this document other than for that which it was prepared and issued. This drawing should not be scaled. Work to figured dimensions only. All dimensions and levels to be checked on site. No building work is to be started until all relevant approvals are in place. Any discrepancies should be reported to Conway Architectural Design. This drawing should not be reproduced without written permission from Conway Architectural Design. **Standard Building Regs Notes are to be provided by Conway Architectural Design prior to a building regs application being submitted.**

Roof tiles to match existing if possible, roof pitch of this portion of roof to match existing.

New roof joists to be 175x50mm C16 timber joists at 400mm centres.

 

SCALE 1 : 50

**Conway
Architectural
Design**

6 Conway Close
Alkrington
Middleton
Manchester, M24 1EW
E: conway-design@outlook.com

JOB TITLE :
ADDRESS :
DRAWING TITLE :
SCALE :
DRAWN : xxx

Garage Conversion And Extension
8 Hardfield Road, Alkrington
Proposed Roof Plan
1:50 @ A3
DATE : 19.07.23

JOB NO./
DWG NO.

759-07A