




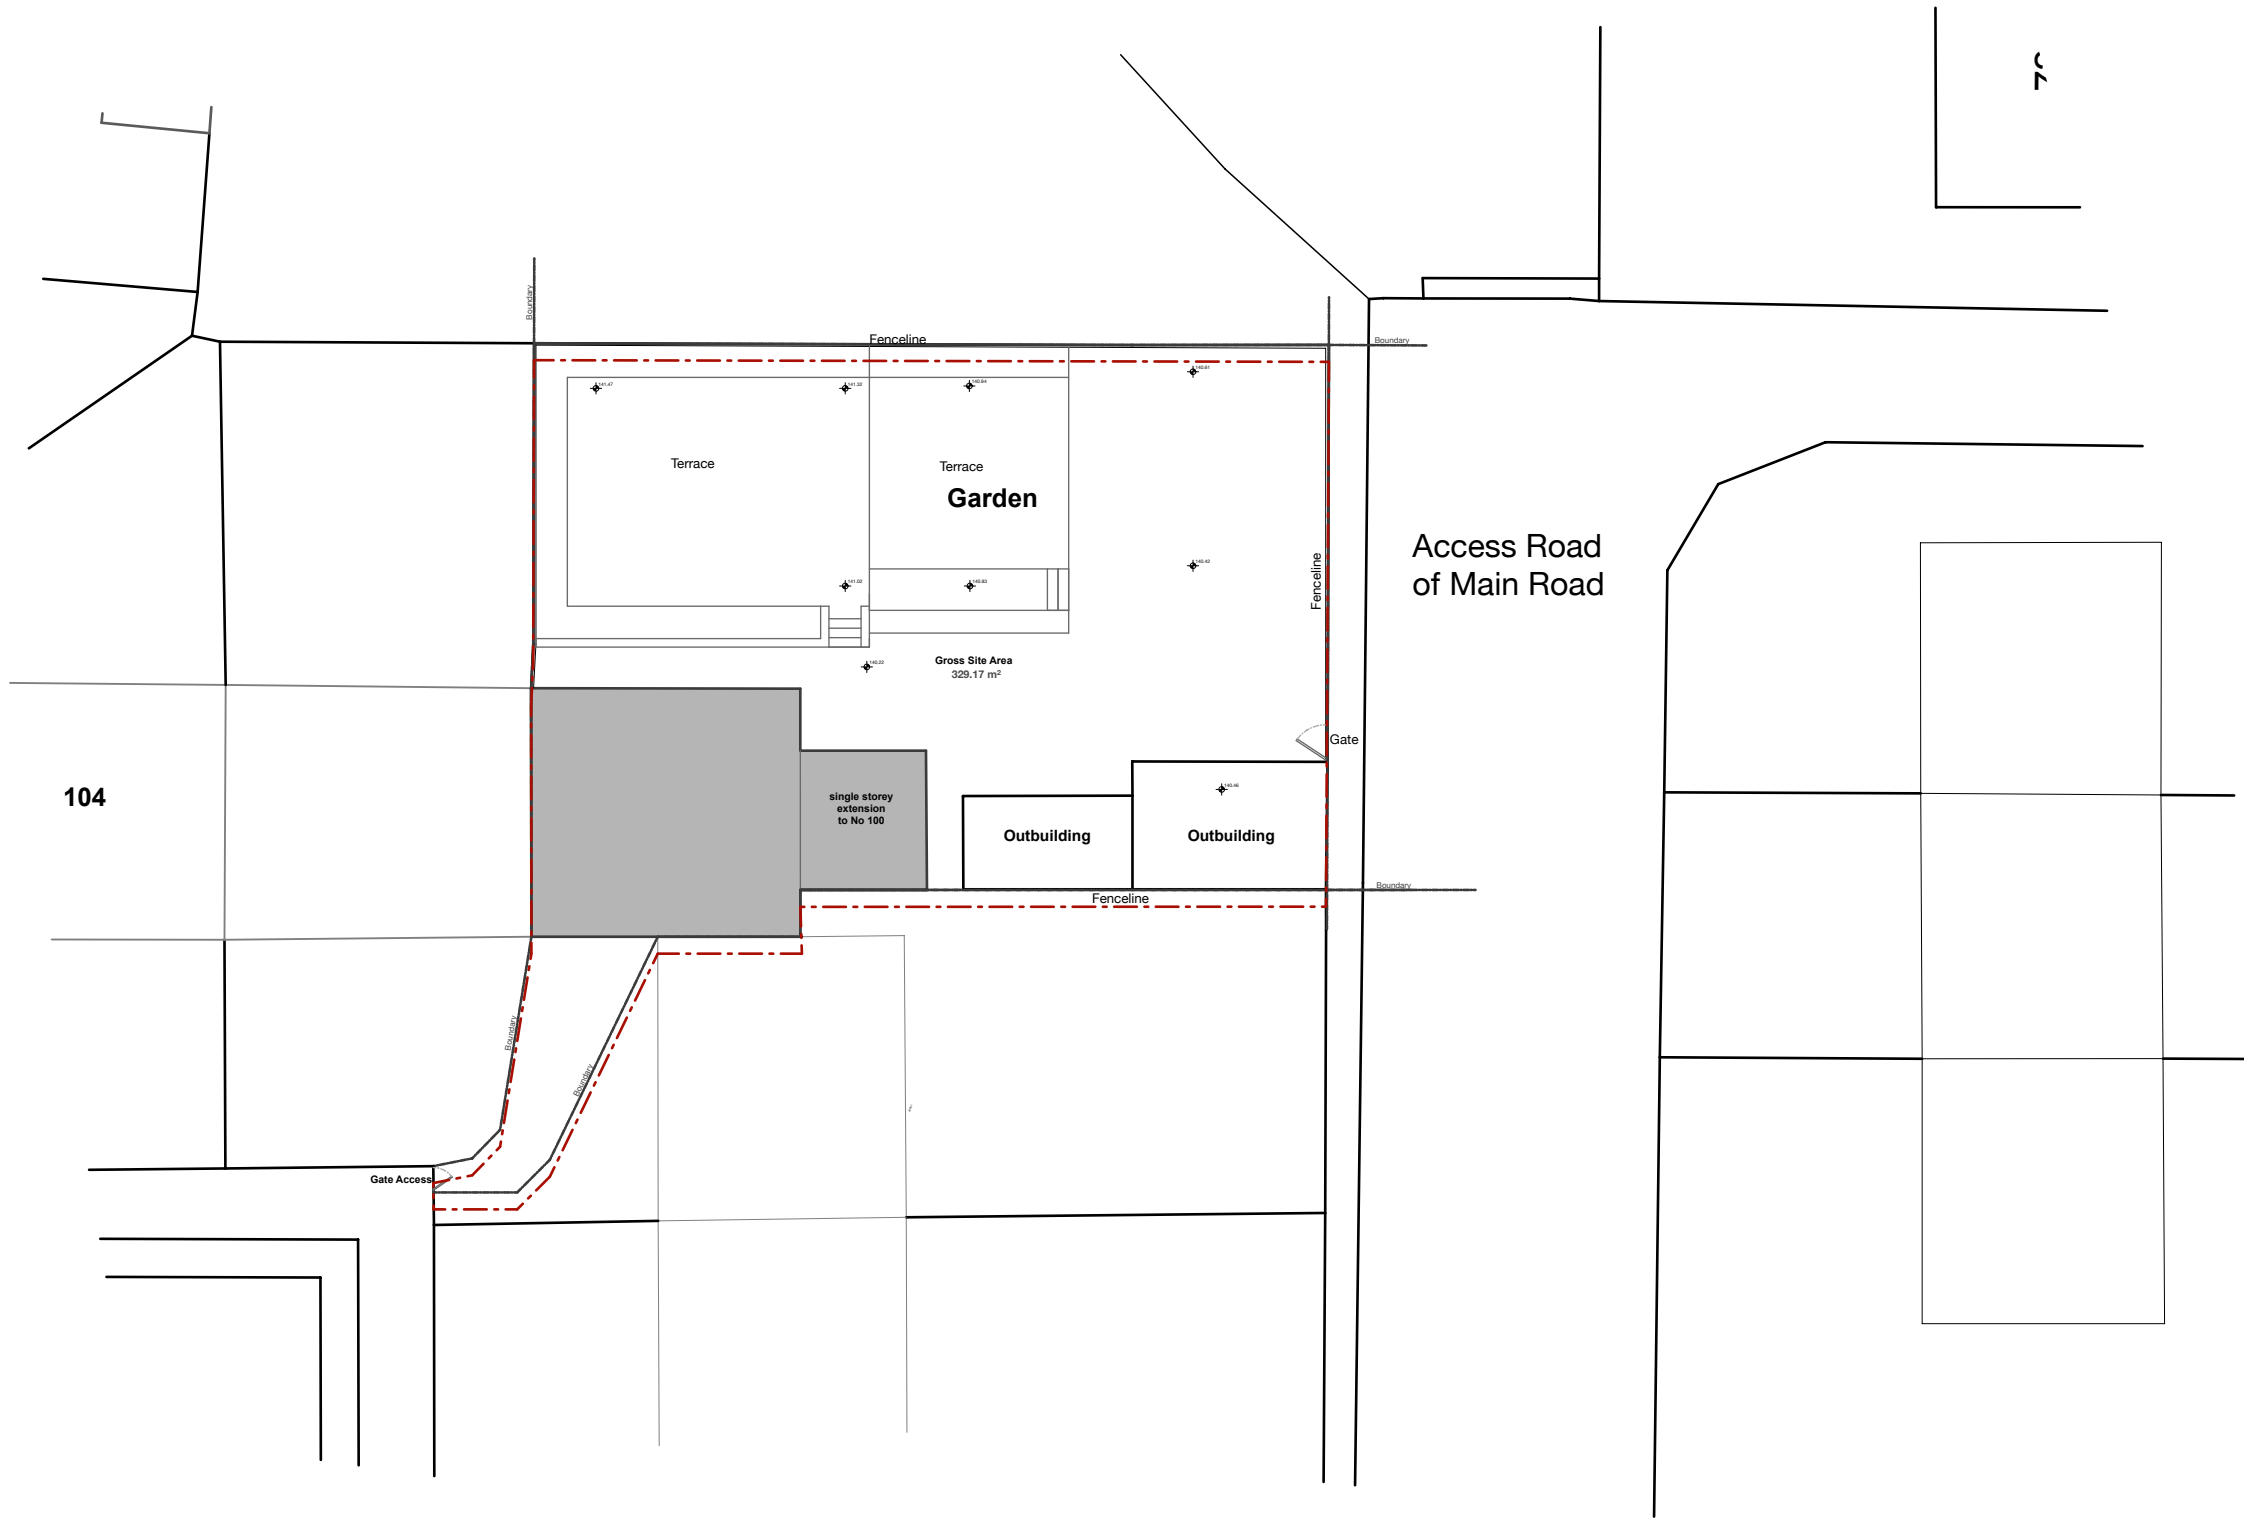

Ex. Existing Site Plan scale @A1 - 1:200

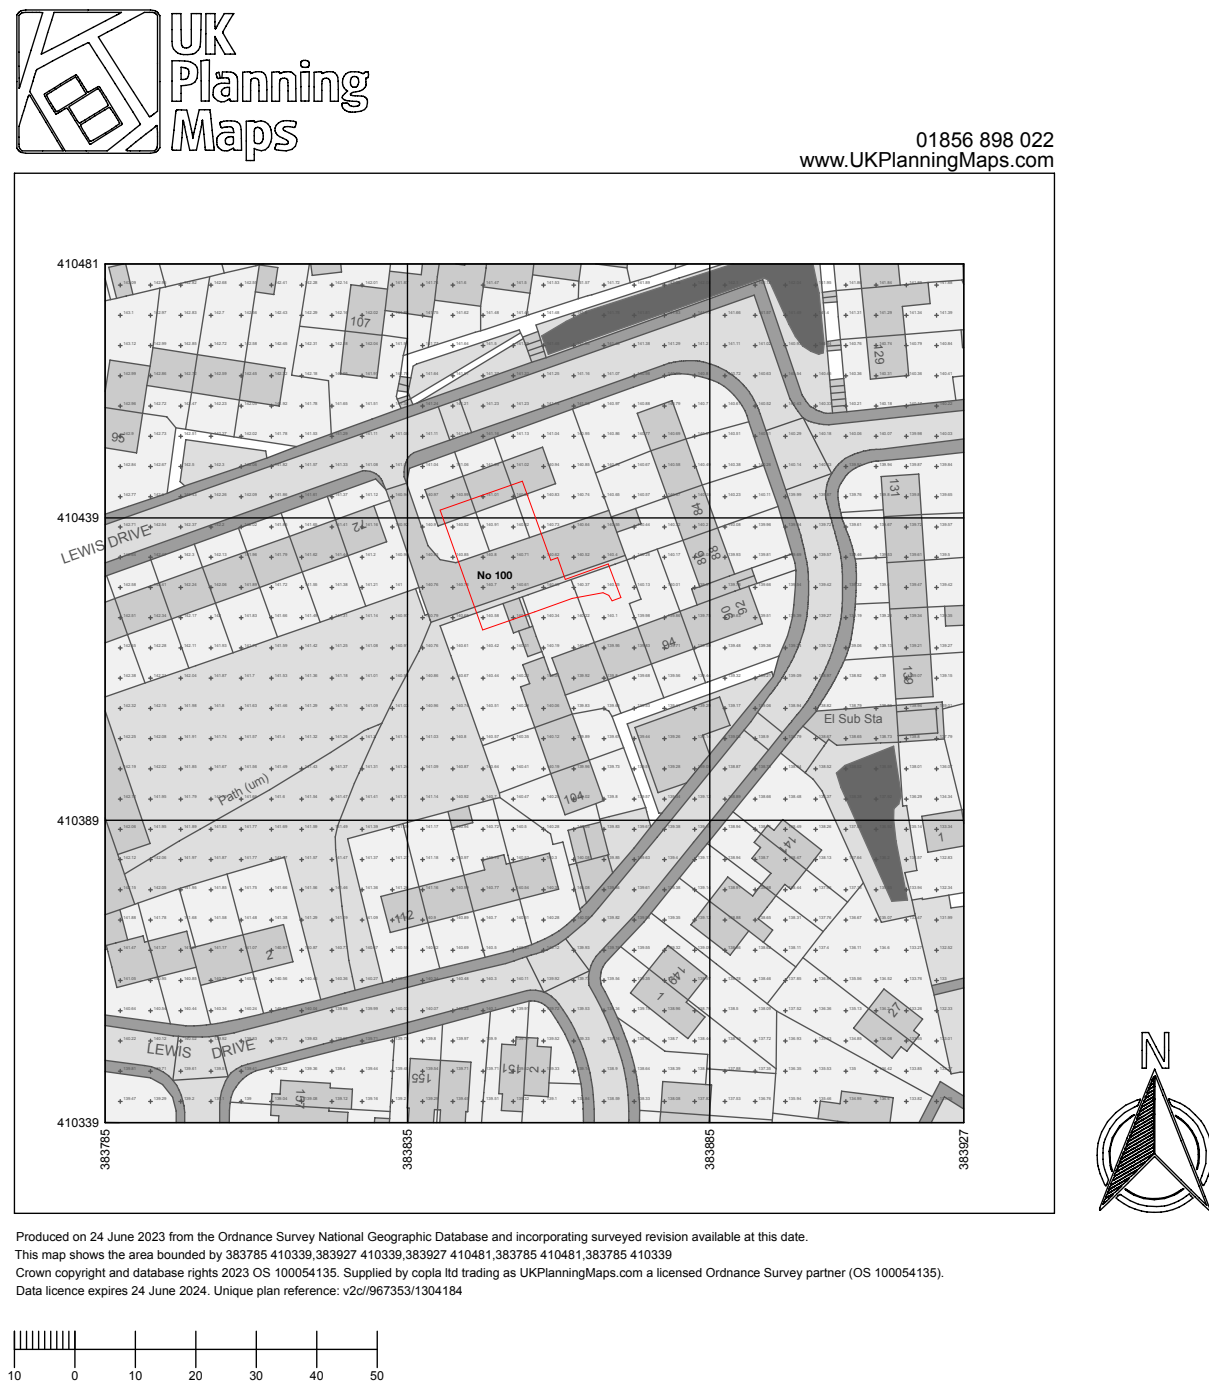

Ex. Location Plan scale @A1 - 1:1250

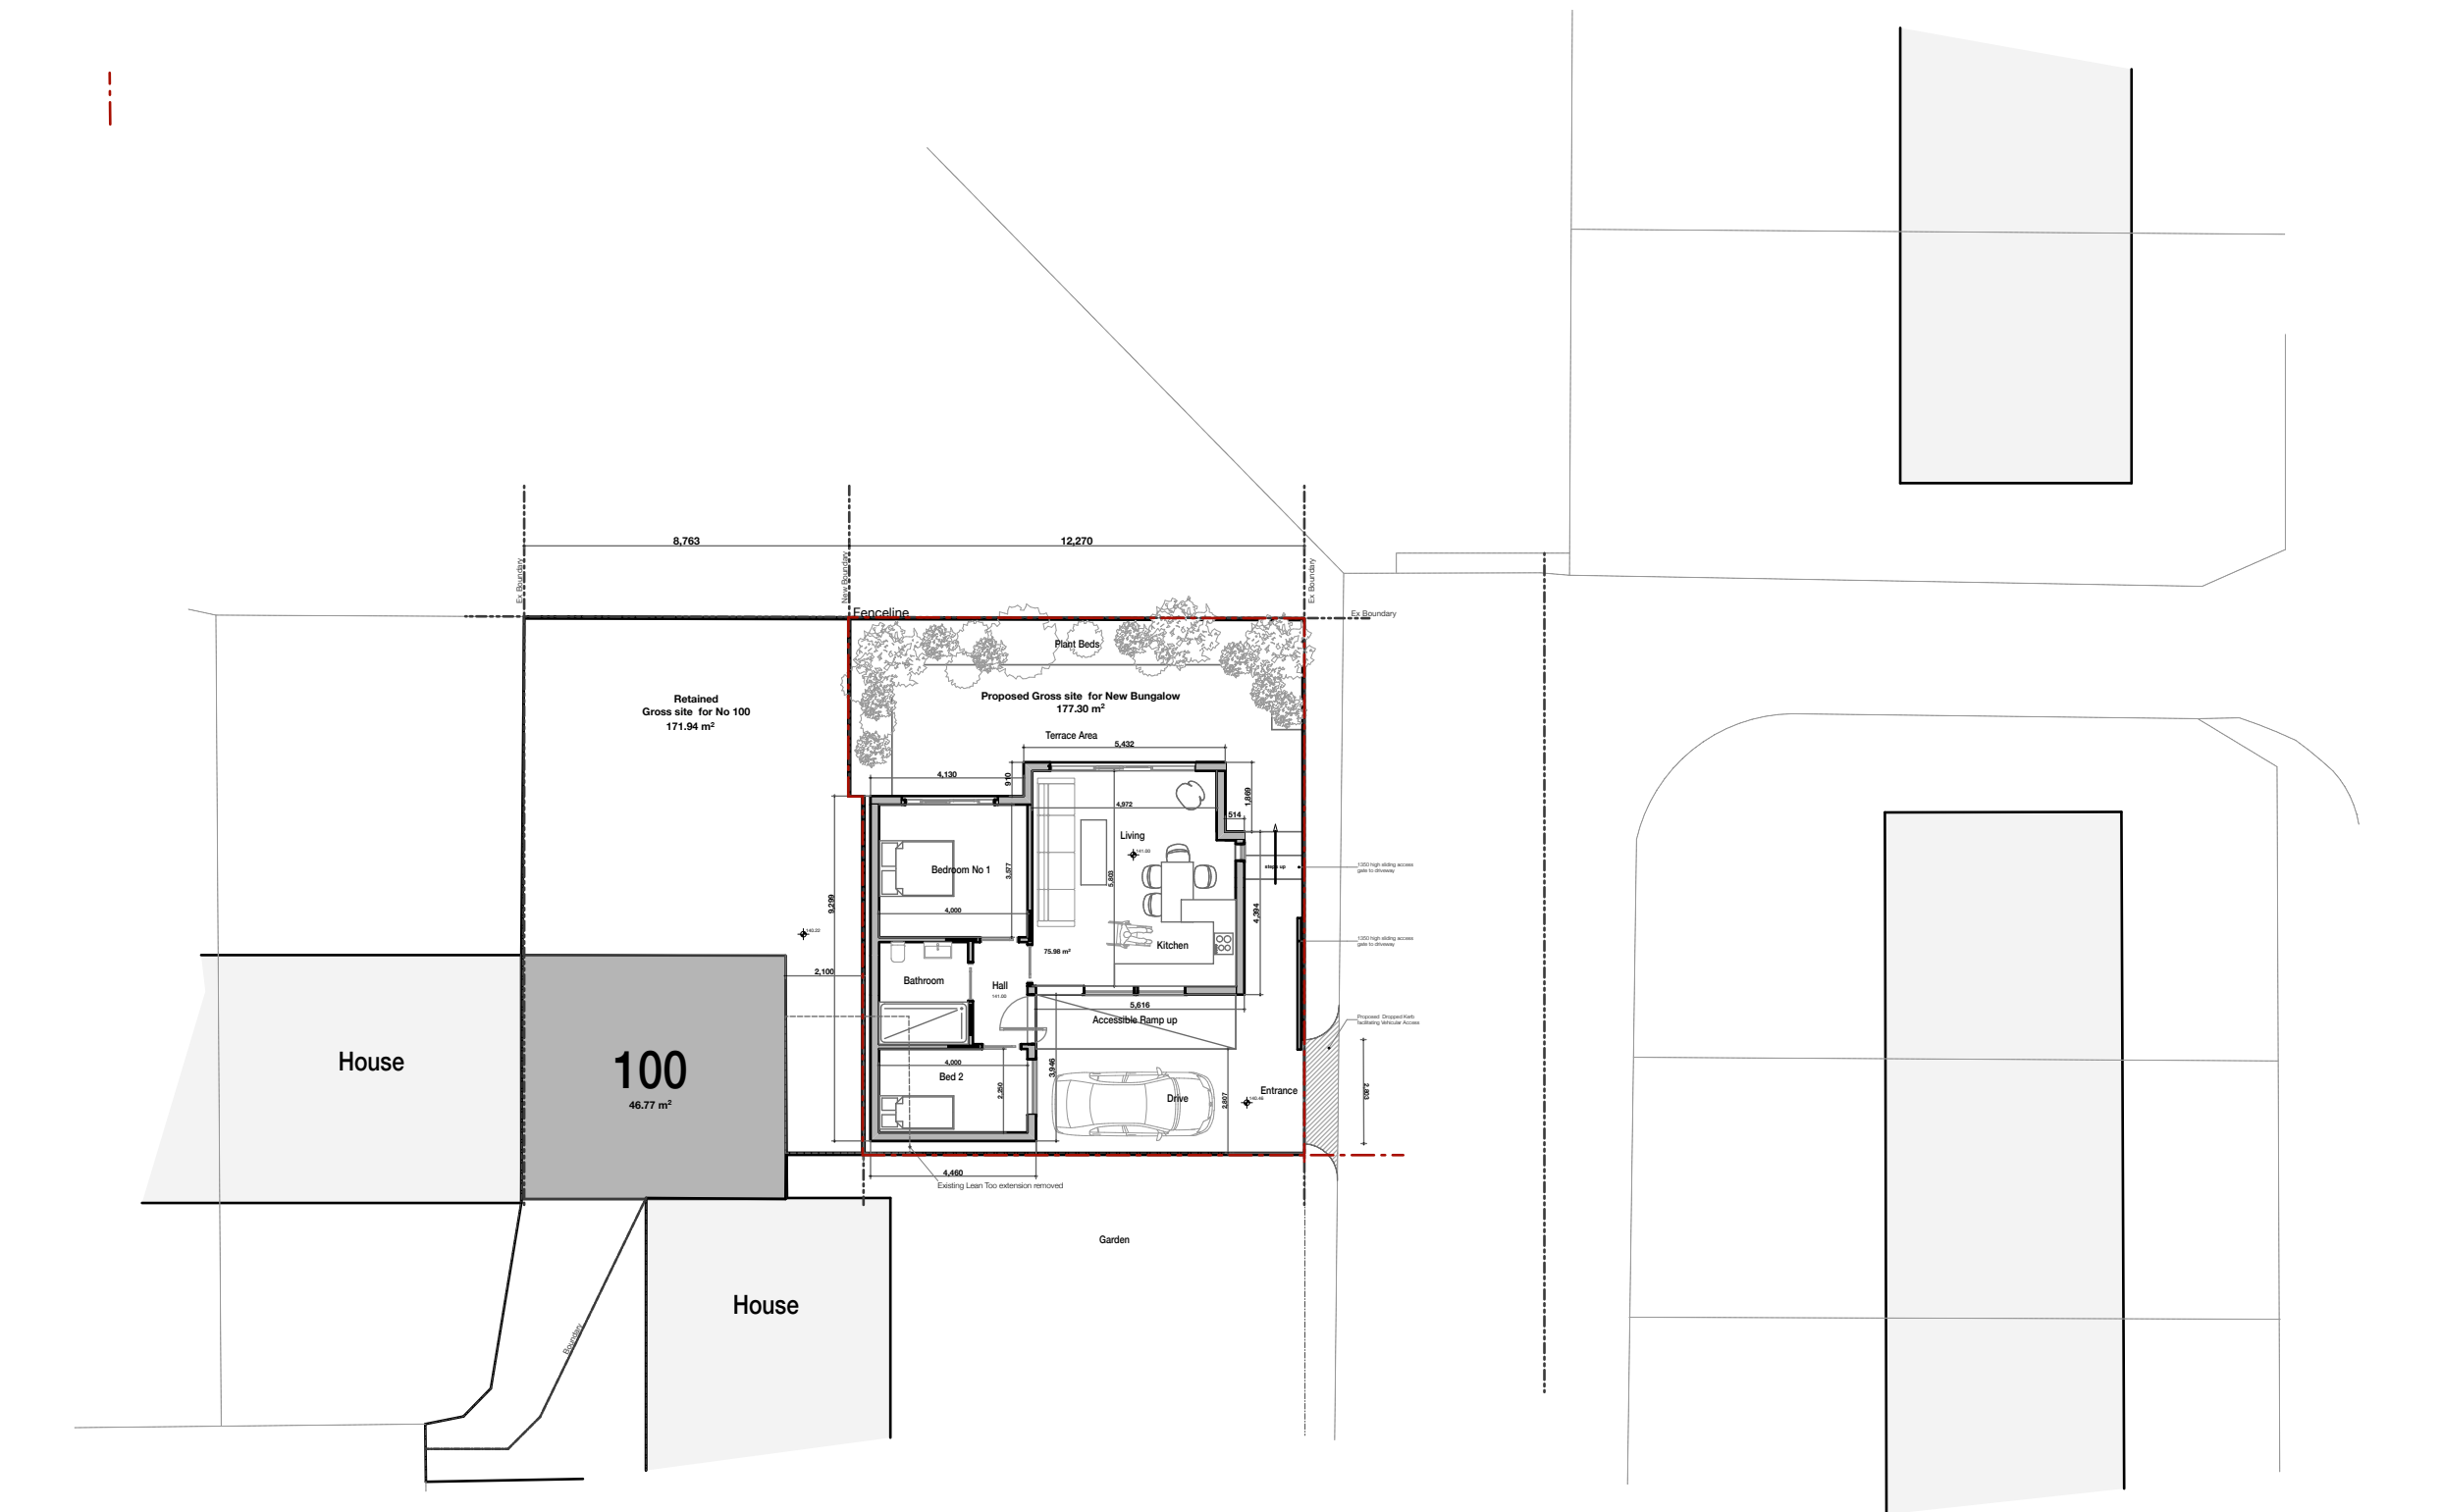

Prop Proposed Site Plan scale @A1 - 1:200

Construction Risks	Maintenance/cleaning Risks	Demolition/adaptation Risks
In addition to the hazards/risks normally associated with the types of work detailed on this drawing take note of the above. It is assumed that all works on this drawing will be carried out by a competent contractor working, where appropriate, to an appropriate method statement.		
Safety Health and Environmental Information Box		
Notes		
####		
A1		
Architecture:Interiors:Project Management.		
Client		
Mr & Mrs Byrne		
Job Title		
New Bungalow		
Site Address		
100 Lewis Drive Heywood Rochdale Lancashire OL10 3NB		
Drawing Name		
Site Plans: Existing & Proposed 1:200		
Drawing Status		
Planning Stage		
Issue Date: 29.08.2023 by : D Hobson		
Drawing Scale		
as indicated		
Layout ID		
Status		
Revision		
PP.04		