



NORTH ELEVATION
1:100 SCALE
0 1 3 5m
Scale 1:100




SOUTH ELEVATION
1:100 SCALE
0 1 3 5m
Scale 1:100



EAST ELEVATION
1:100 SCALE
0 1 3 5m
Scale 1:100



WEST ELEVATION
1:100 SCALE
0 1 3 5m
Scale 1:100

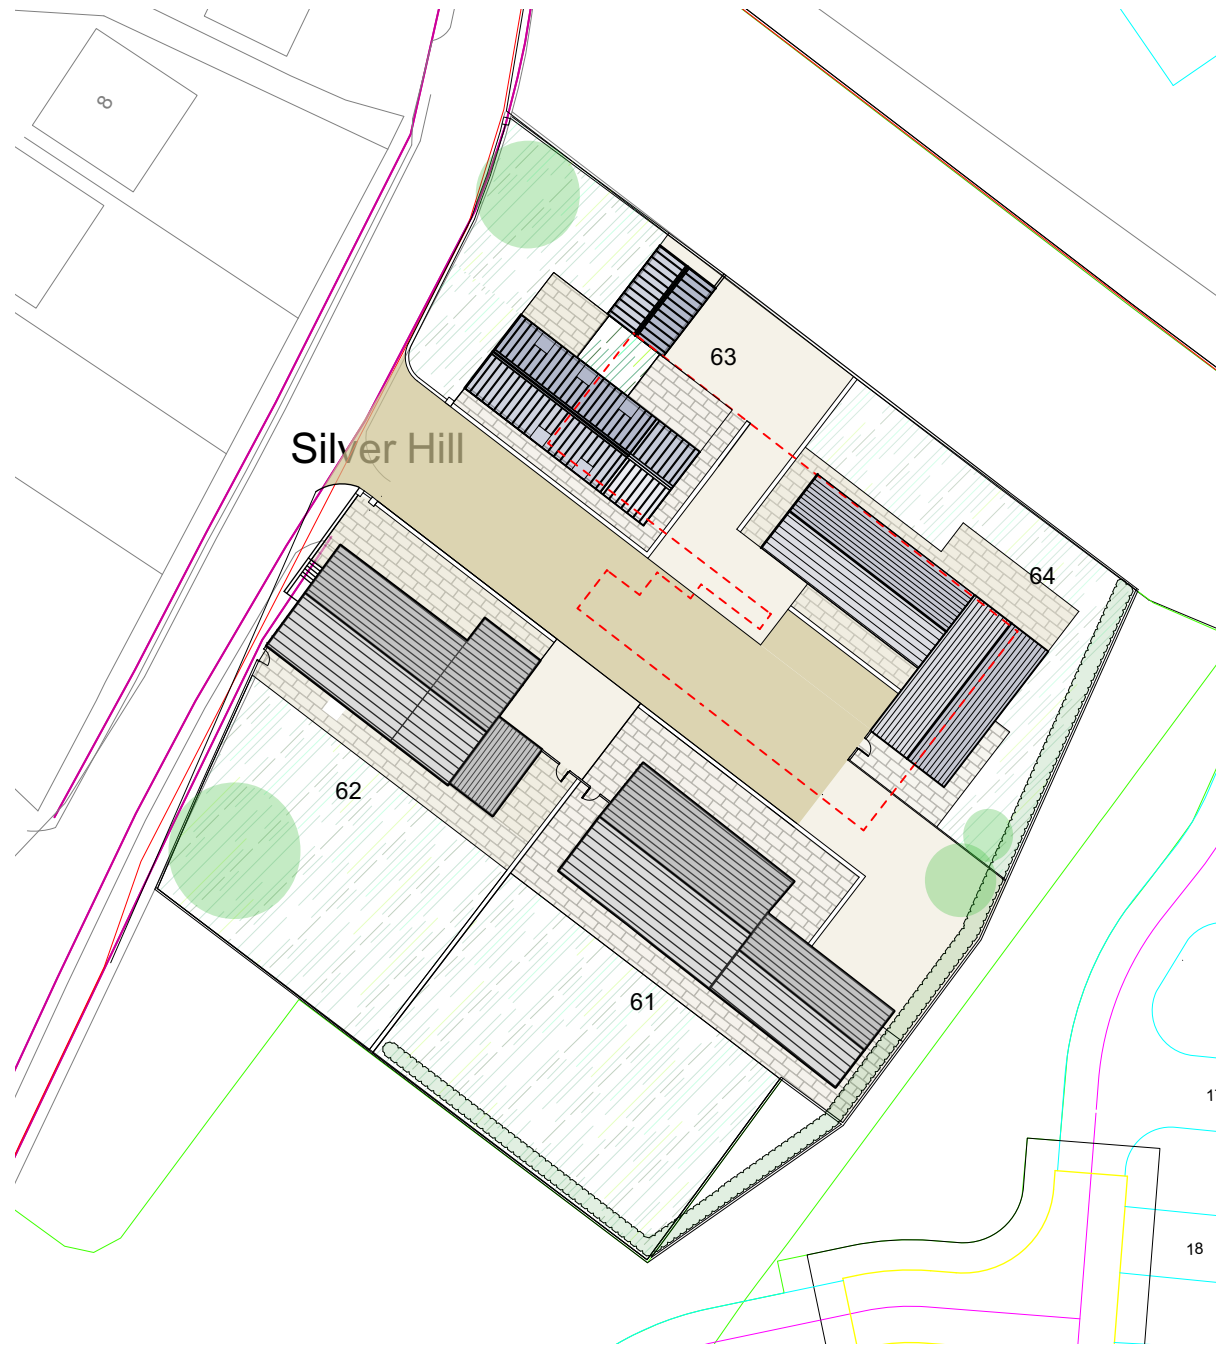

N
SITE PLAN
1:500 SCALE

New Dwellings

Walls to new dwellings to be coursed natural stone.
Roofs to be in natural blue slate unless shown as zinc.
Cladding to be zinc with standing seams.
Windows to have dark grey frames.
Doors to be painted.

M	28/11/2023	Door and sidelight amended to house 1
L	24/11/2023	Revised following further LPA comments
K	17/10/2023	Existing outlines omitted
J	17/10/2023	Existing Buildings shown dotted
I	21/09/23	Alterations to House 02 and material changes
H	25/01/23	Alterations to House 02 and material changes.
G	13/06/2022	RAS
F	17/05/2022	LA
E	26/01/22	MB
D	25/01/22	MB
C	19/01/22	MB
B	17/01/22	MB
A	22/12/21	MB

Proposed Redevelopment

Address
Silver Hill Farm
Rochdale

Client
Barratt & David Wilson Homes
North West

Proposed New House Elevations

storah architecture
Chartered Architects
RIBA Chartered Practice

www.storah.com mail@storah.com 01706 813214
Scale Sheet Size Date Drawn
1:50 ISO A1 12/11/21 MB

Drawing Number Revision

21-088-206 M

© Storah Architecture Ltd.