






Front (South) Elevation
Scale: 1:100

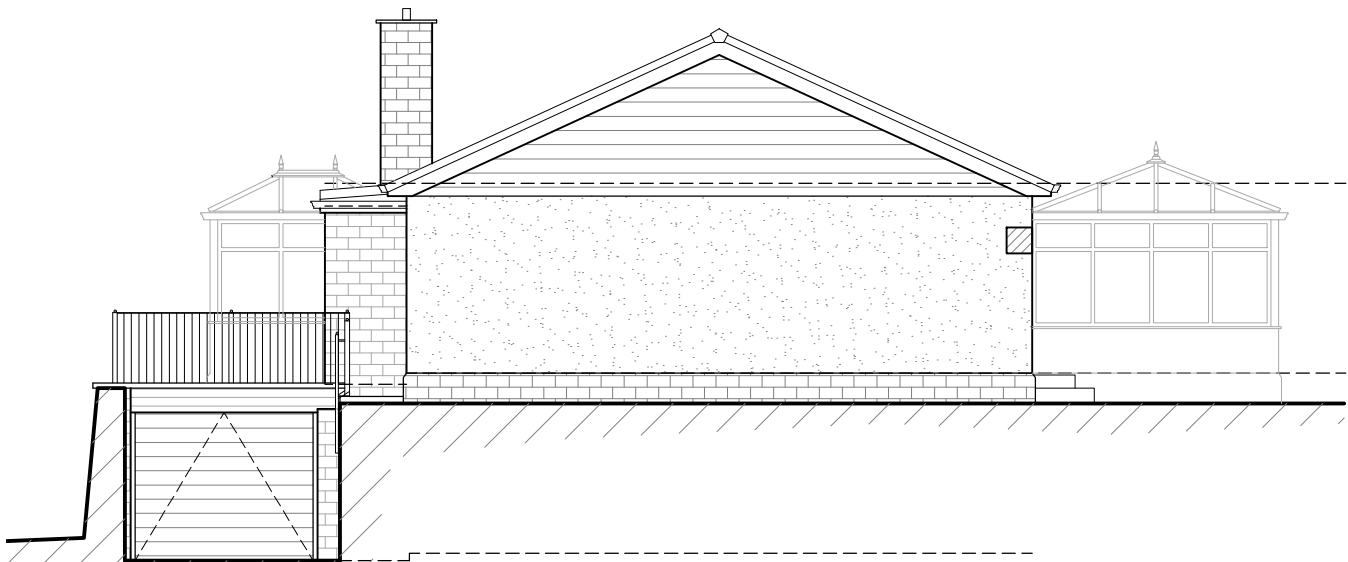


Side (East) Elevation
Scale: 1:100

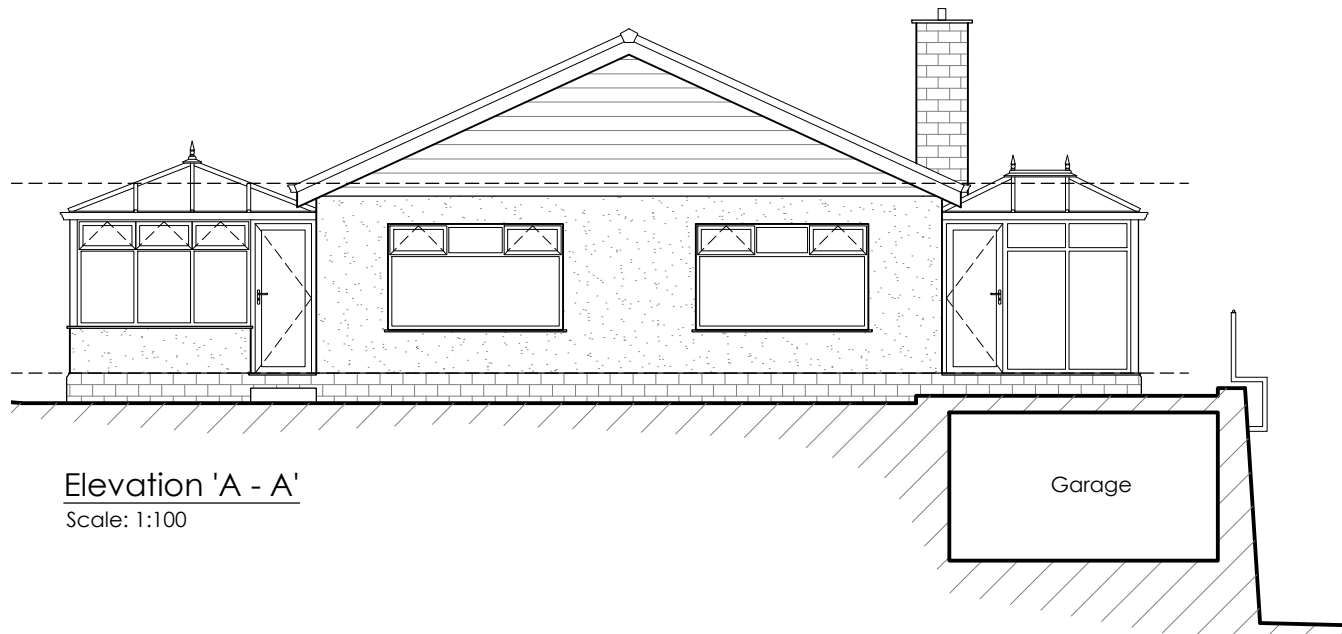


Elevation 'A - A'
Scale: 1:100

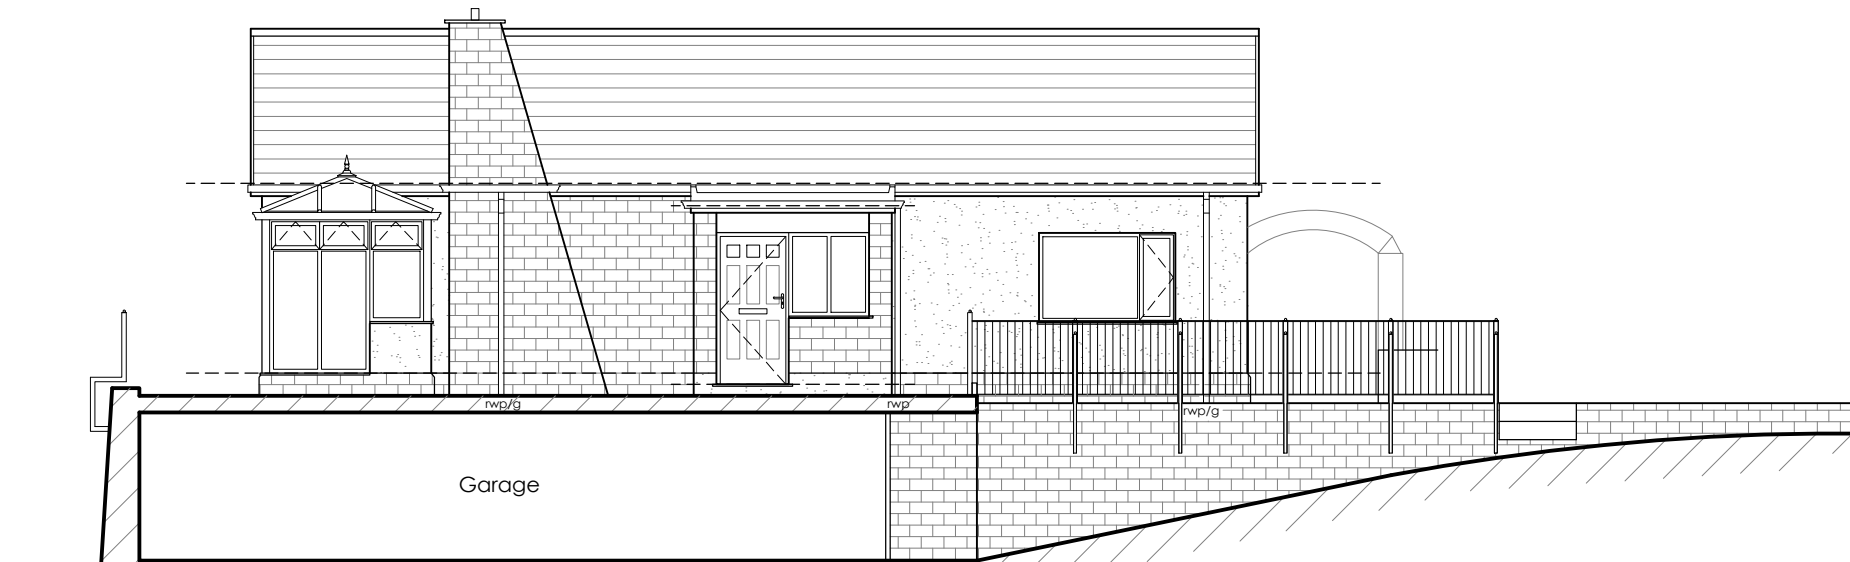


Elevation 'B - B'
Scale: 1:100

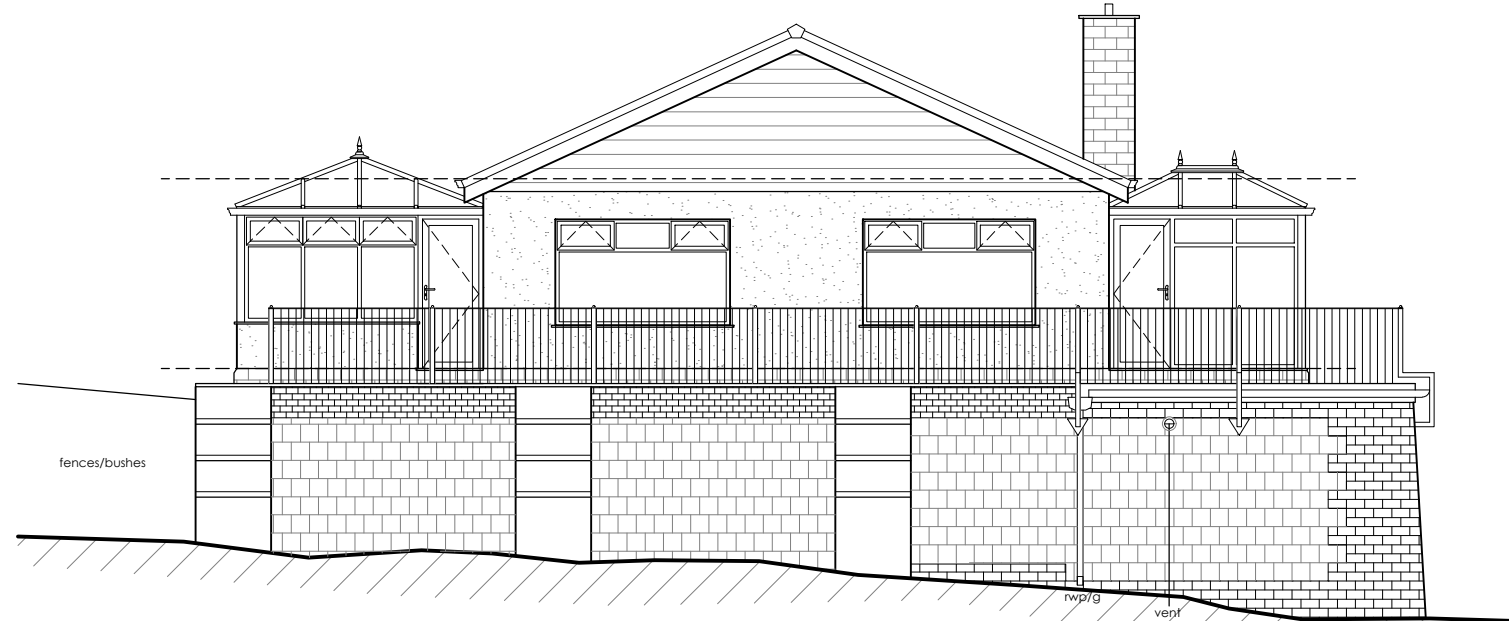


Rear (North) Elevation
Scale: 1:100

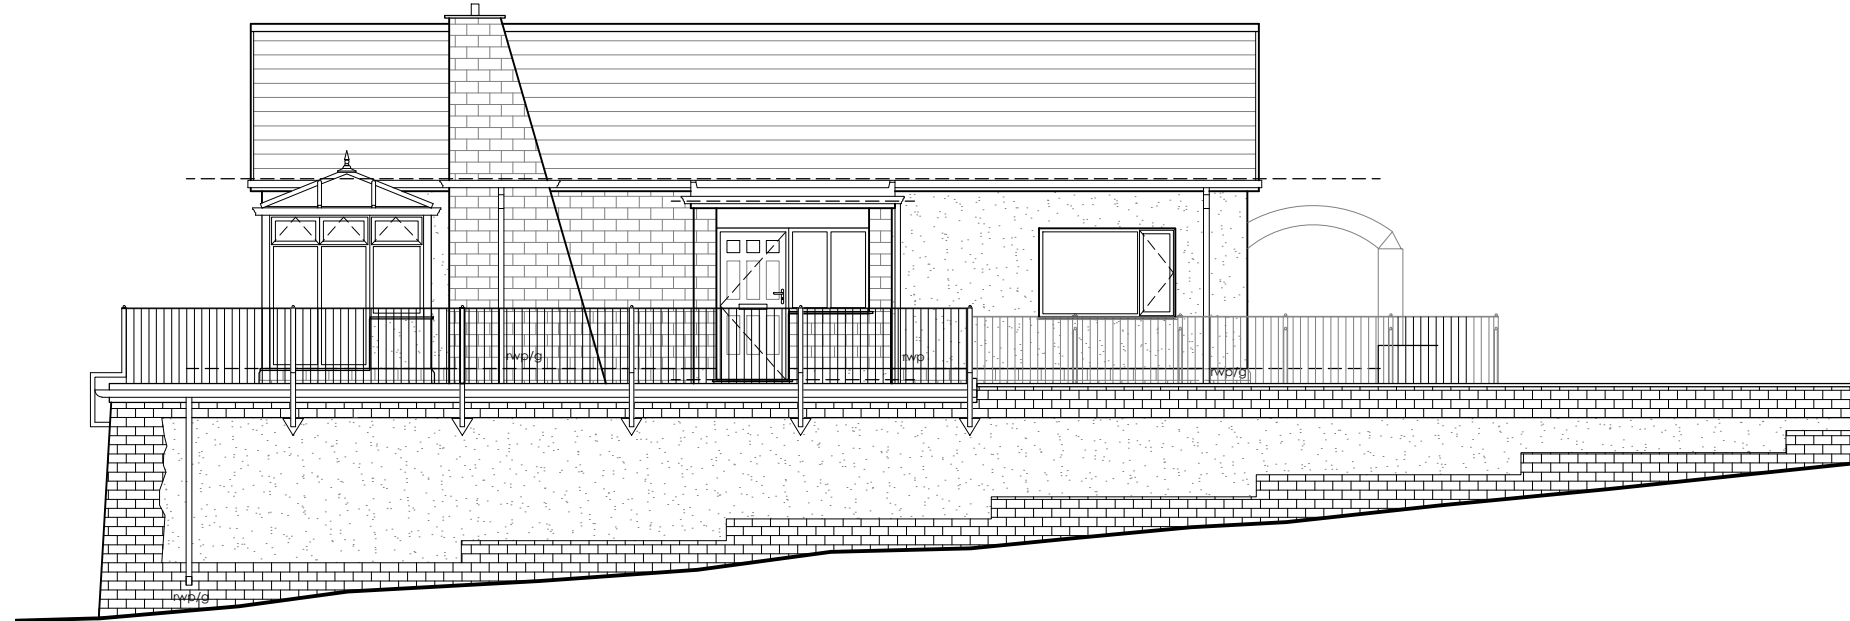


Side (West) Elevation
Scale: 1:100

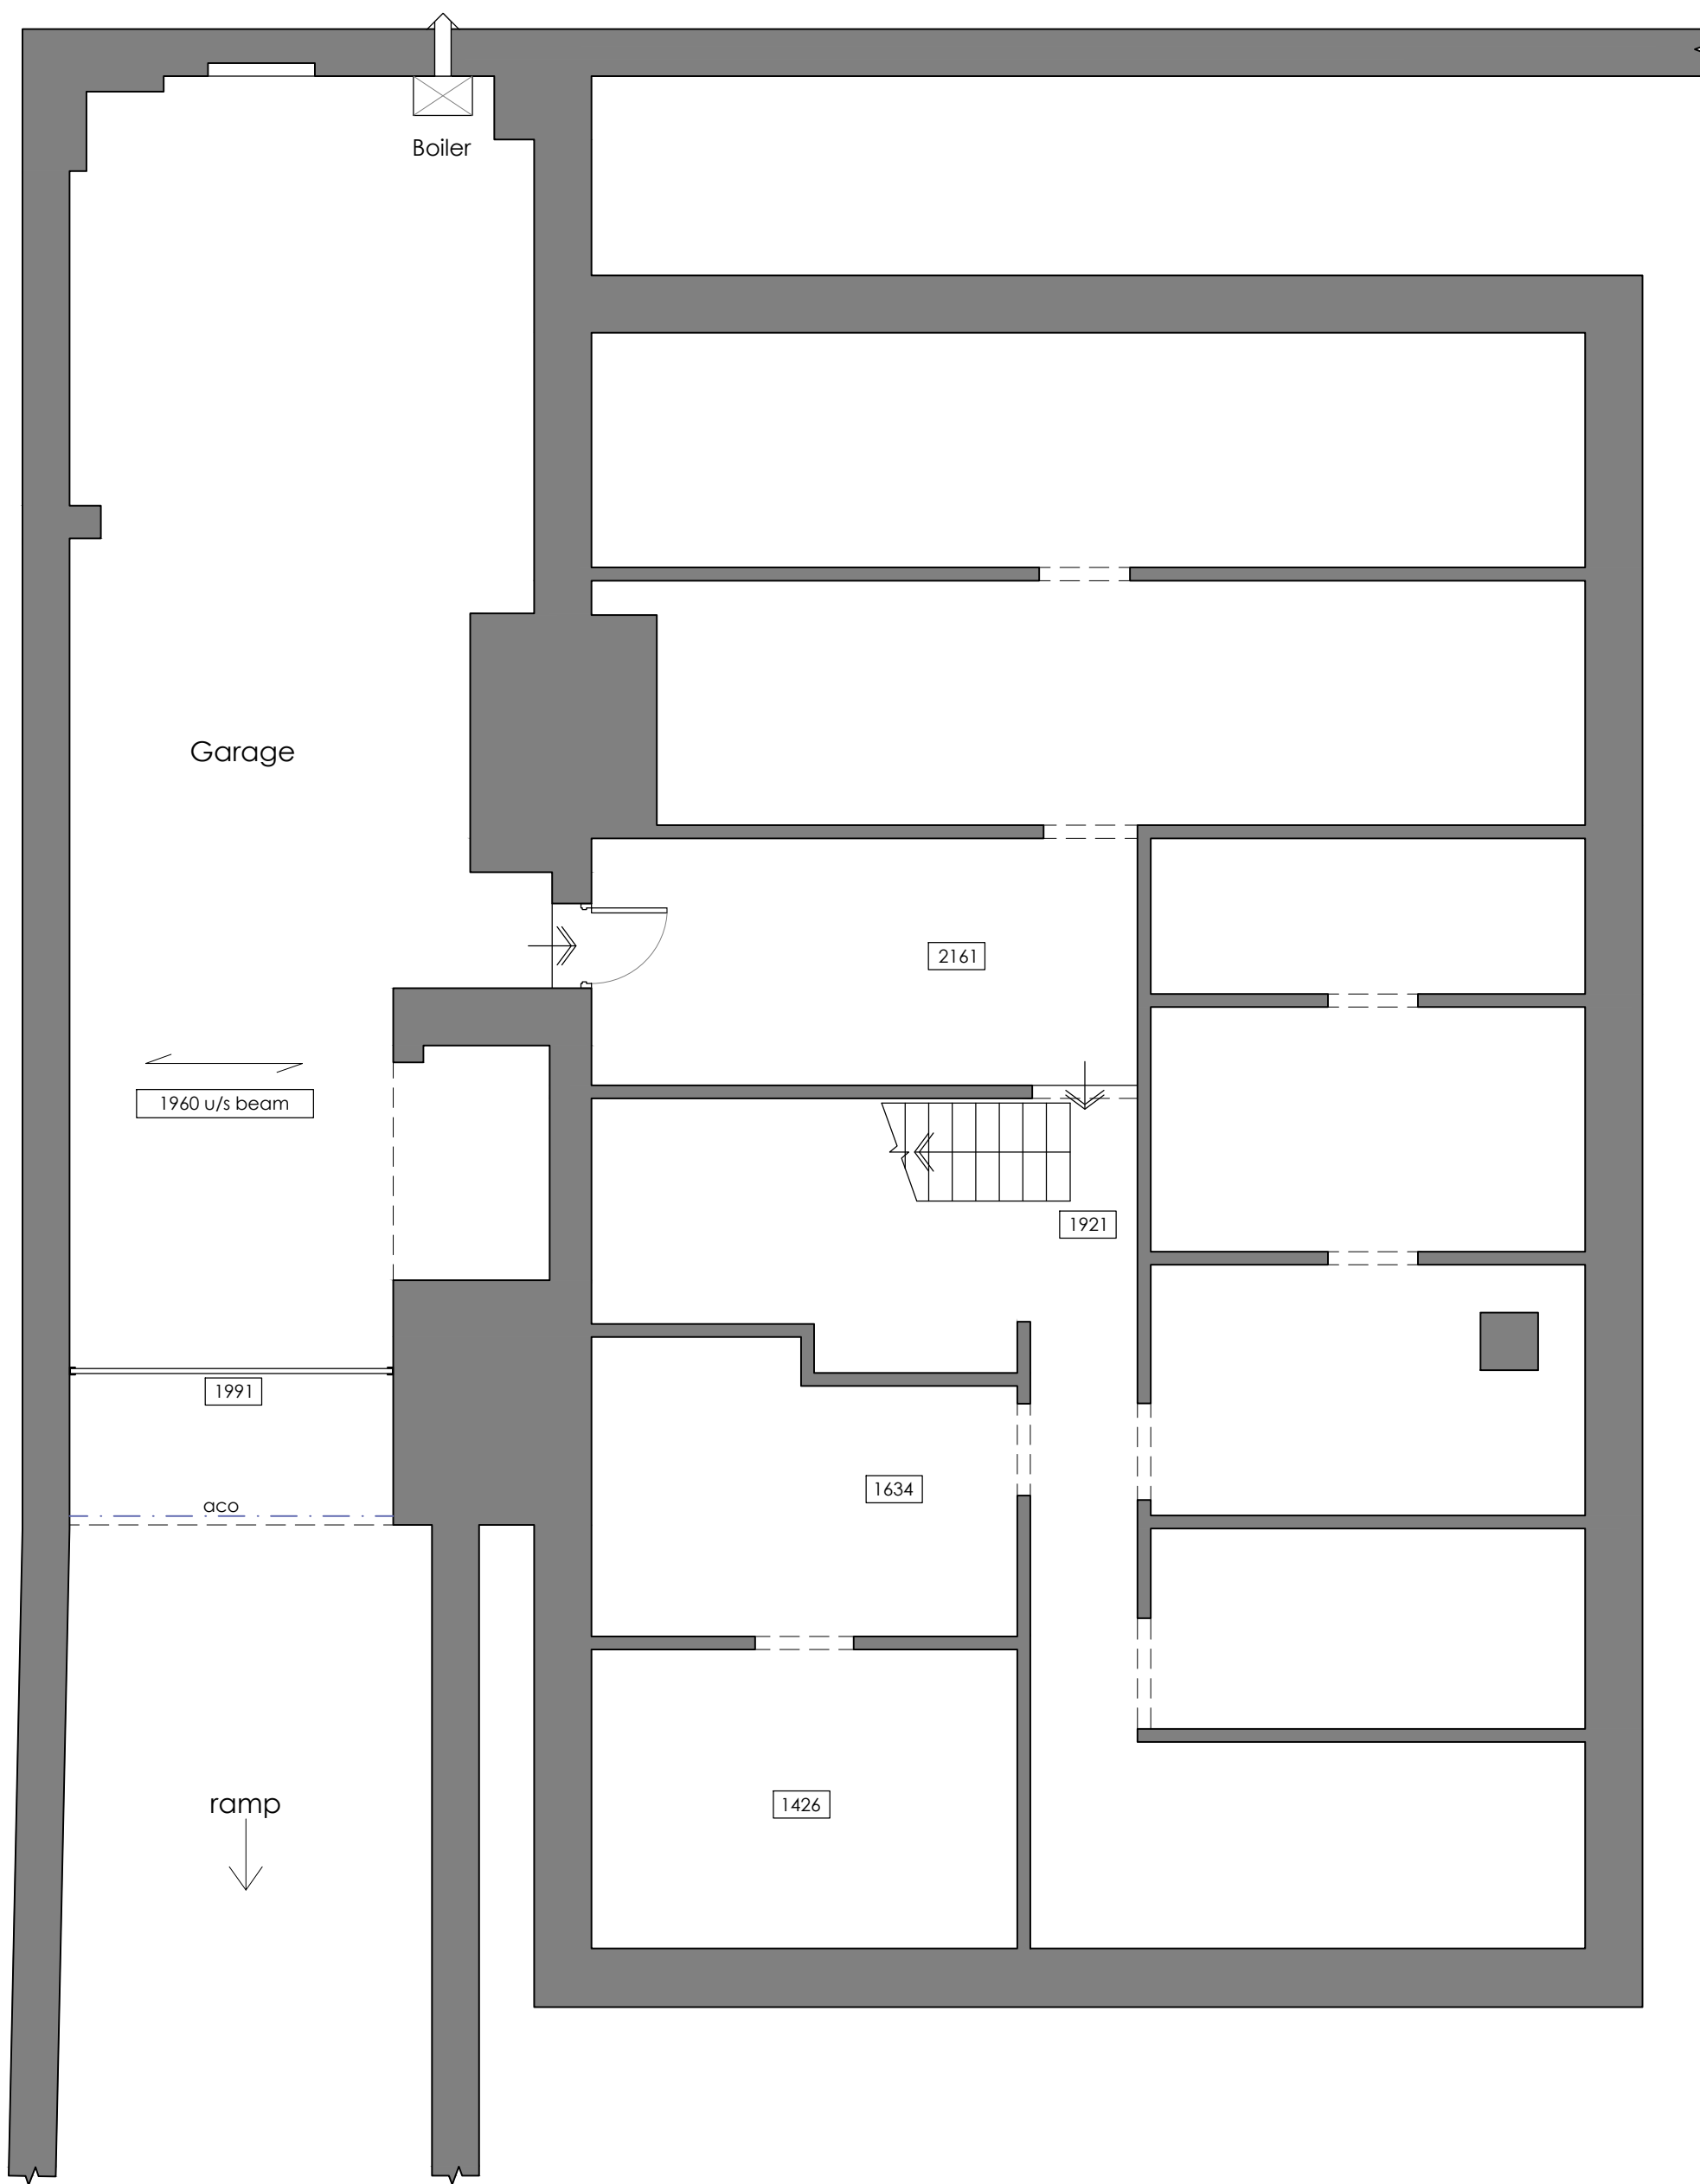

Basement Floor Plan
Scale: 1:50

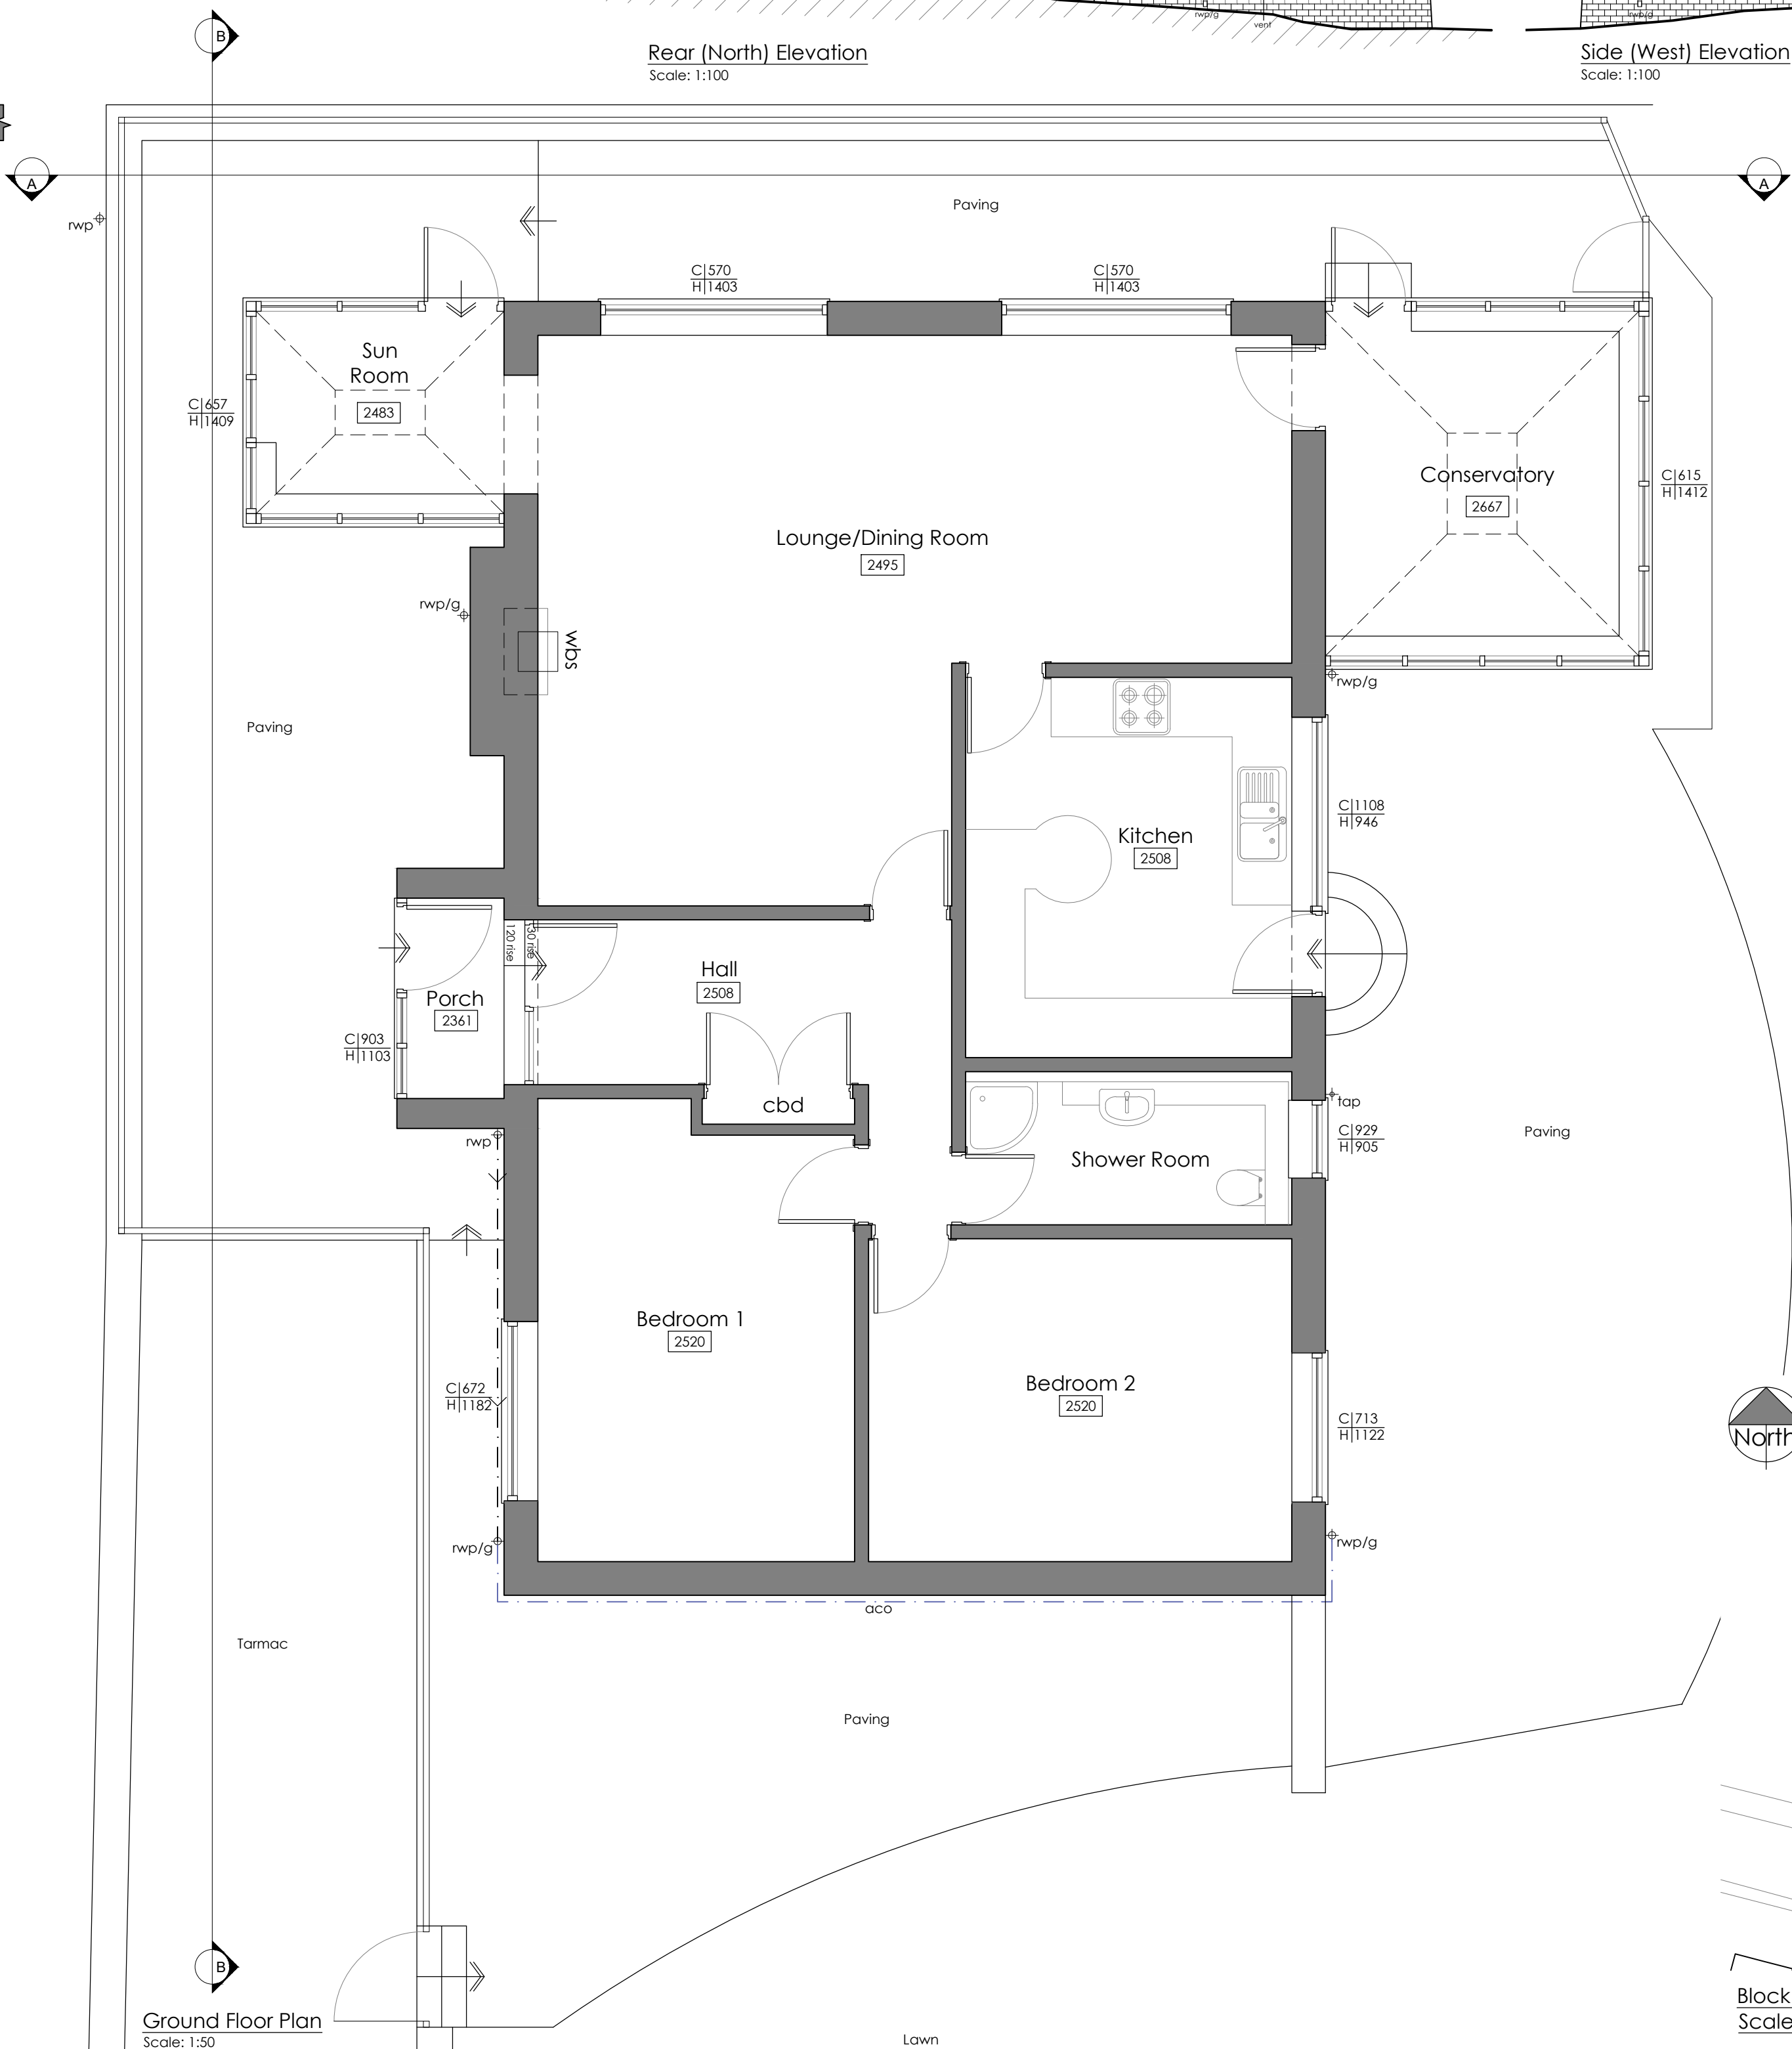

Ground Floor Plan
Scale: 1:50

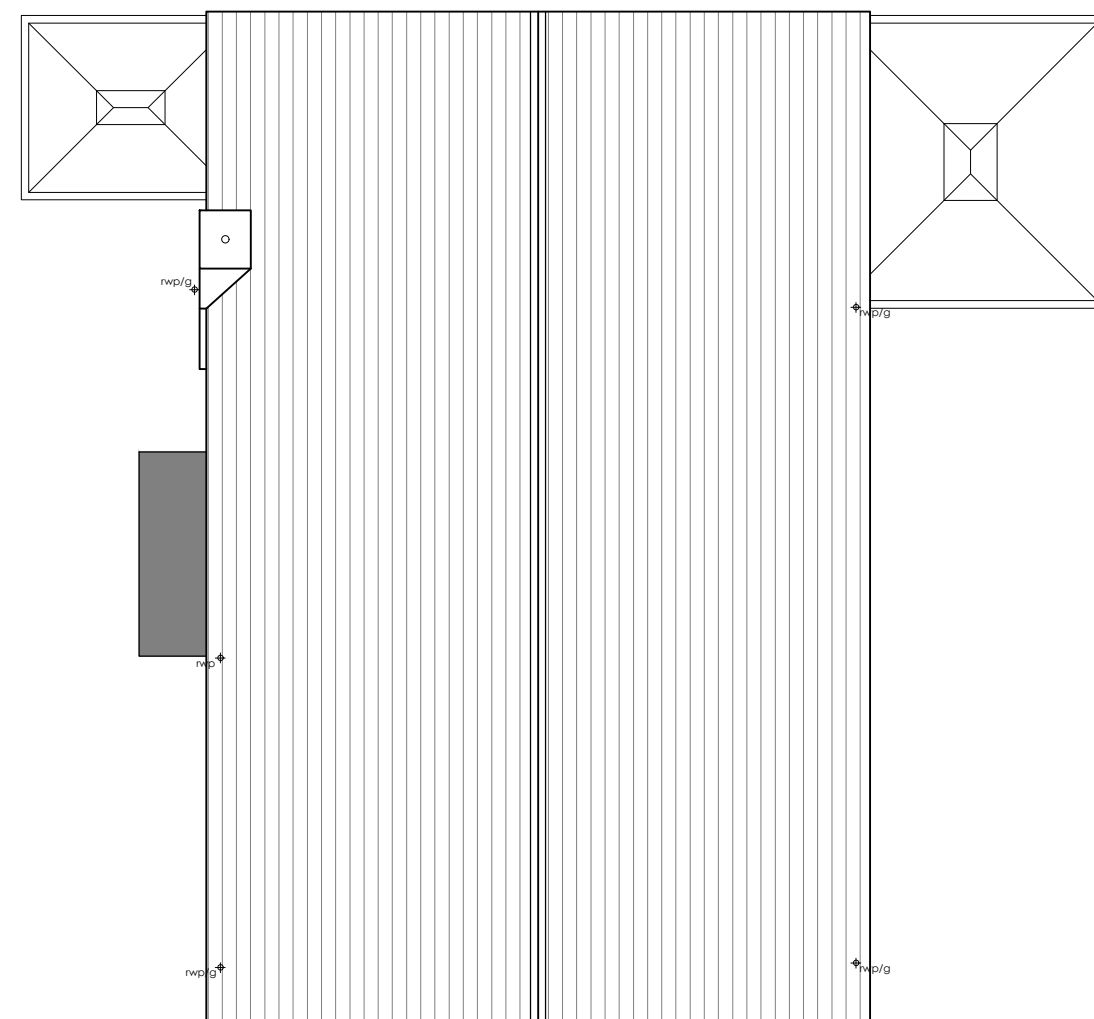

Roof Plan
Scale: 1:100



Block Plan
Scale: 1:500

Rev.	Notes.	Date.	By.
-	-	-	-

This drawing is the property of WhiteleyEaves Ltd. and the copyright is reserved. Therefore this drawing is not to be copied or disclosed by any unauthorised persons without the prior consent of WhiteleyEaves Ltd.

WHITELEYEAVES
PROPERTY & CONSTRUCTION CONSULTANTS

Hollinwood Business Centre, Albert Street, Oldham, OL8 3GL
T: 0161 393 8417
E: info@whiteleyeaves.co.uk
W: www.whiteleyeaves.co.uk

CLIENT CORRINA FAIRLEY

JOB NUMBER 764 DATE 29.01.24

DRAWING NAME EXISTING PLANS & ELEVATIONS

SCALE DRAWN: 1:50/ 1:100/ PAGE SIZE A1

REVISION - DRAWING NUMBER 02

ADDRESS 51 BLACKSTONE EDGE OLD ROAD,
LITTLEBOROUGH,
LANCASHIRE
OL15 0JN

NOTES

DRAWN BY: TH CHECKED BY: