



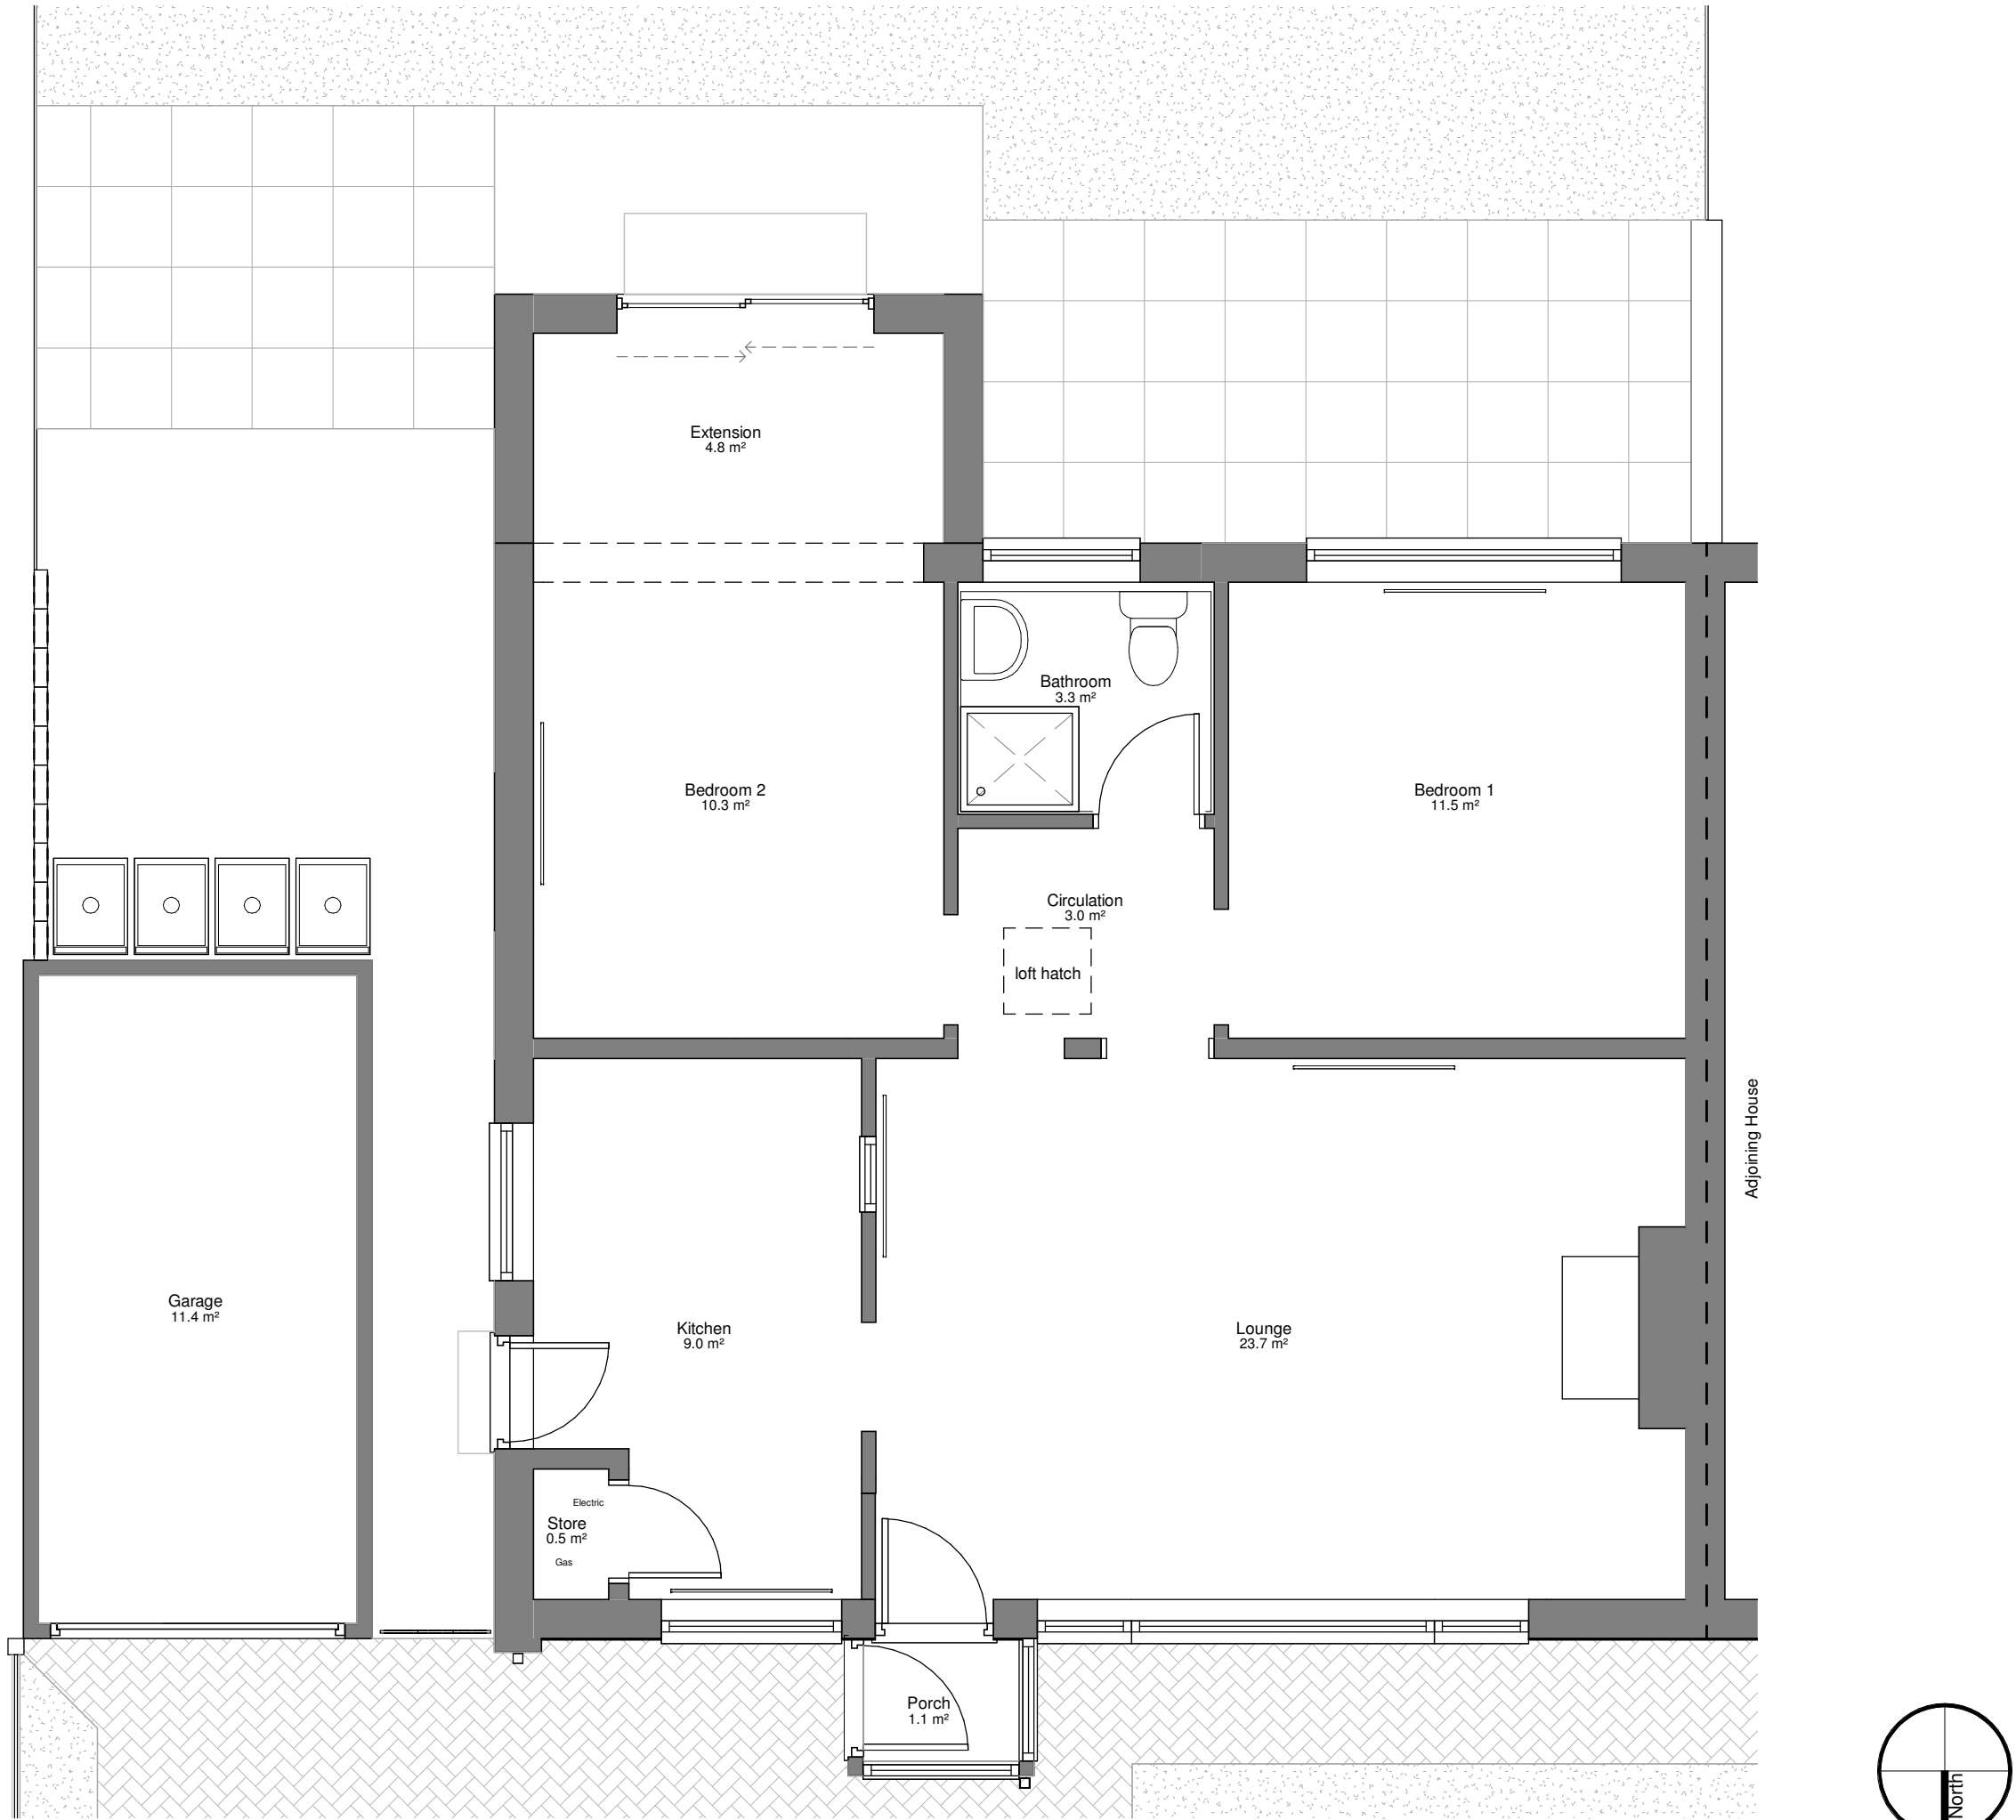

Ground Floor Plan - Existing
1 : 50

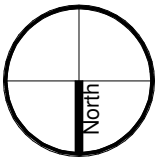

© COPYRIGHT
This drawing remains the copyright of Gareth King Architects Limited and may not be reproduced in any form without written consent.

DO NOT SCALE FROM THIS DRAWING
The Contractor shall check and verify all dimensions and conditions on site and report any discrepancies before commencing.

A	26/01/24	Planning Issue
Rev	Date	Amendment

Client DDA Projects Ltd

Project 62 Cheltenham Road, Middleton

Drawing Existing Ground Floor Plan

Ref. 23034-1002-A

Date 09/01/24

Scale 1 : 50 @ A3

Status	Design	Planning	Tender	Construction	As Built
--------	--------	----------	--------	--------------	----------

Gareth King Architects

56 Welman Way
Altrincham
WA15 8WD

07812 346 283
gk@garethkingarchitects.com
www.garethkingarchitects.com

C:\Users\imgar\Documents\Gareth King Architects Ltd\23034 - 62 Cheltenham Road, Middleton, Manchester, M24 1HG\Revit\62 Cheltenham Road.rvt

26/01/2024 16:24:15