



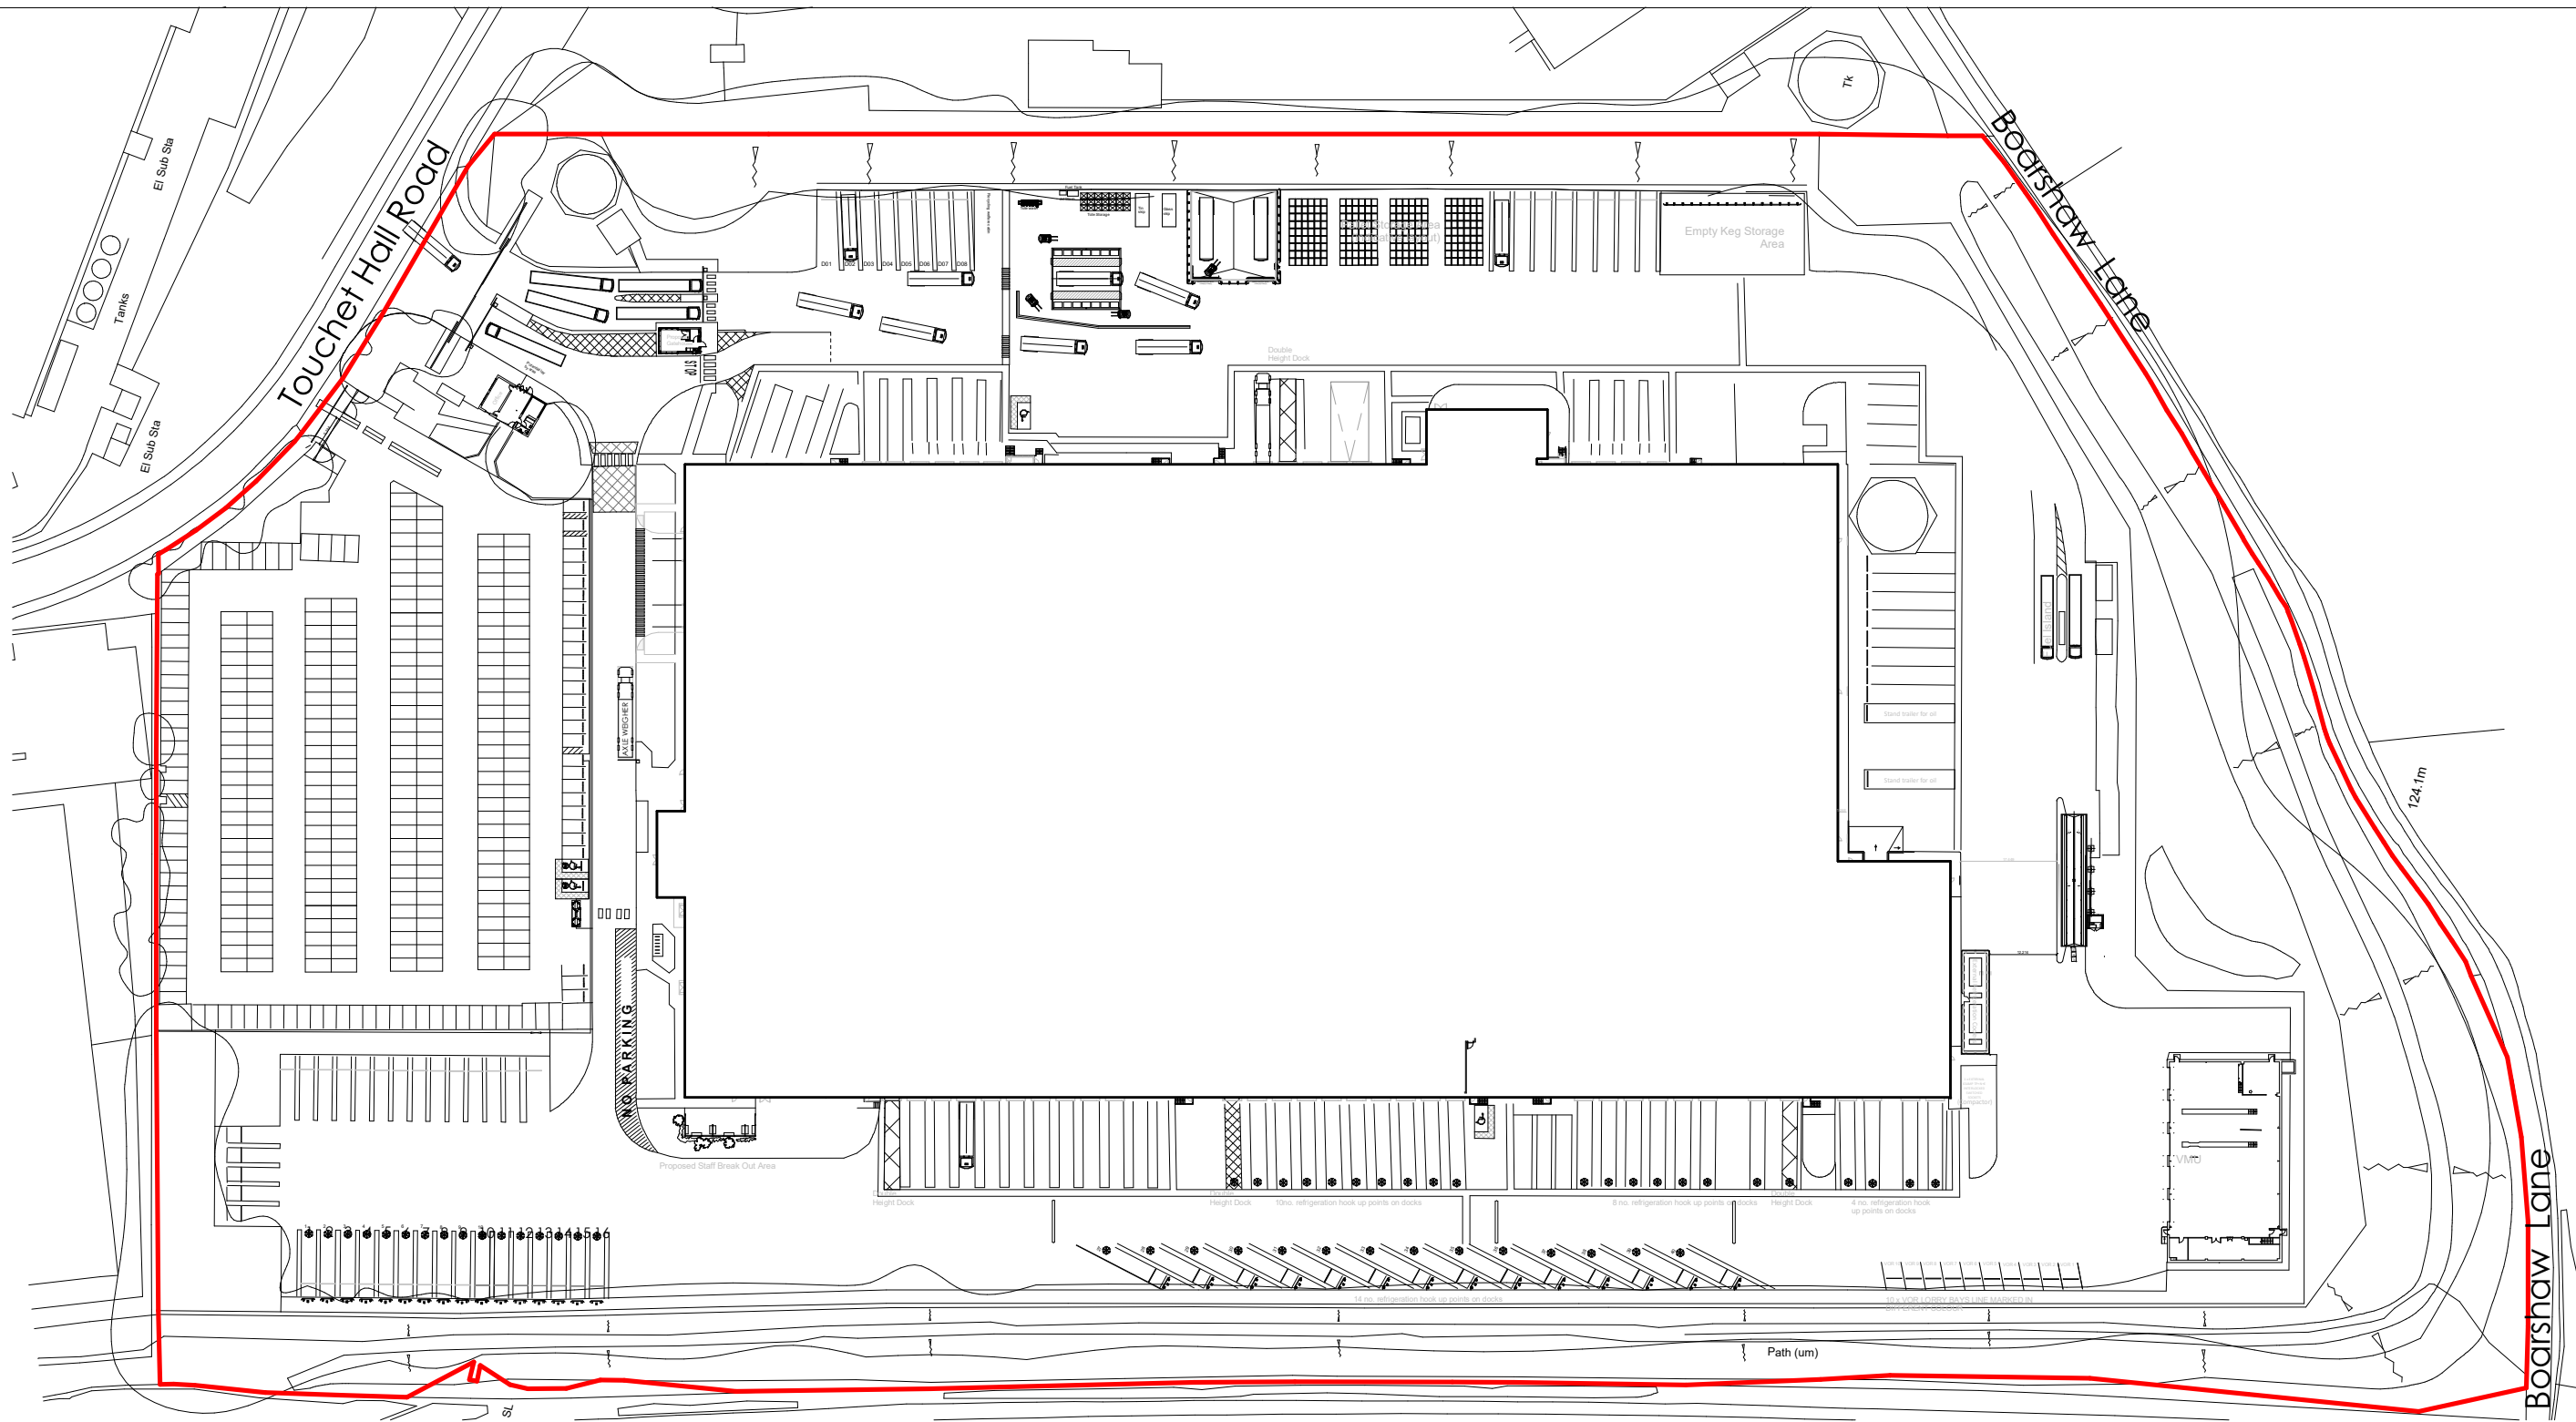

VISUAL SCALE 1:1250 @ A3

DO NOT SCALE - ALL DIMENSIONS TO BE VERIFIED ON SITE
DO NOT DERIVE DIMENSIONS FROM DIGITAL MEDIA

REV	DESCRIPTION	BY	CHECK	DATE
P01	Initial Issue	RG	LH	02/04/2025

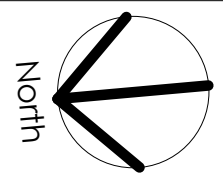

STATUS:	PLANNING		
JOB TITLE:	GXO Middleton M24 2YX		
DRAWING TITLE:	Location Site Plan		
DRAWN BY:	SCALE	DATE:	
BT	1 : 1250	NOV 24	
PROJECT NO.	DRAWING NO.	REV.	
P1063	05_910	P01	

JJL Design and Build
Architectural Services
Crag Mount,
Leigh Lane,
Bramshal,
Uttoxeter,
Staffordshire,
ST14 5BQ

Email: enquiries@jjl.design.co.uk
Web: www.jjl.design.co.uk

