


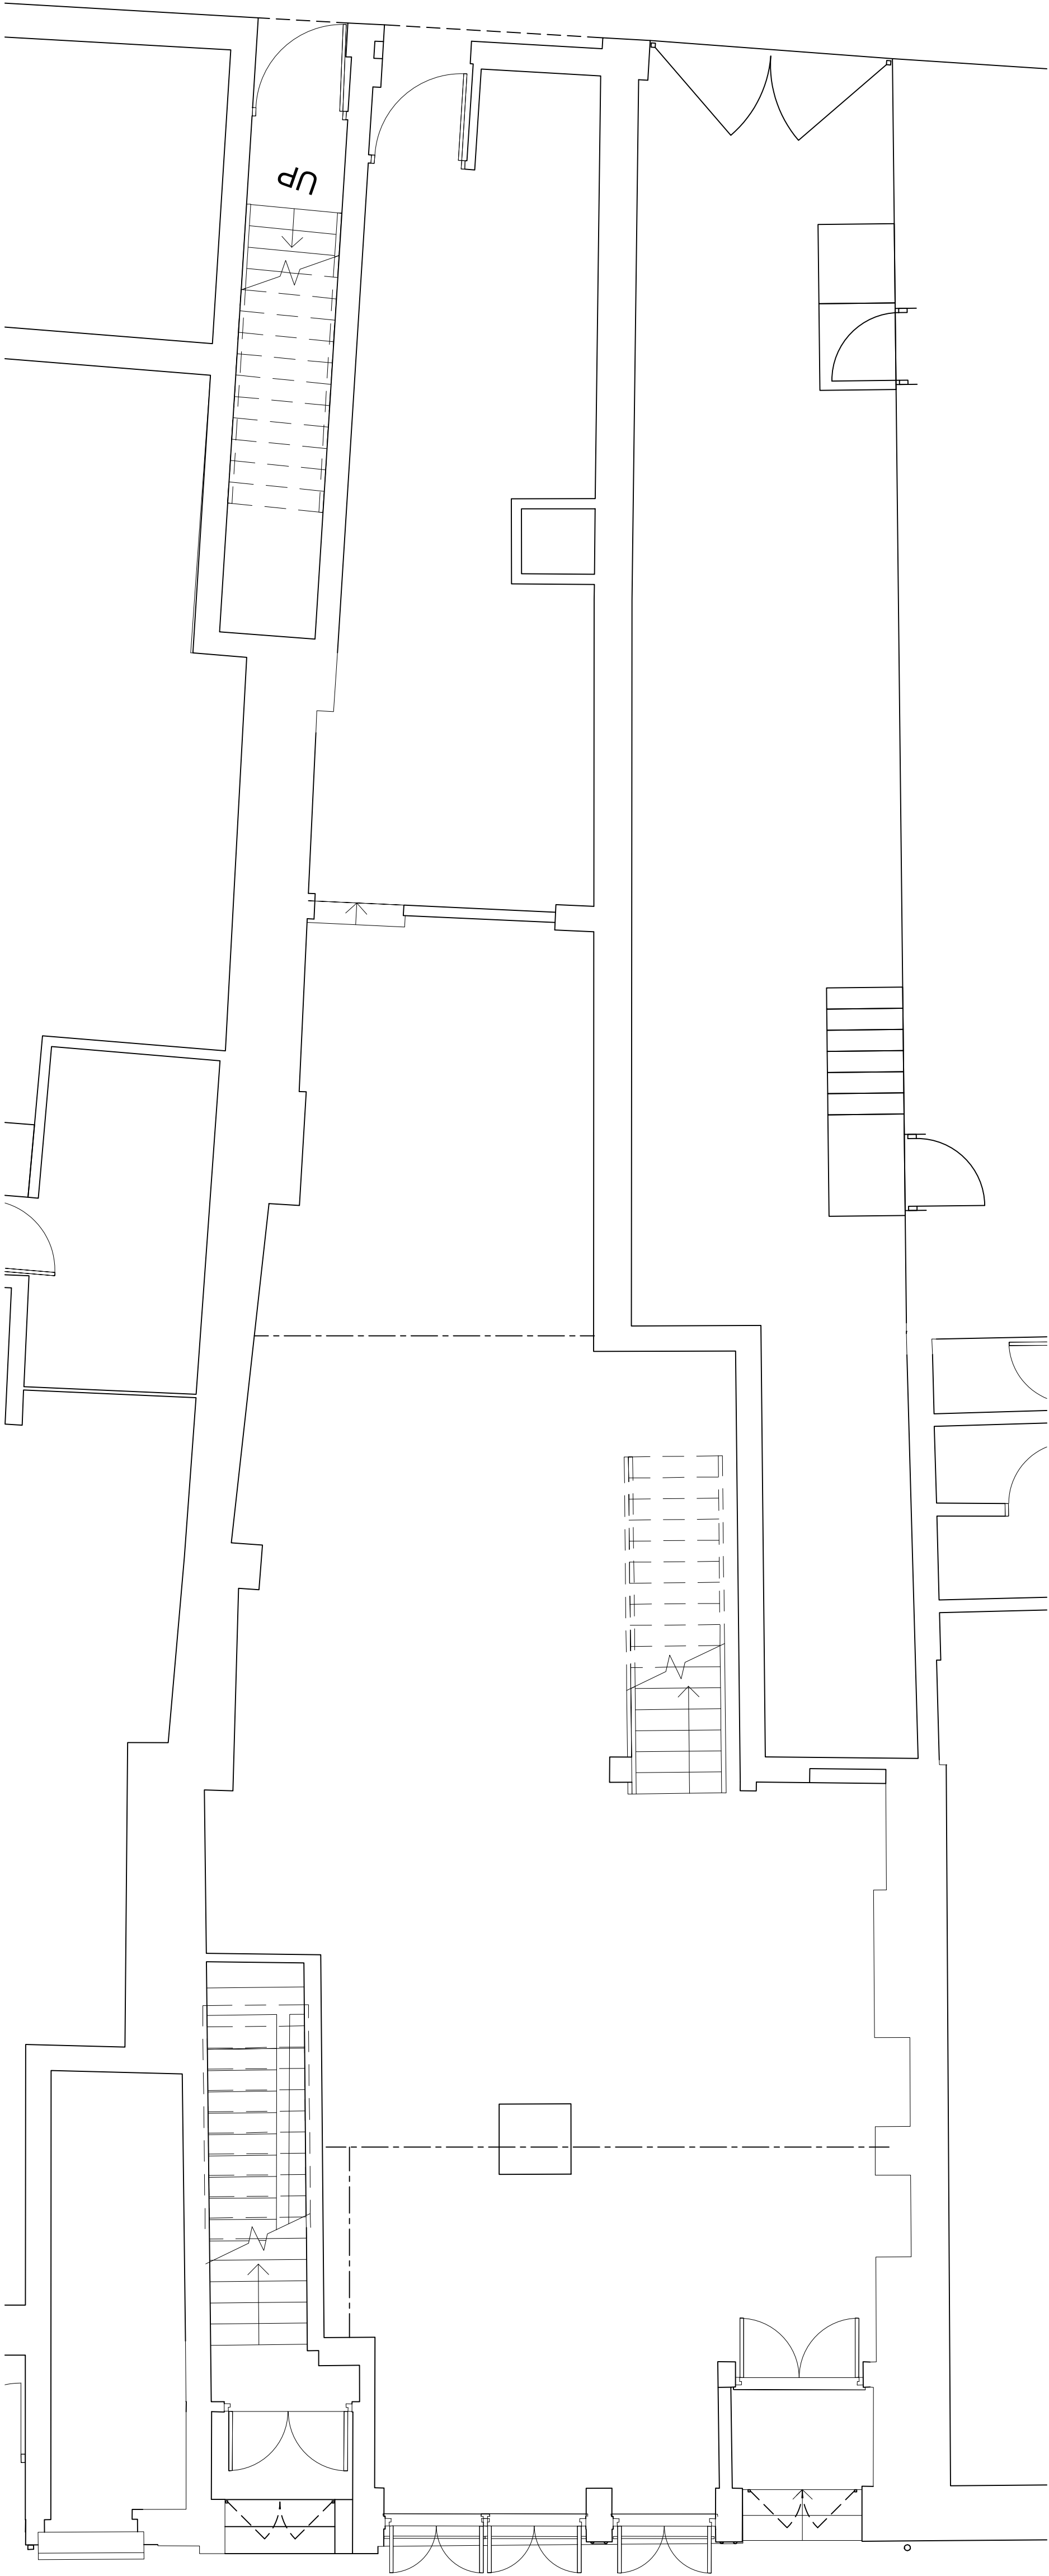

GROUND FLOOR PLAN


scale 1-50



RWP 02

FRONT ELEVATION

scale 1-50

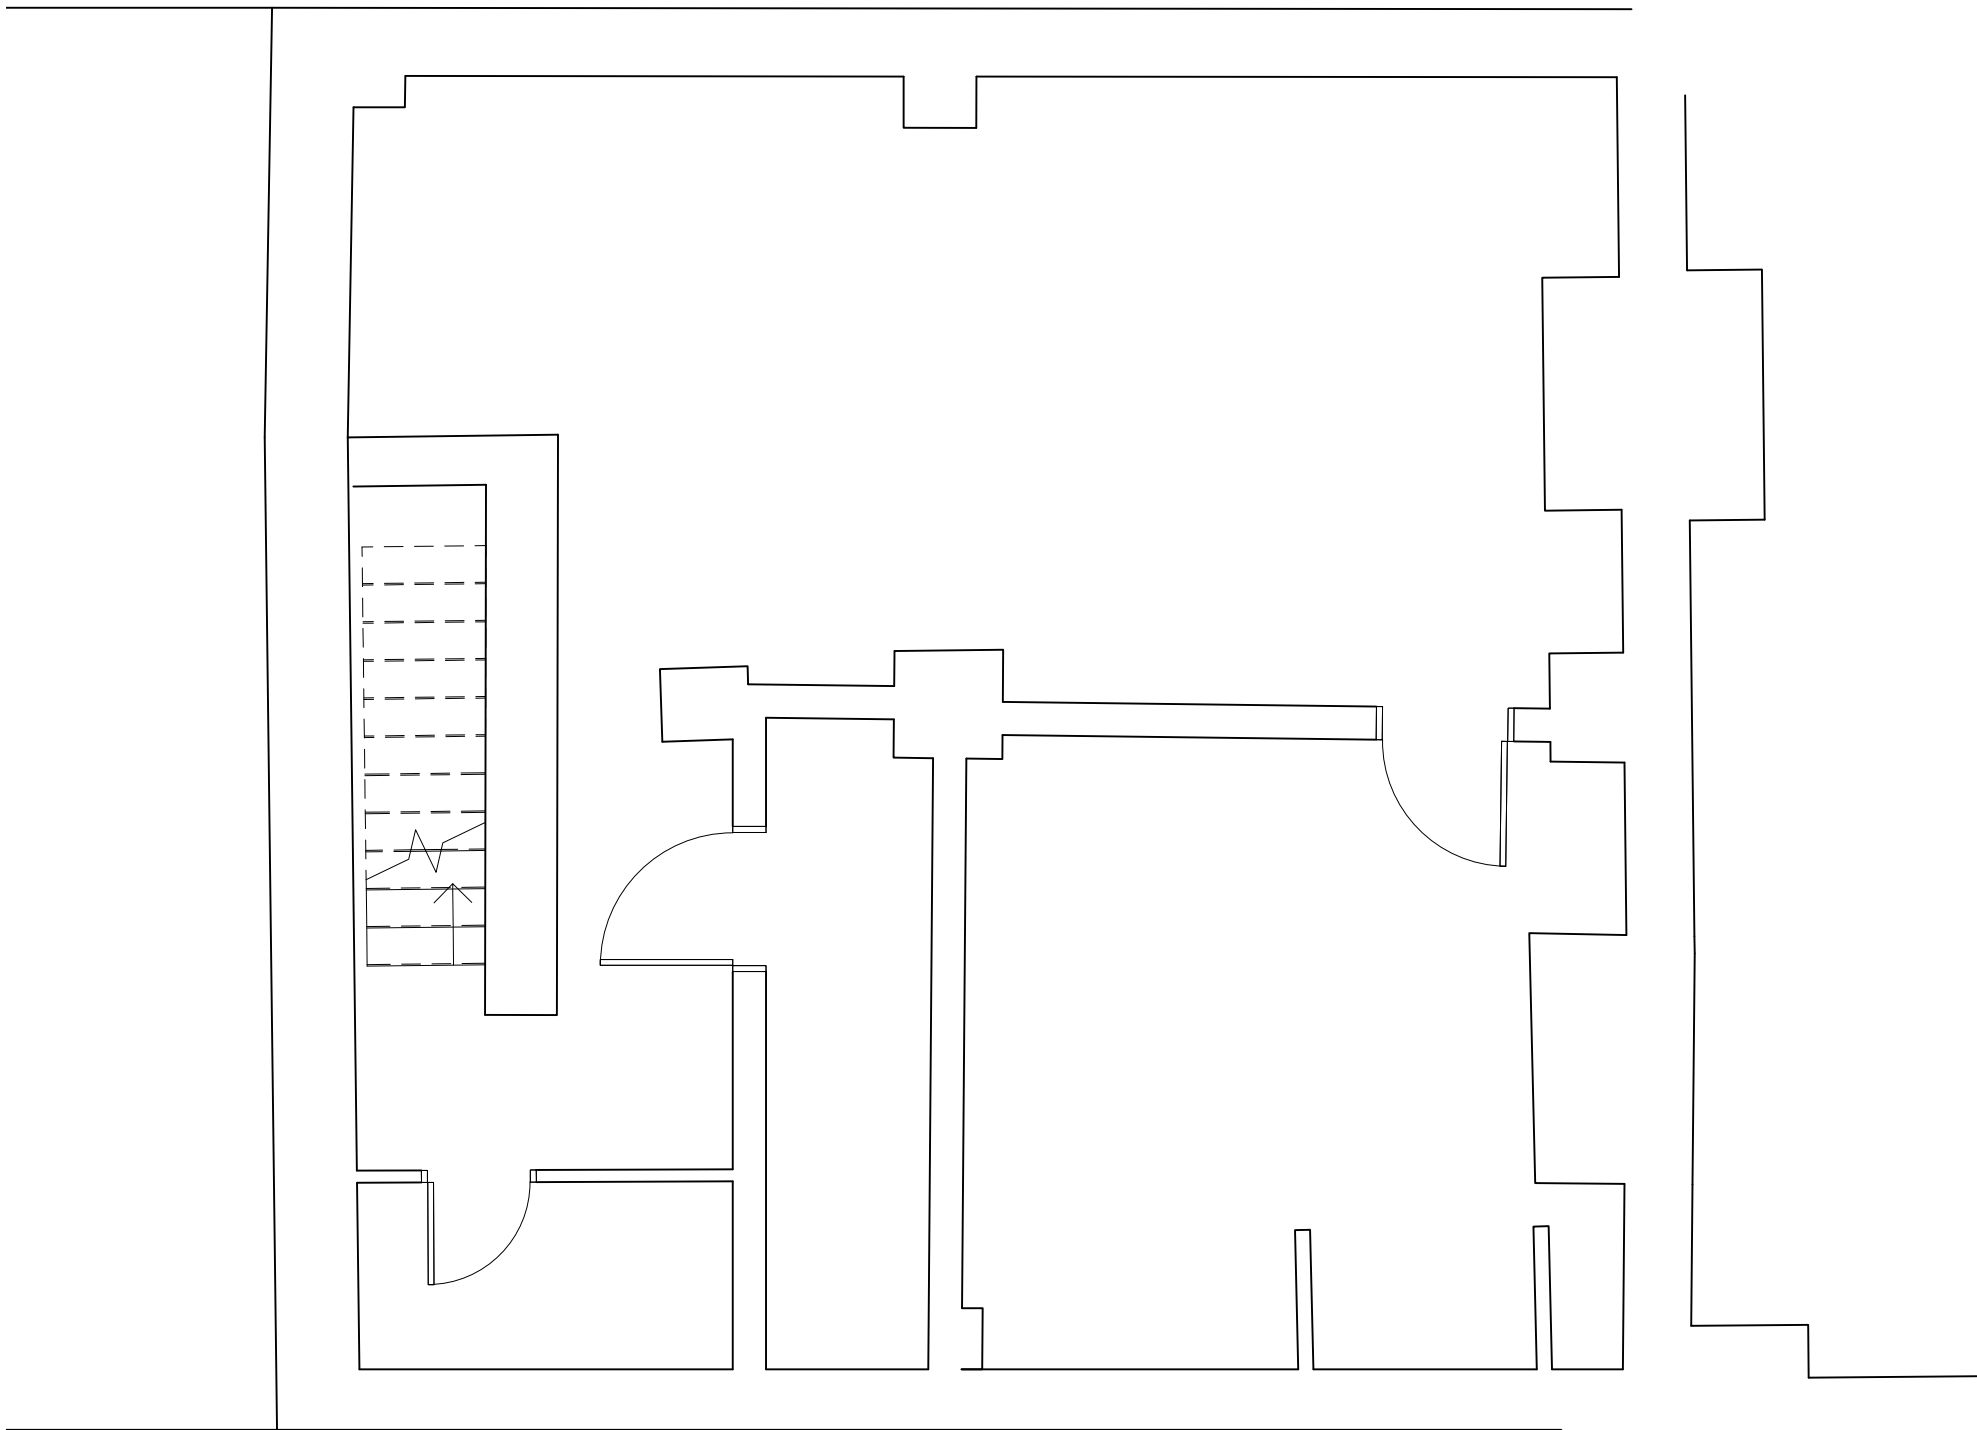

BASEMENT

scale 1-50

A 29/04/24 emergency exit doors shown to adjoining premises at rear	
rev:	date: description
 AJ COCKER ASSOCIATES CHARTERED BUILDING SURVEYORS New Century House 176 Drake Street Rochdale OL16 1UP Tel: 01706 764880 Fax: 01706 764881 www.ajcockerassociates.co.uk mail@ajcockerassociates.co.uk  the mark of property professionalism worldwide	
Project: 8 South Parade Rochdale EXISTING LAYOUTS	
scale: as noted @ A1 date: October 2023 drawn: IS	
Client: A ONE SECURITY & FM Ltd	Dwg. Nr. K234-01/A