
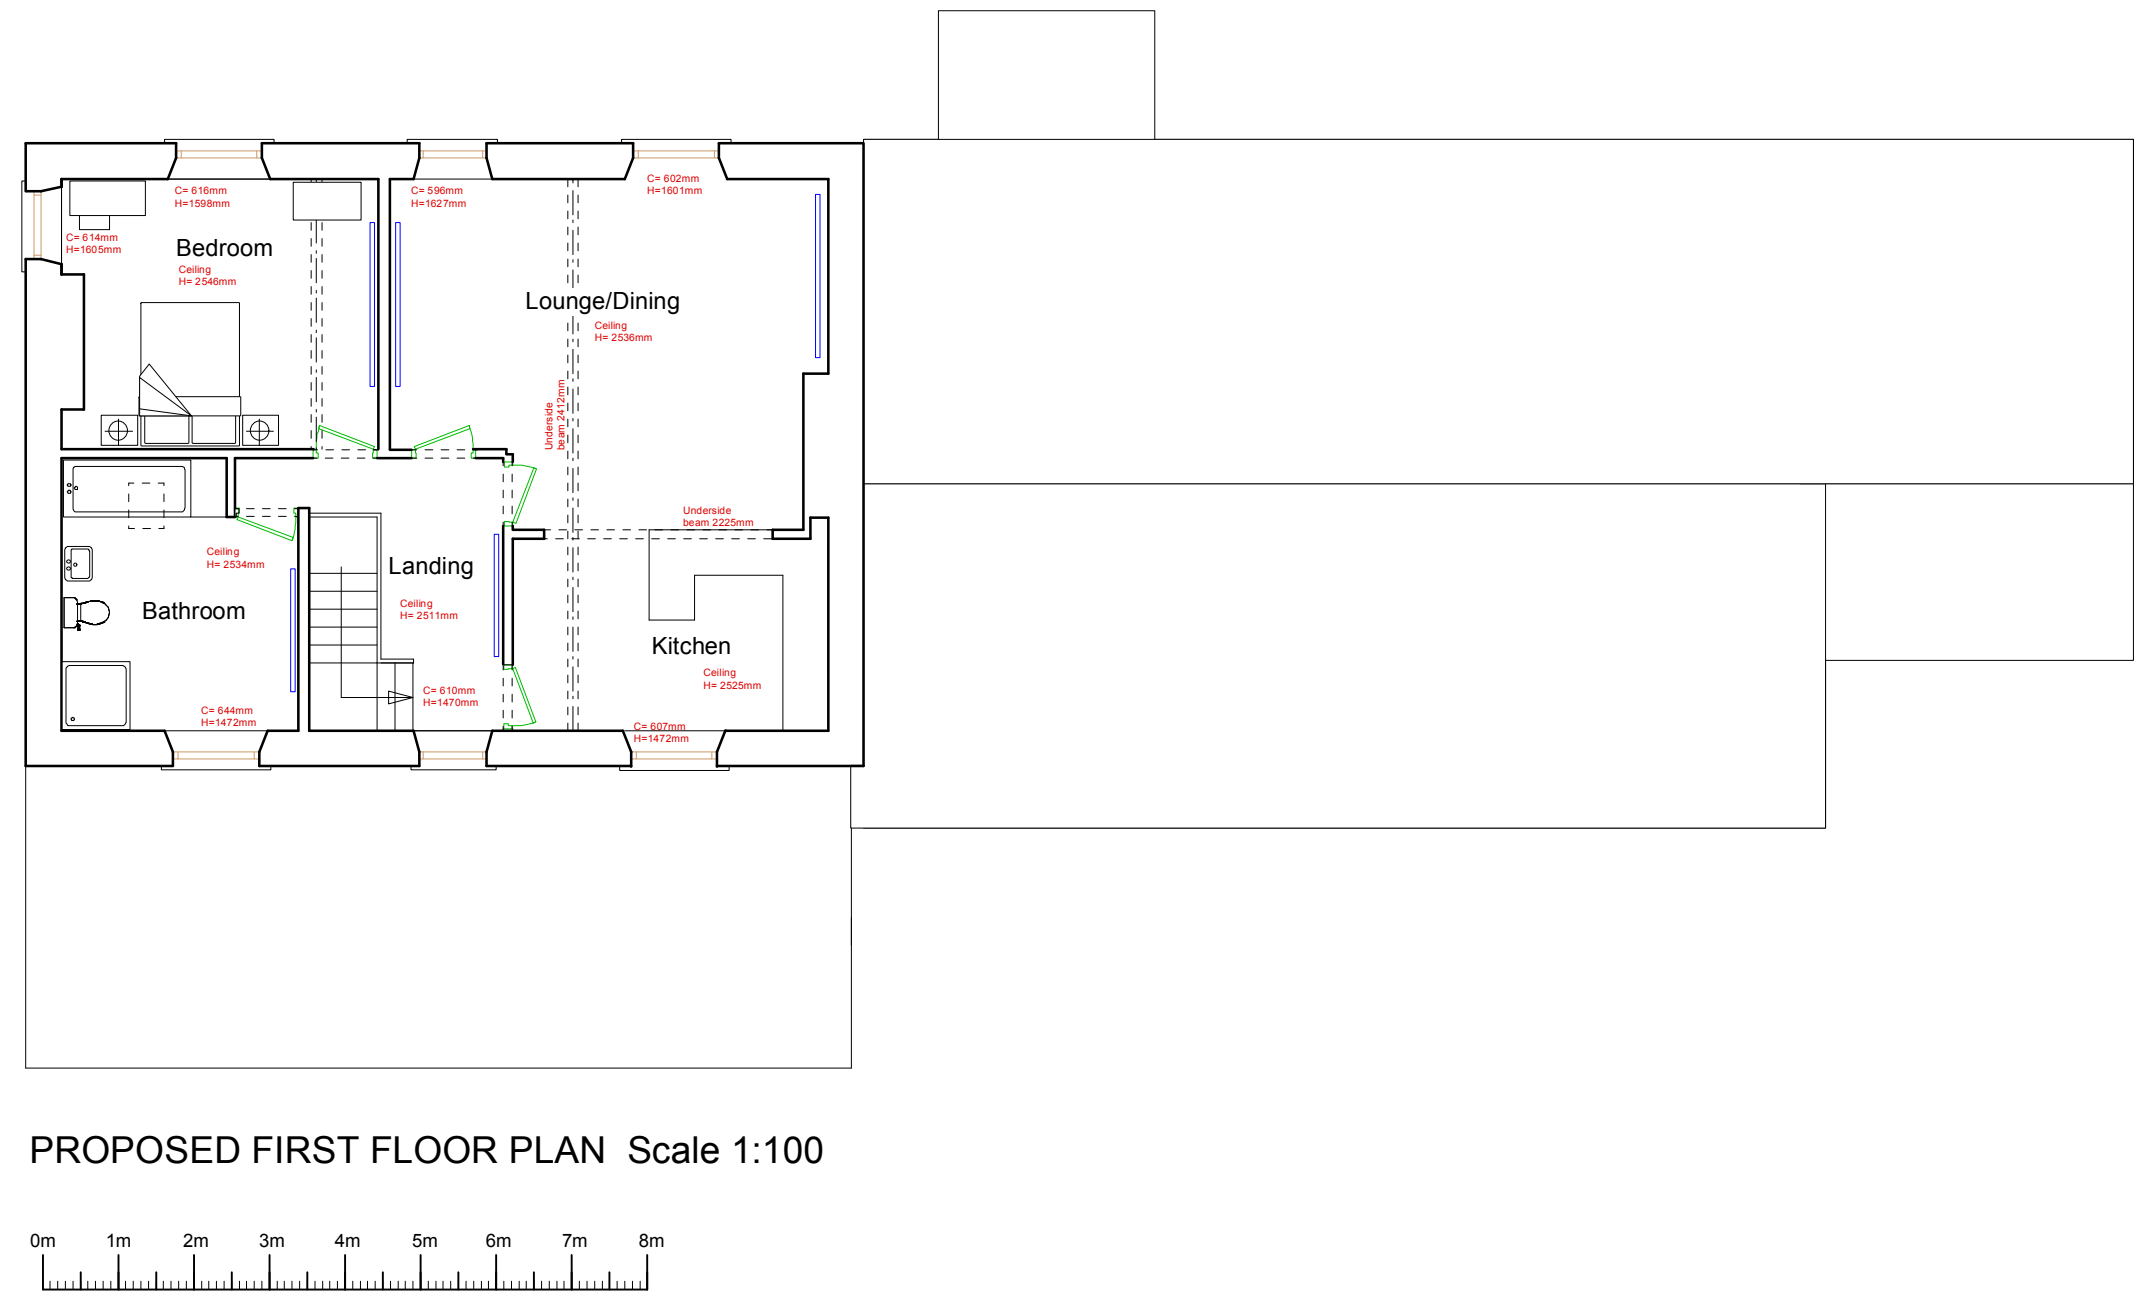
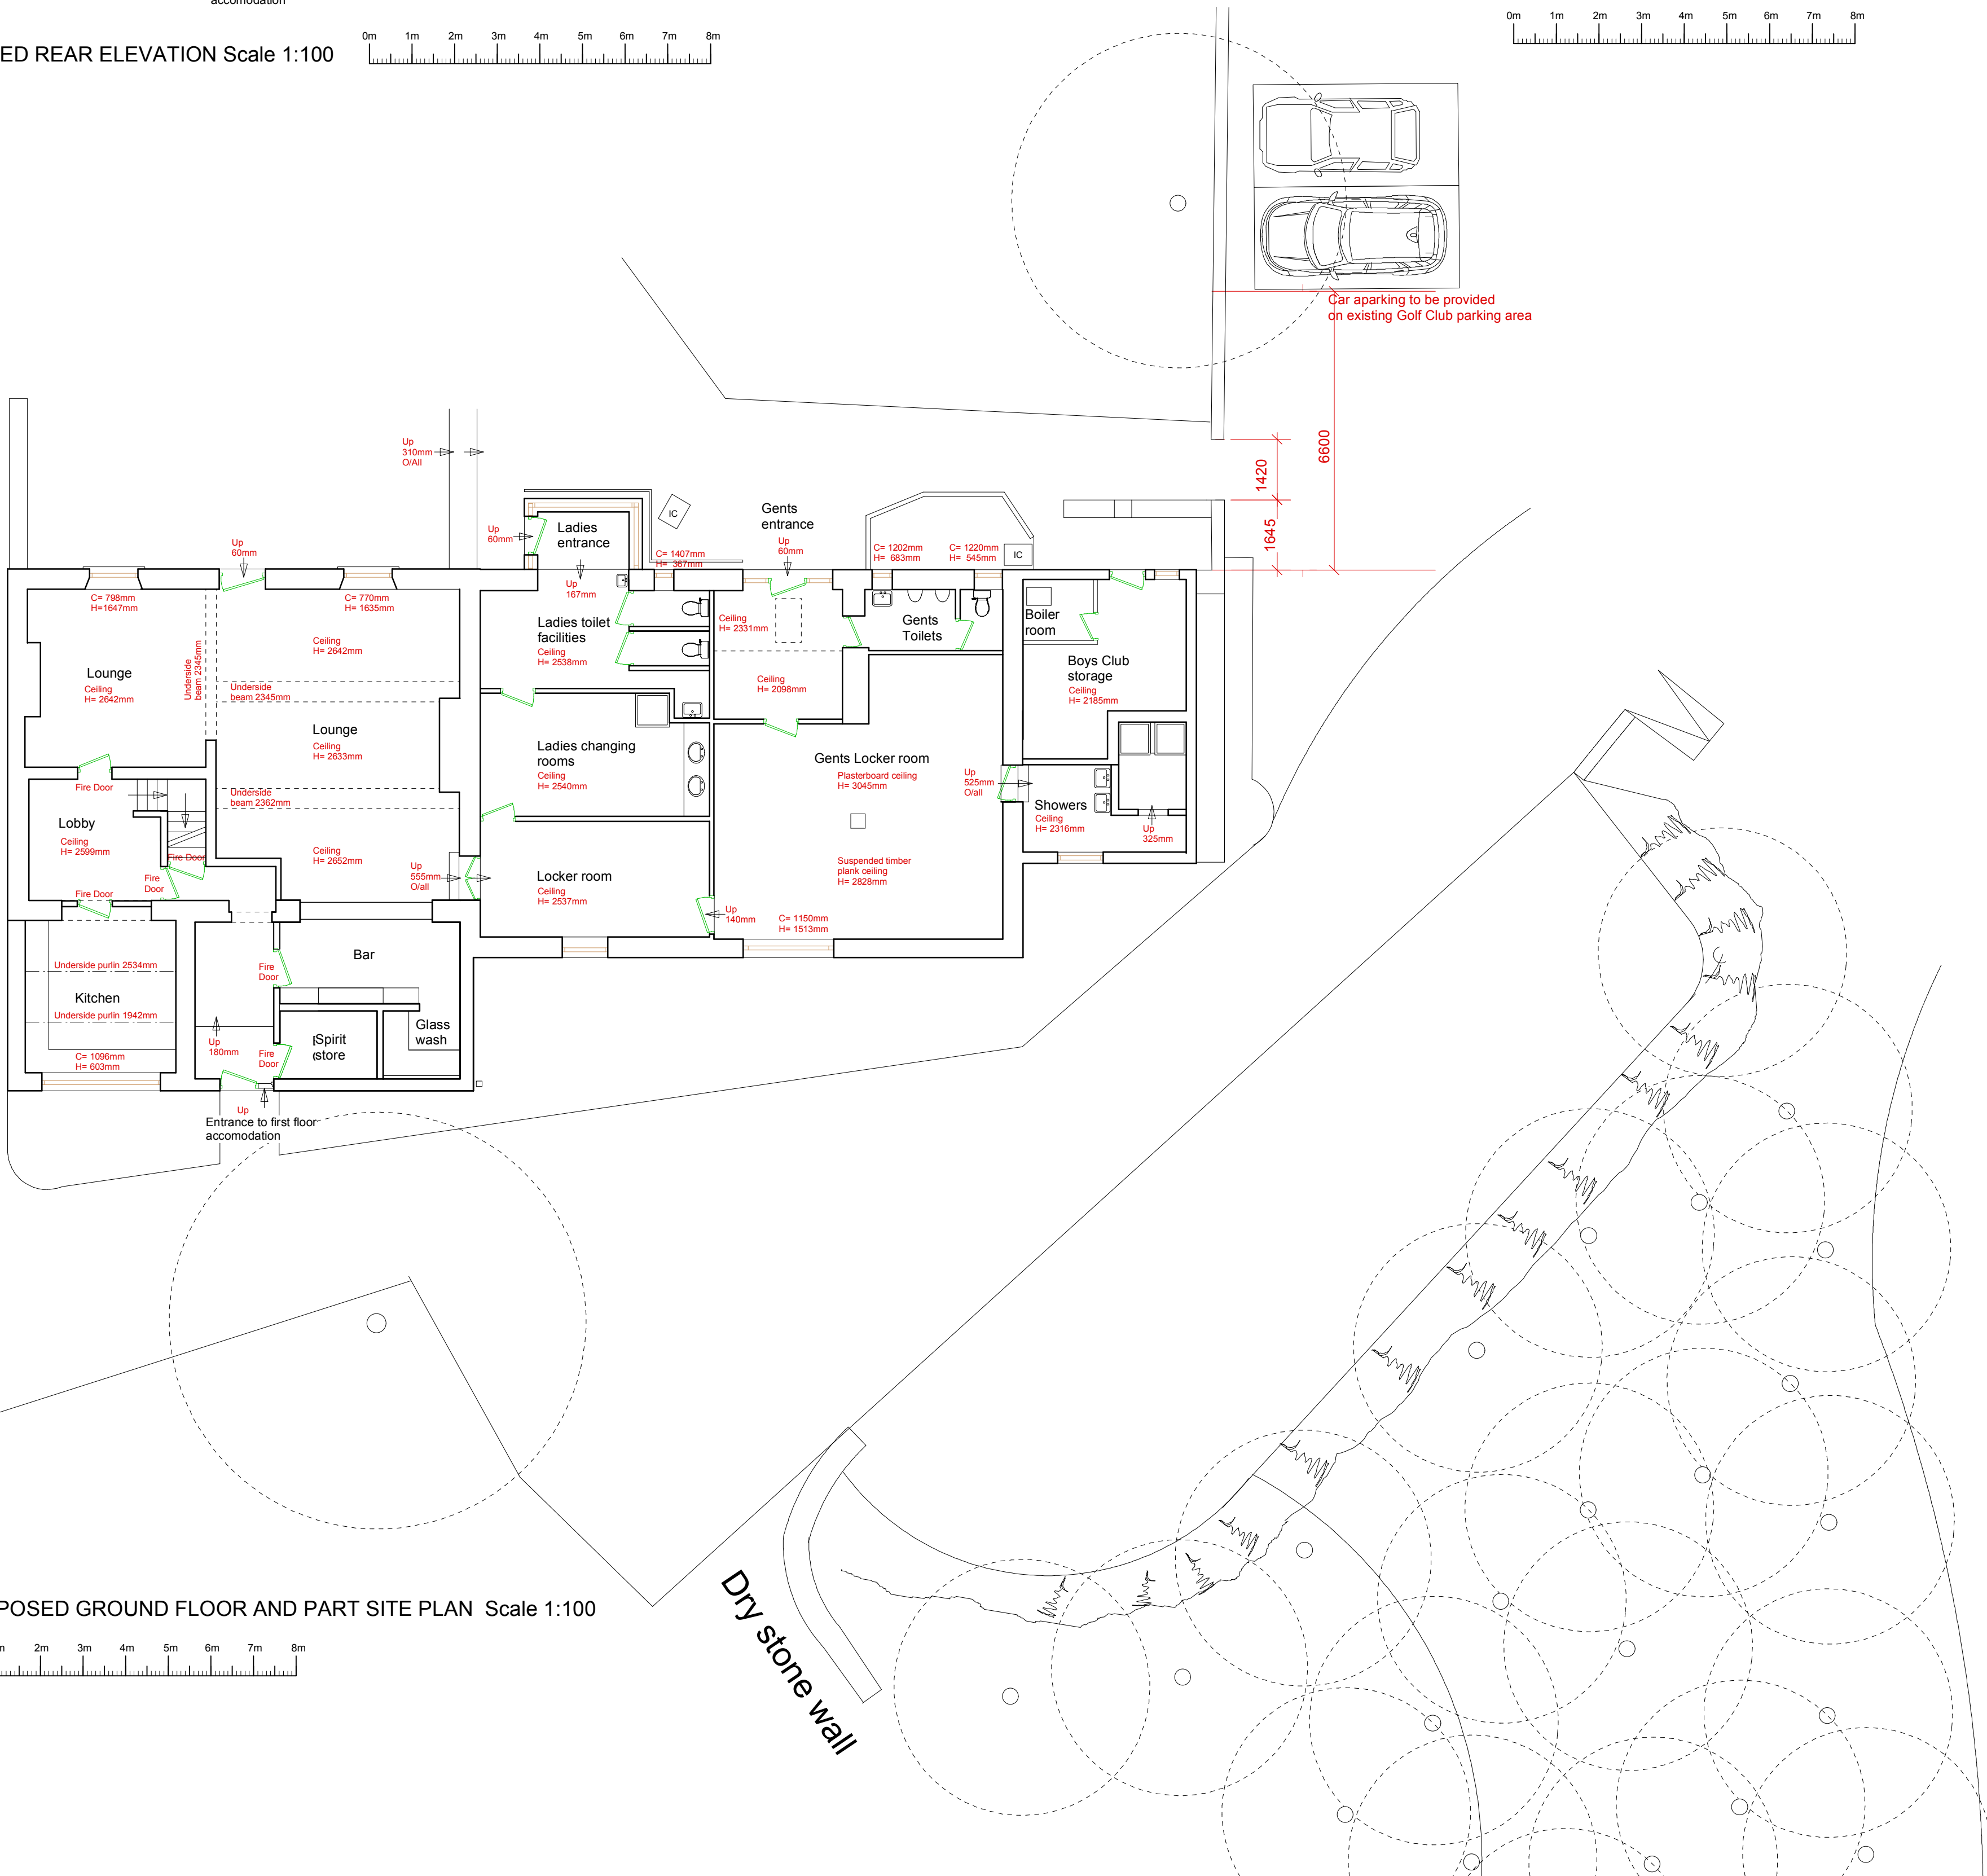
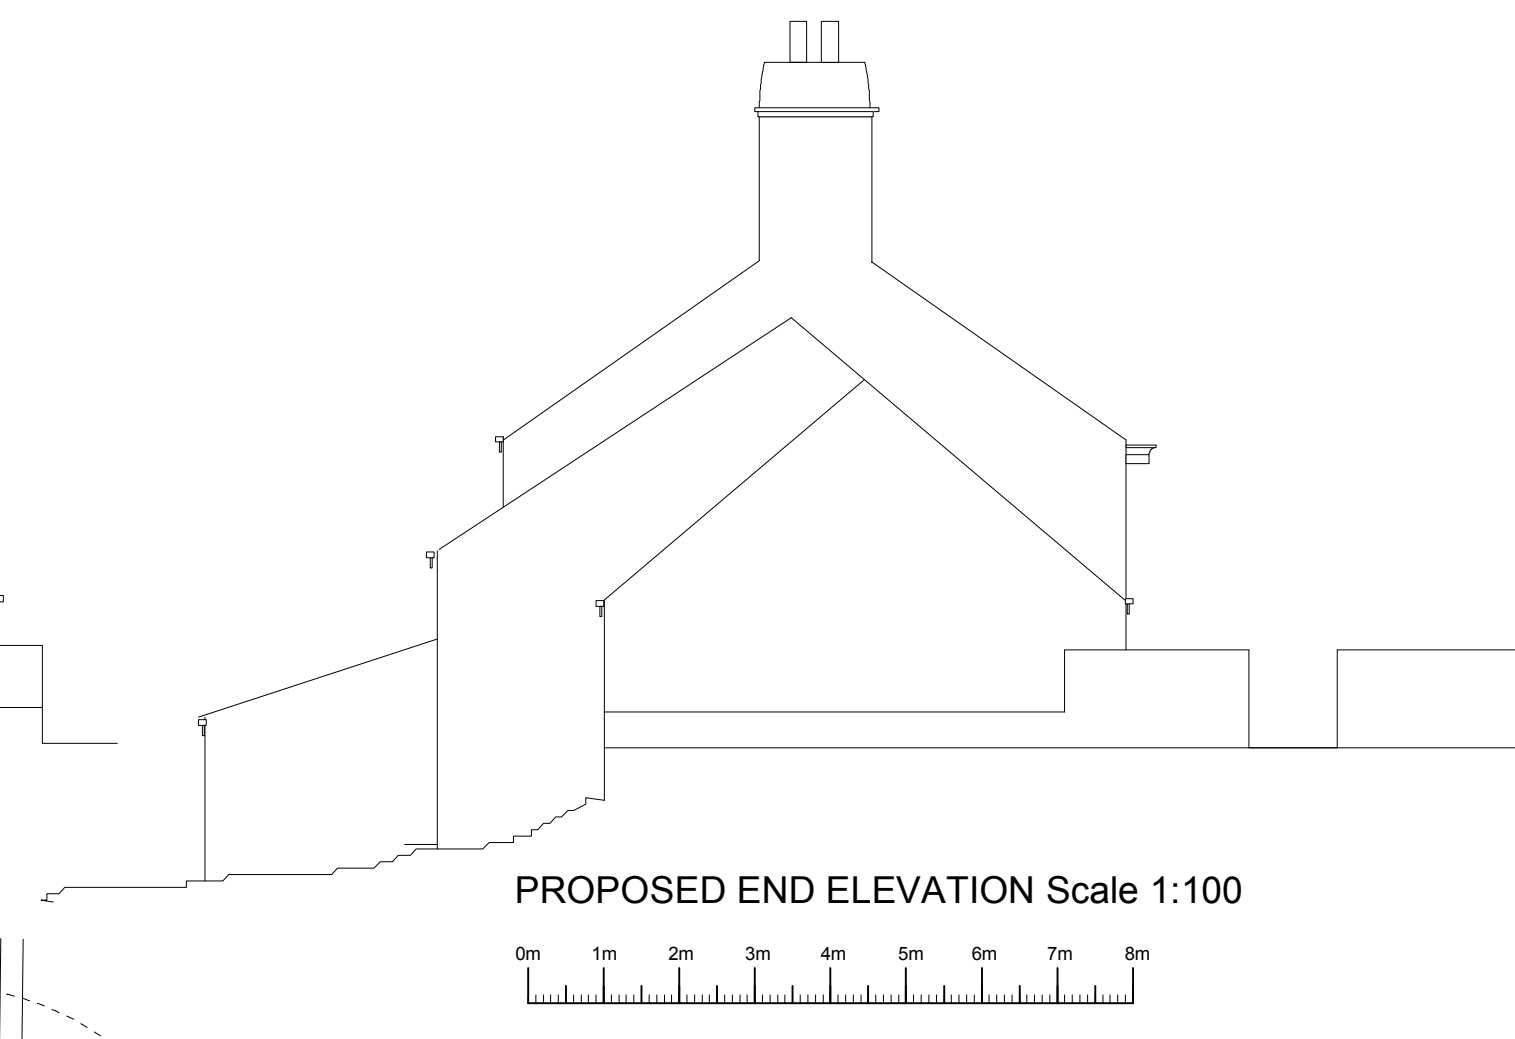


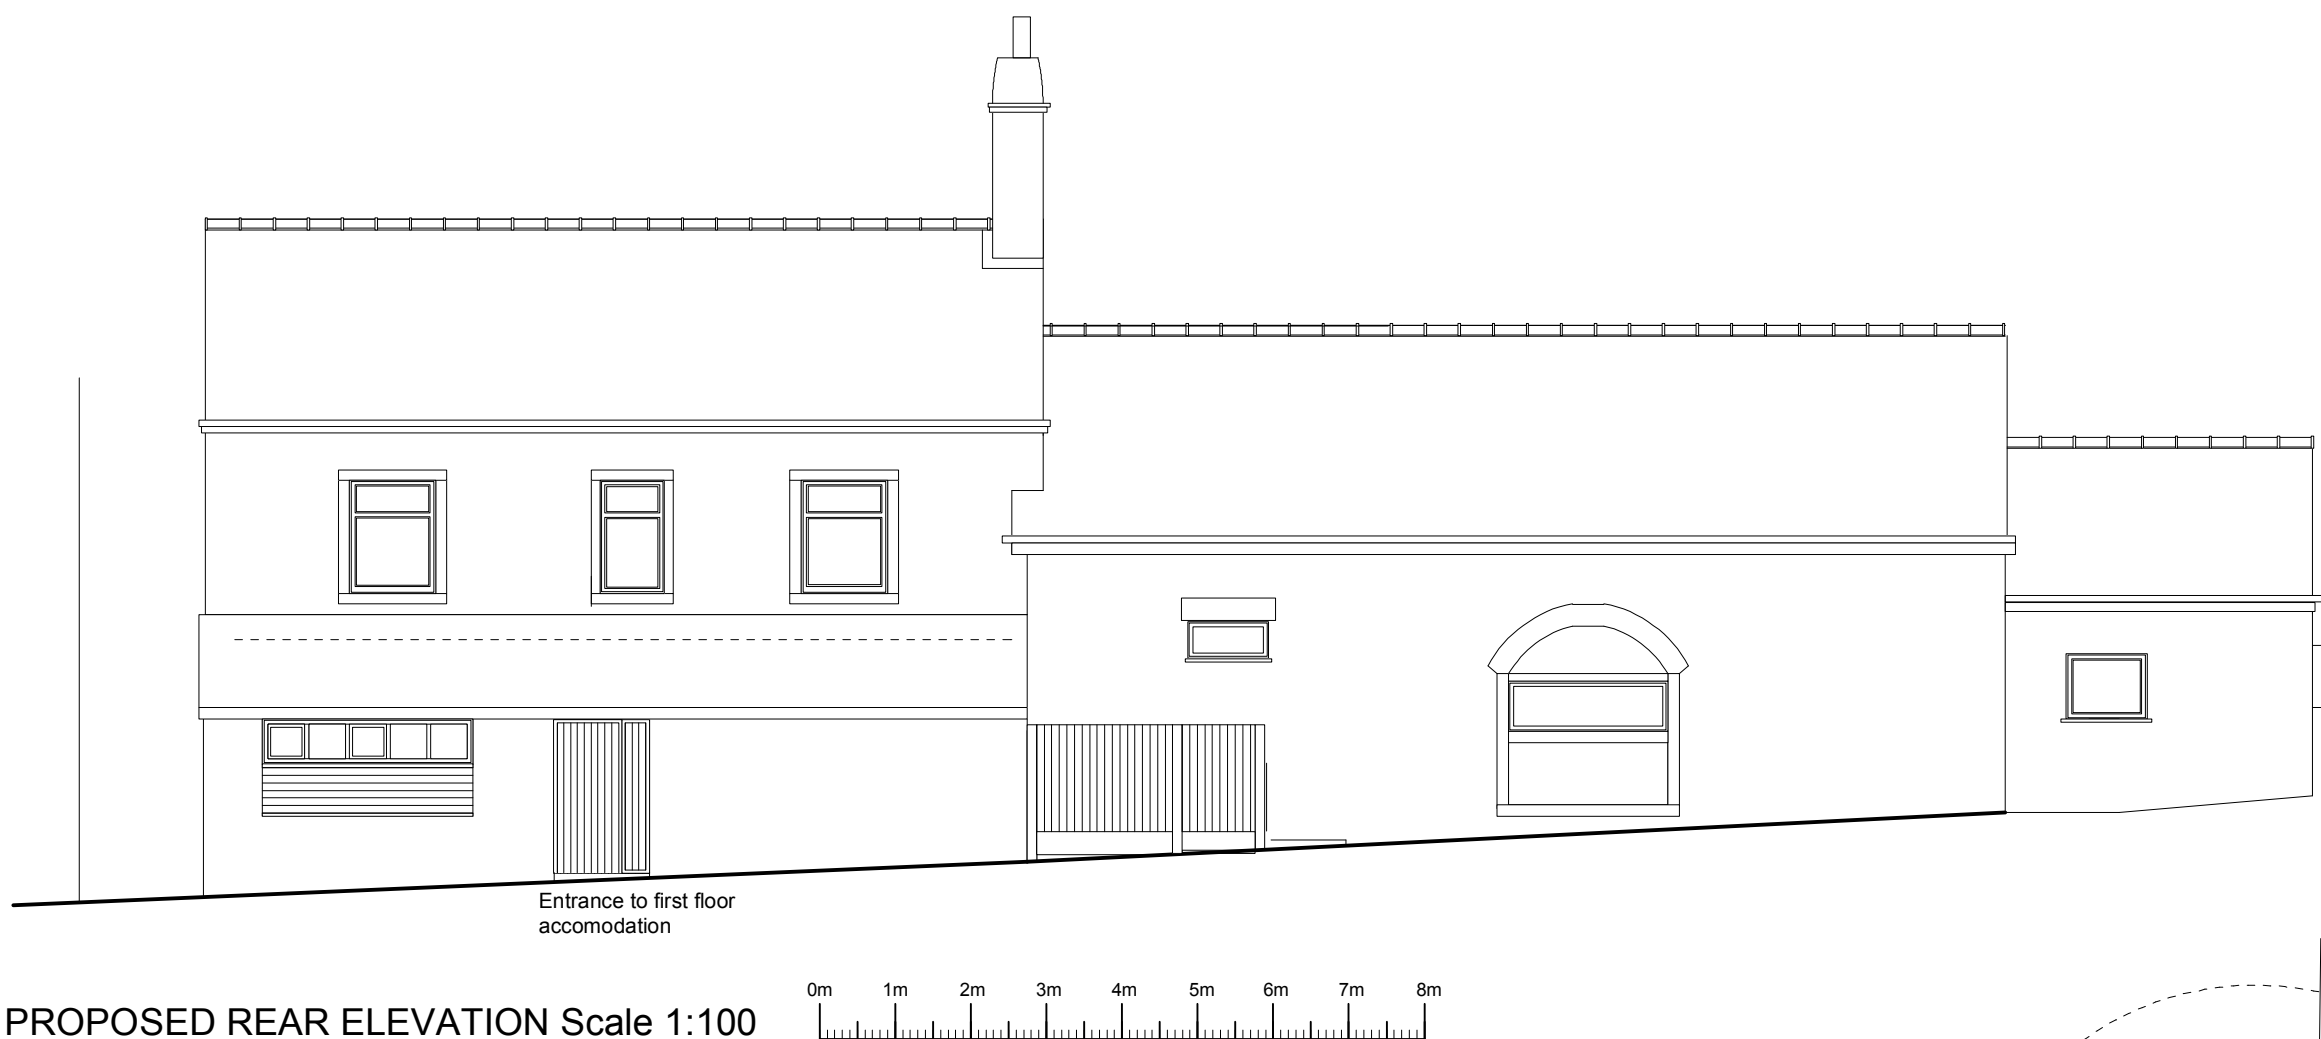

REVISIONS
Revision A
1 Added bin store location
2 Added note regarding car parking

CLIENT
WHITTAKER GOLF CLUB
WHITTAKER HAMLET
WHITTAKER LANE
LITTLEBOROUGH
OL15 0LH

PROJECT
PROPOSED CHANGE OF USE OF
FIRST FLOOR TO SELF CONTAINED
APARTMENT WITH EXTERNAL MEANS OF
ESCAPE STAIRCASE

DRAWING
Proposed Floor Plans
And
External Elevations

DRAWING NO
PL.2373.002F

DRAWN
AAL

DATE
28.09.2023

SCALE
1:100@A1

design306

design306
306 Milnrow Road
Rochdale
OL16 5BQ
Tel 07794 332098
email alex@design306.co.uk