


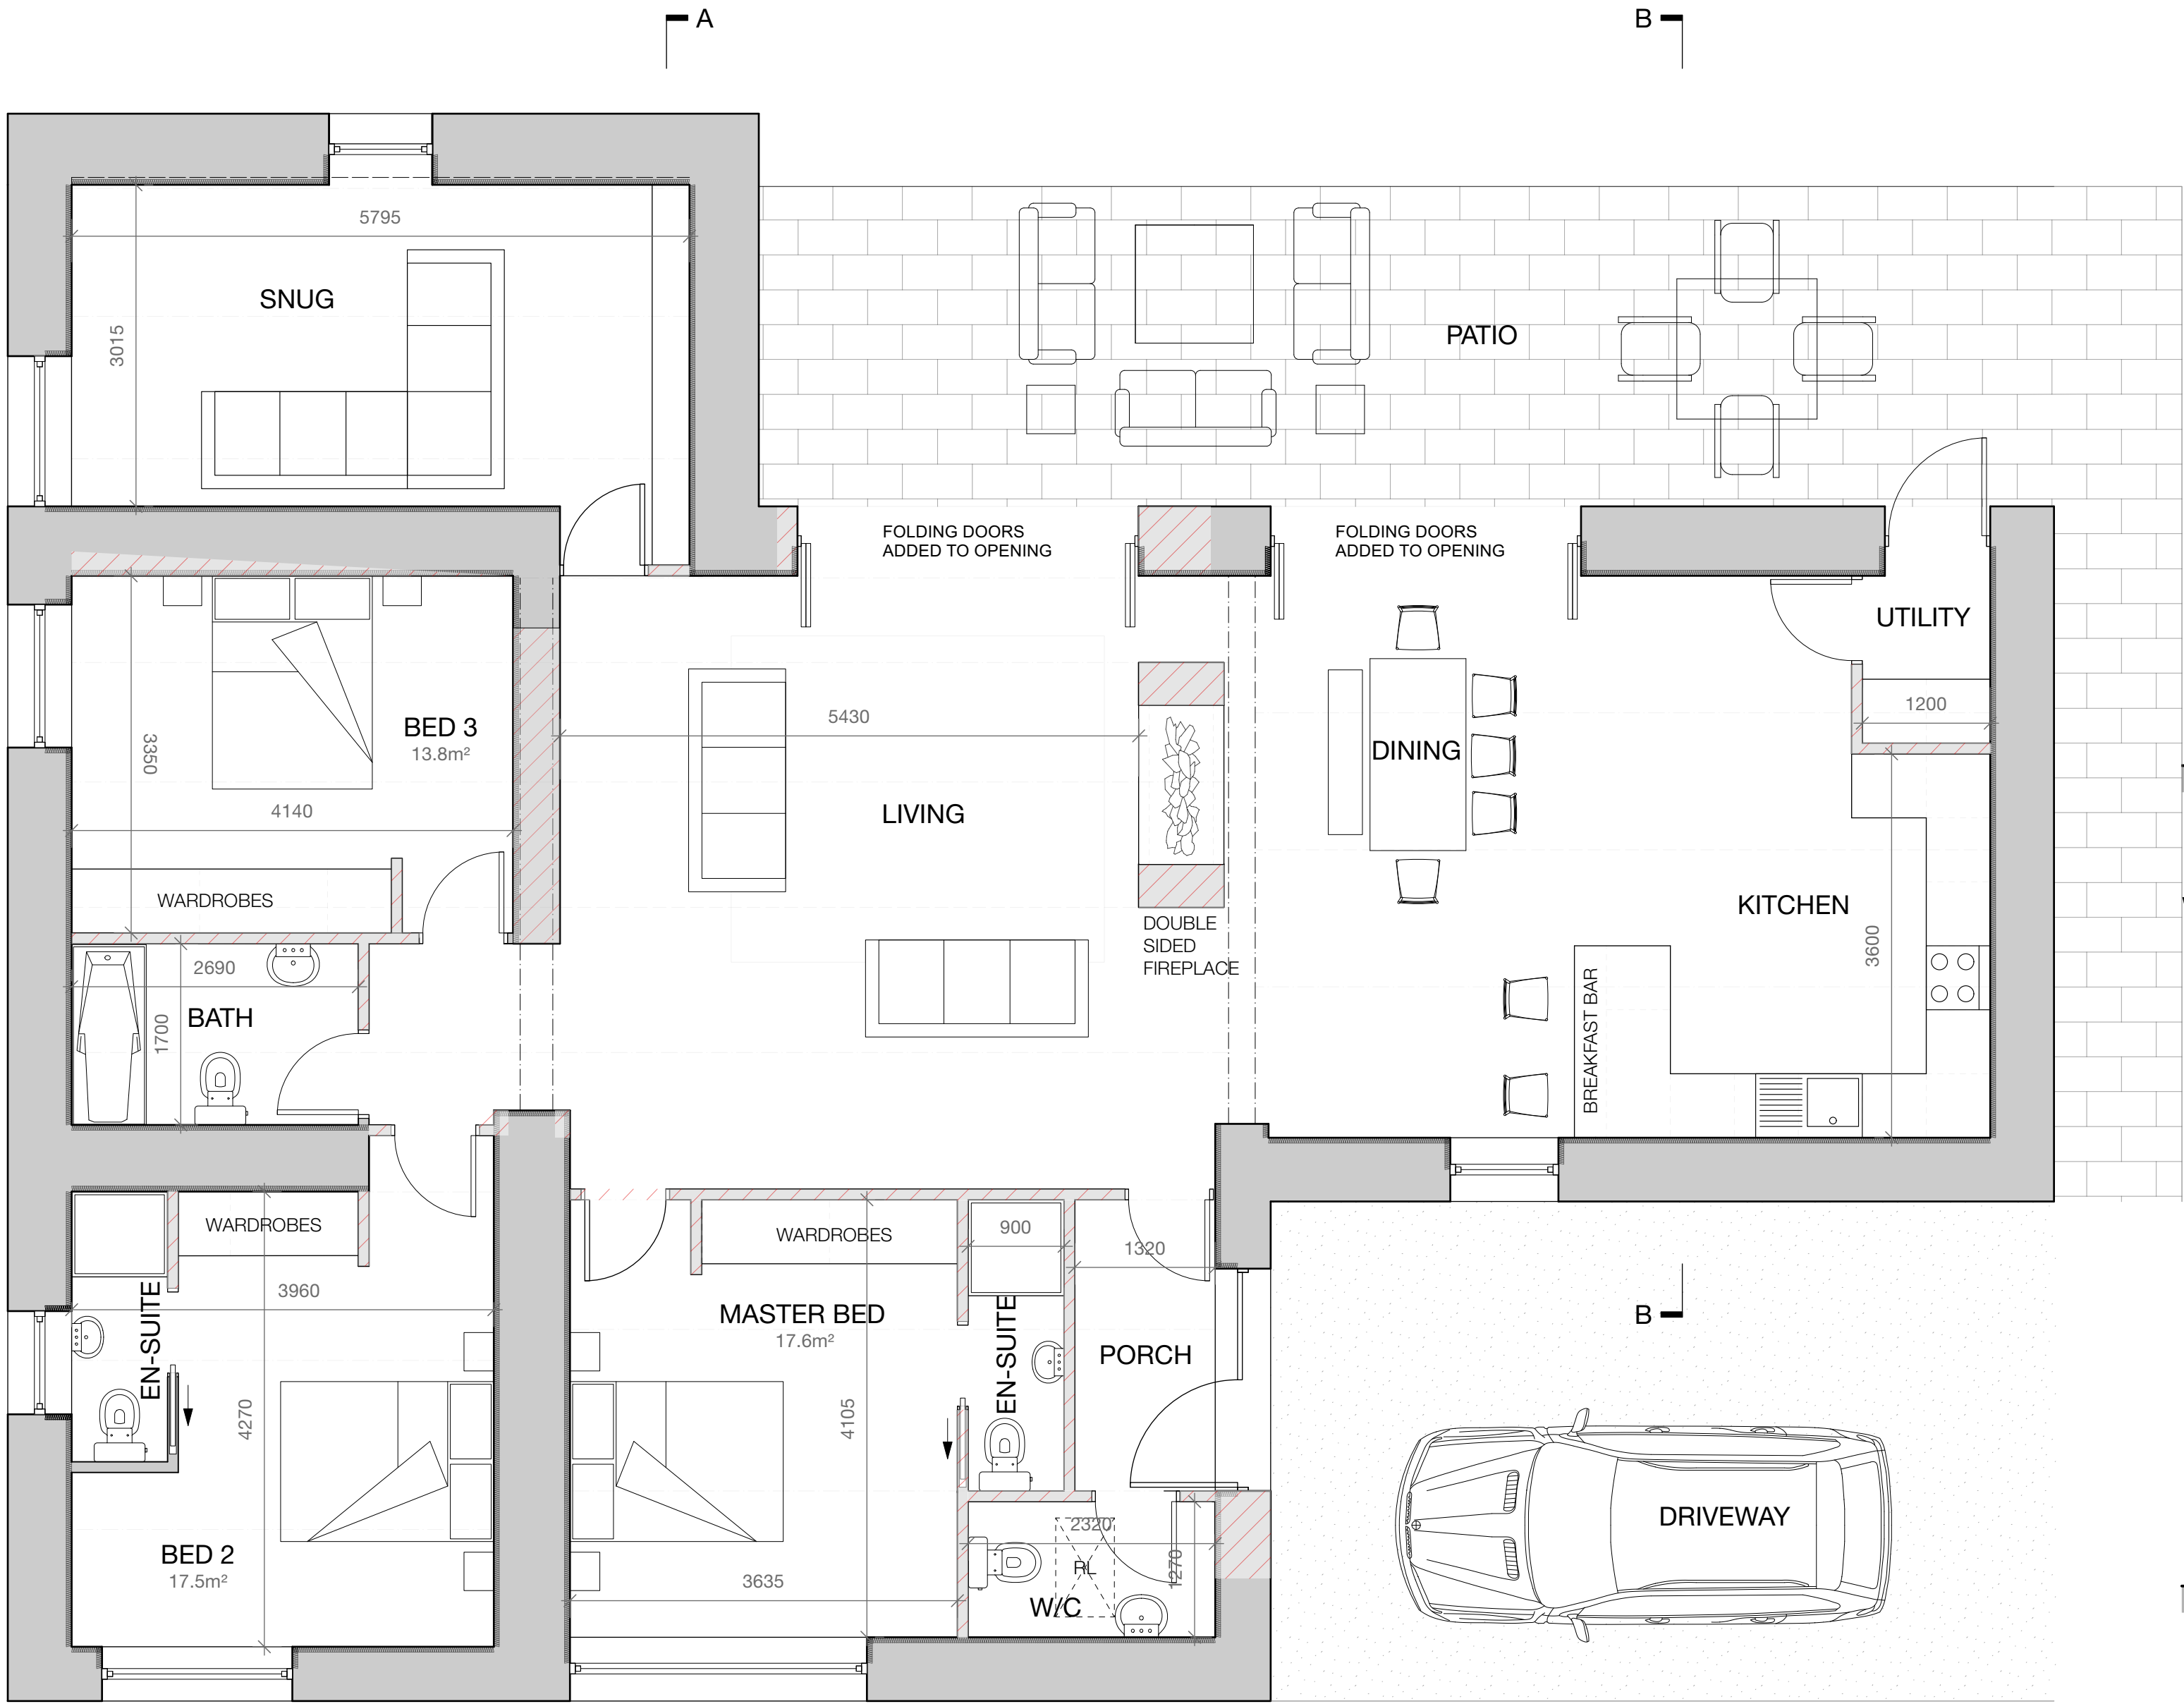


WEST ELEVATION 1:100

NORTH ELEVATION 1:100


EAST ELEVATION 1:100

SOUTH ELEVATION 1:100


GROUND FLOOR PLAN 1:50

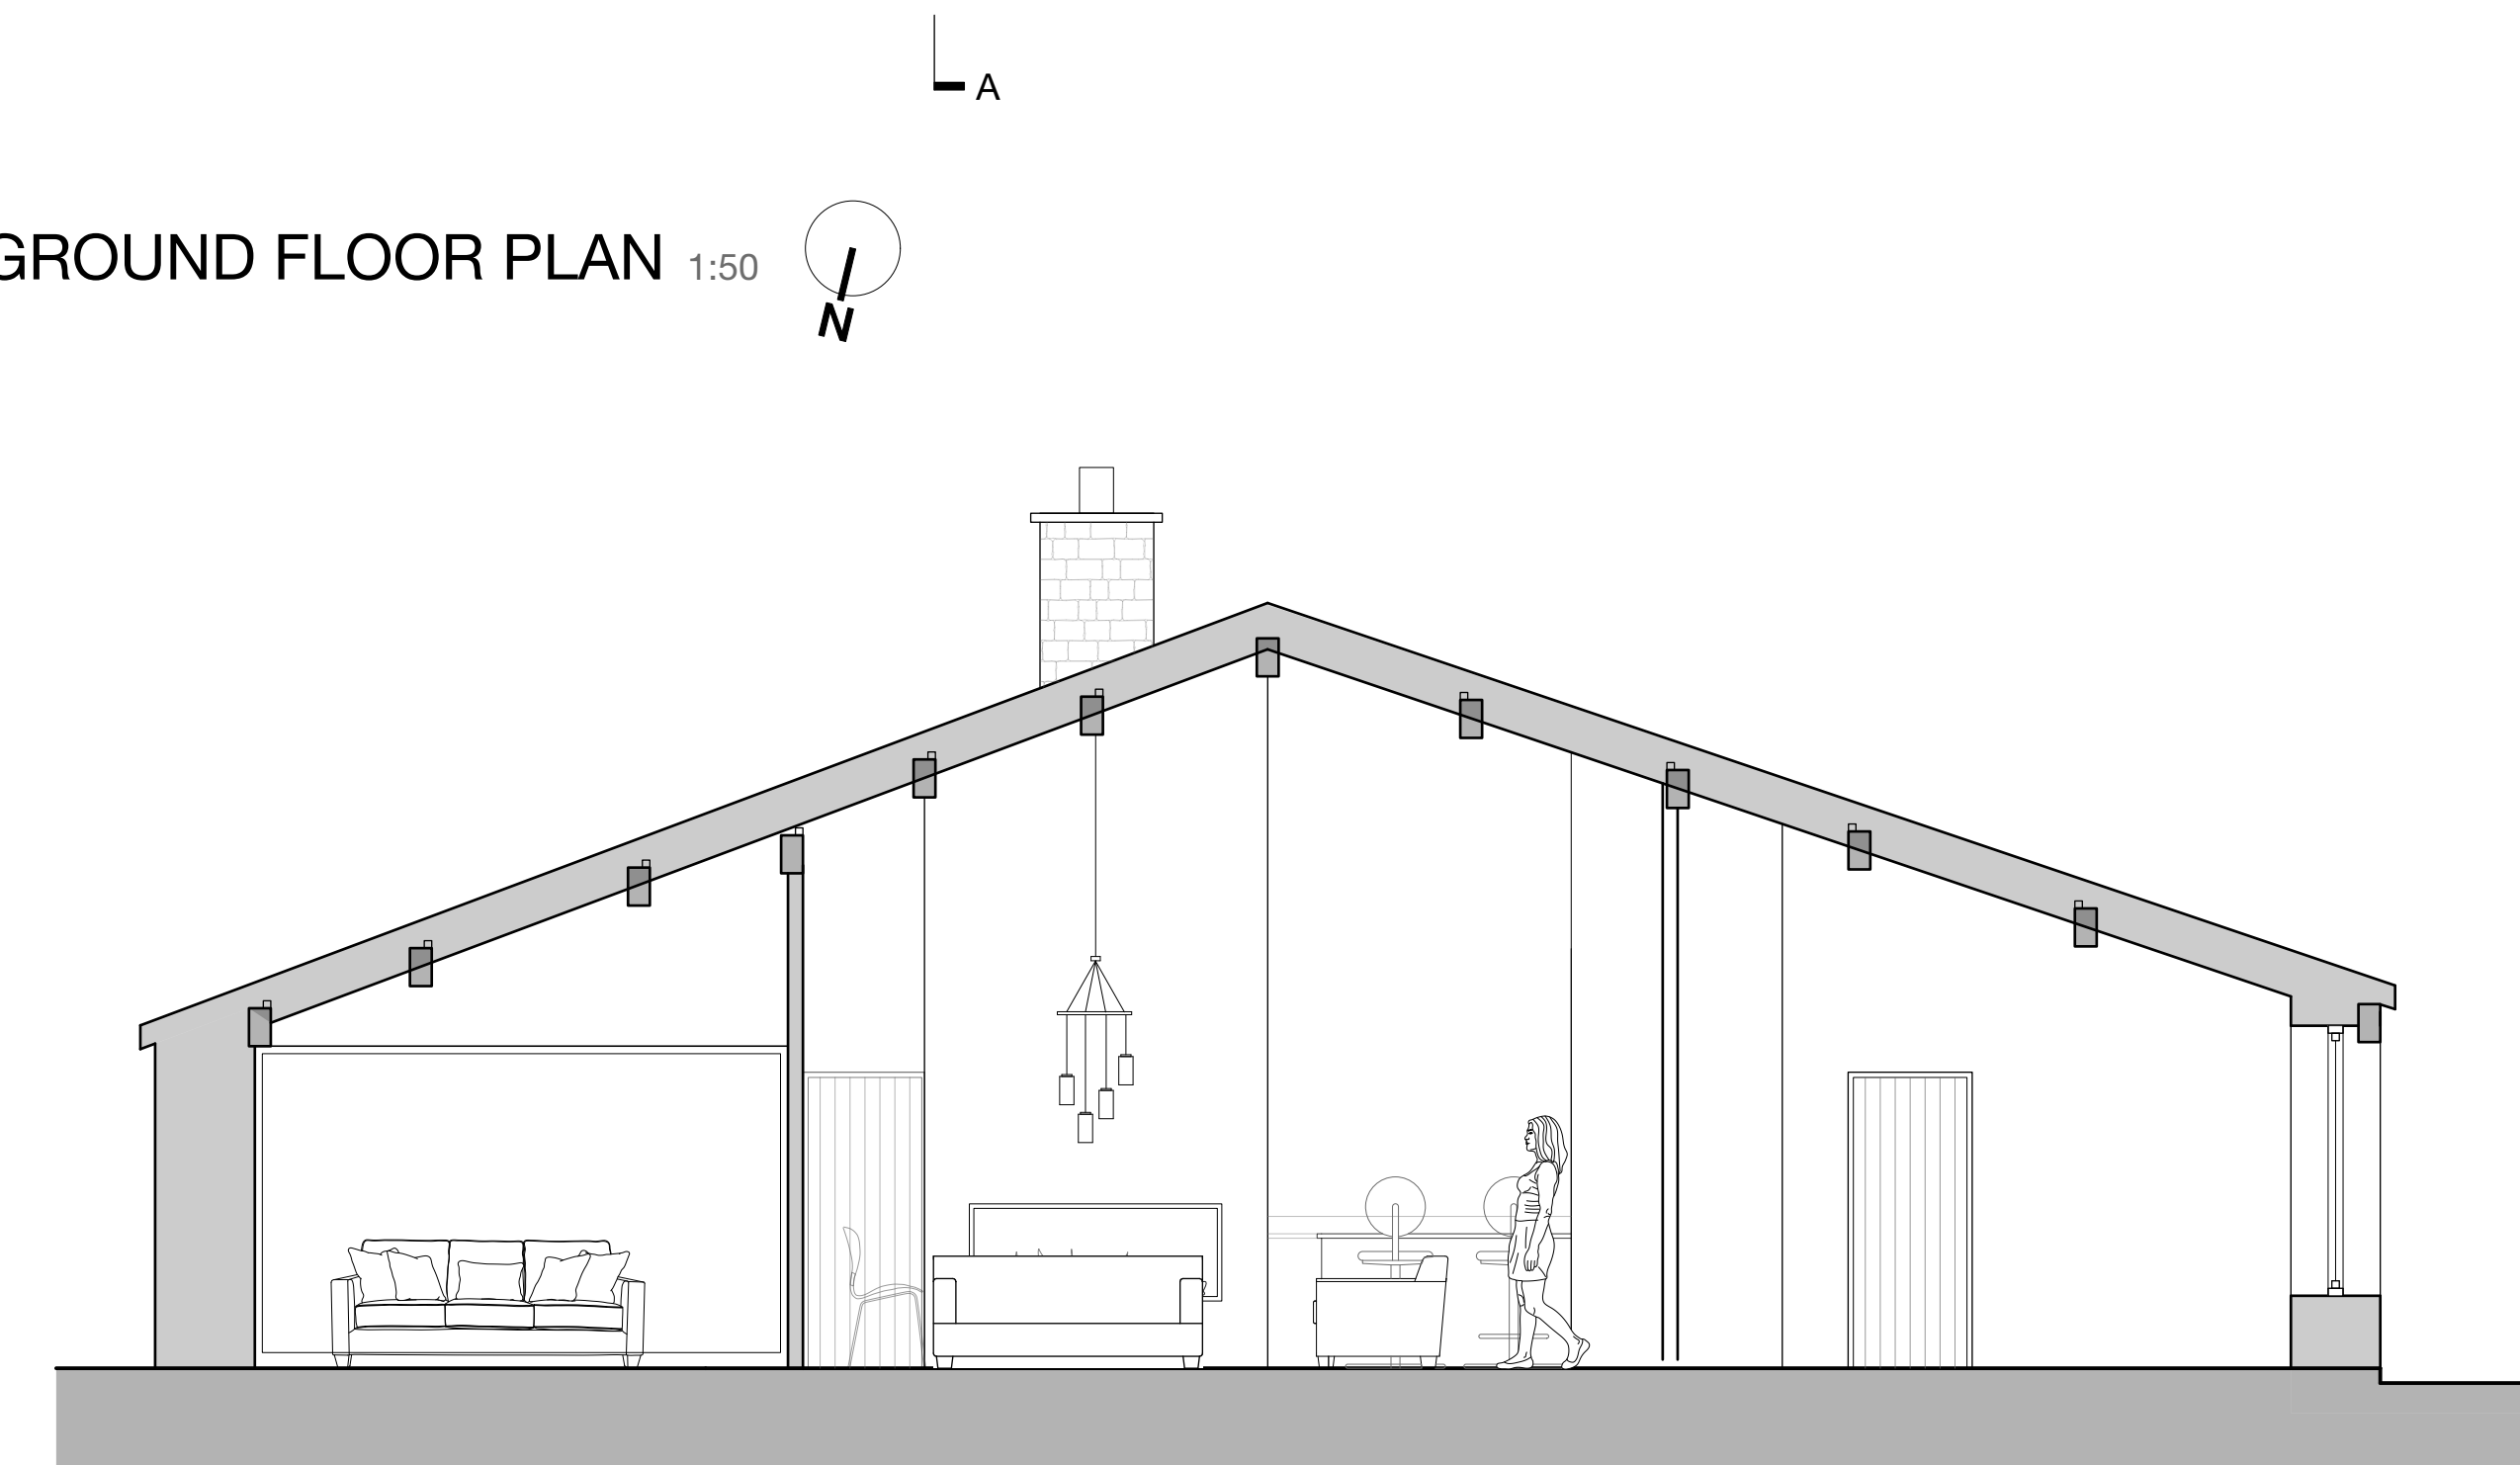

SECTION A-A 1:50

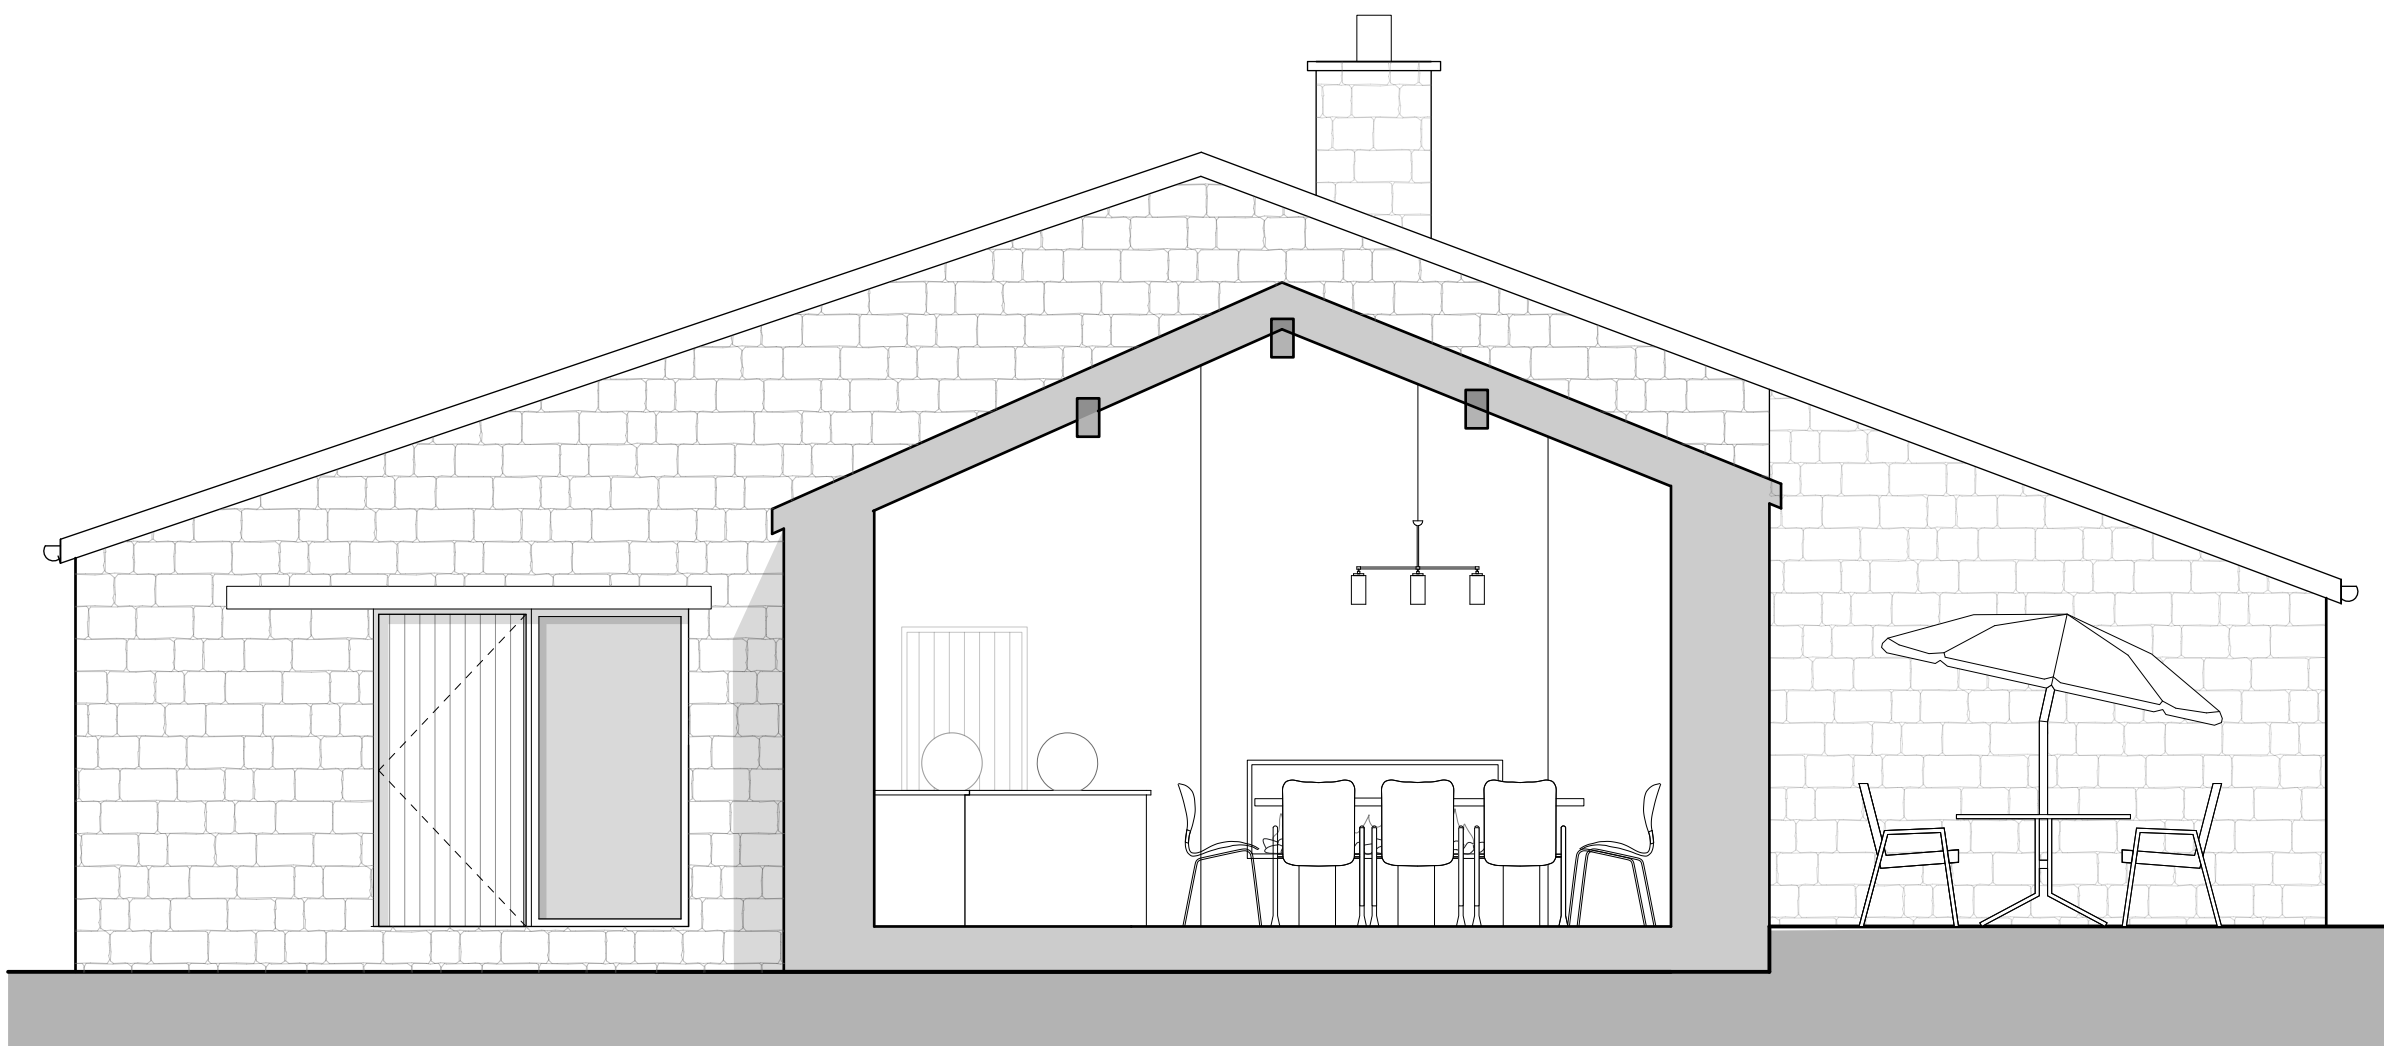

SECTION B-B 1:50

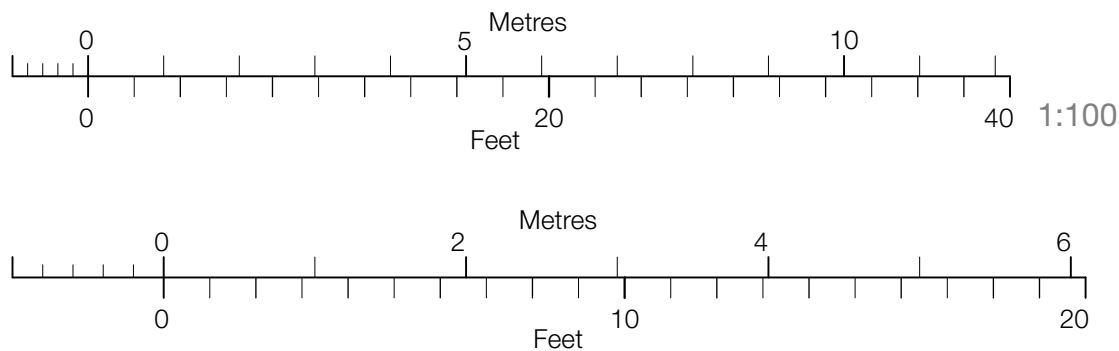

Revision	Project
Barn Conversion- Class Q	Address
Redwells Barn, Fordoe Lane, Rochdale, OL12 7TL	Client
Mr A. Crossley	Drawing
Proposed	



www.storah.com	mail@storah.com	01706 813214	
Scale	Sheet Size	Date	Drawn
1:50	ISO A1	Aug 22	LA

Drawing Number	Revision
----------------	----------

22-051 - 310