


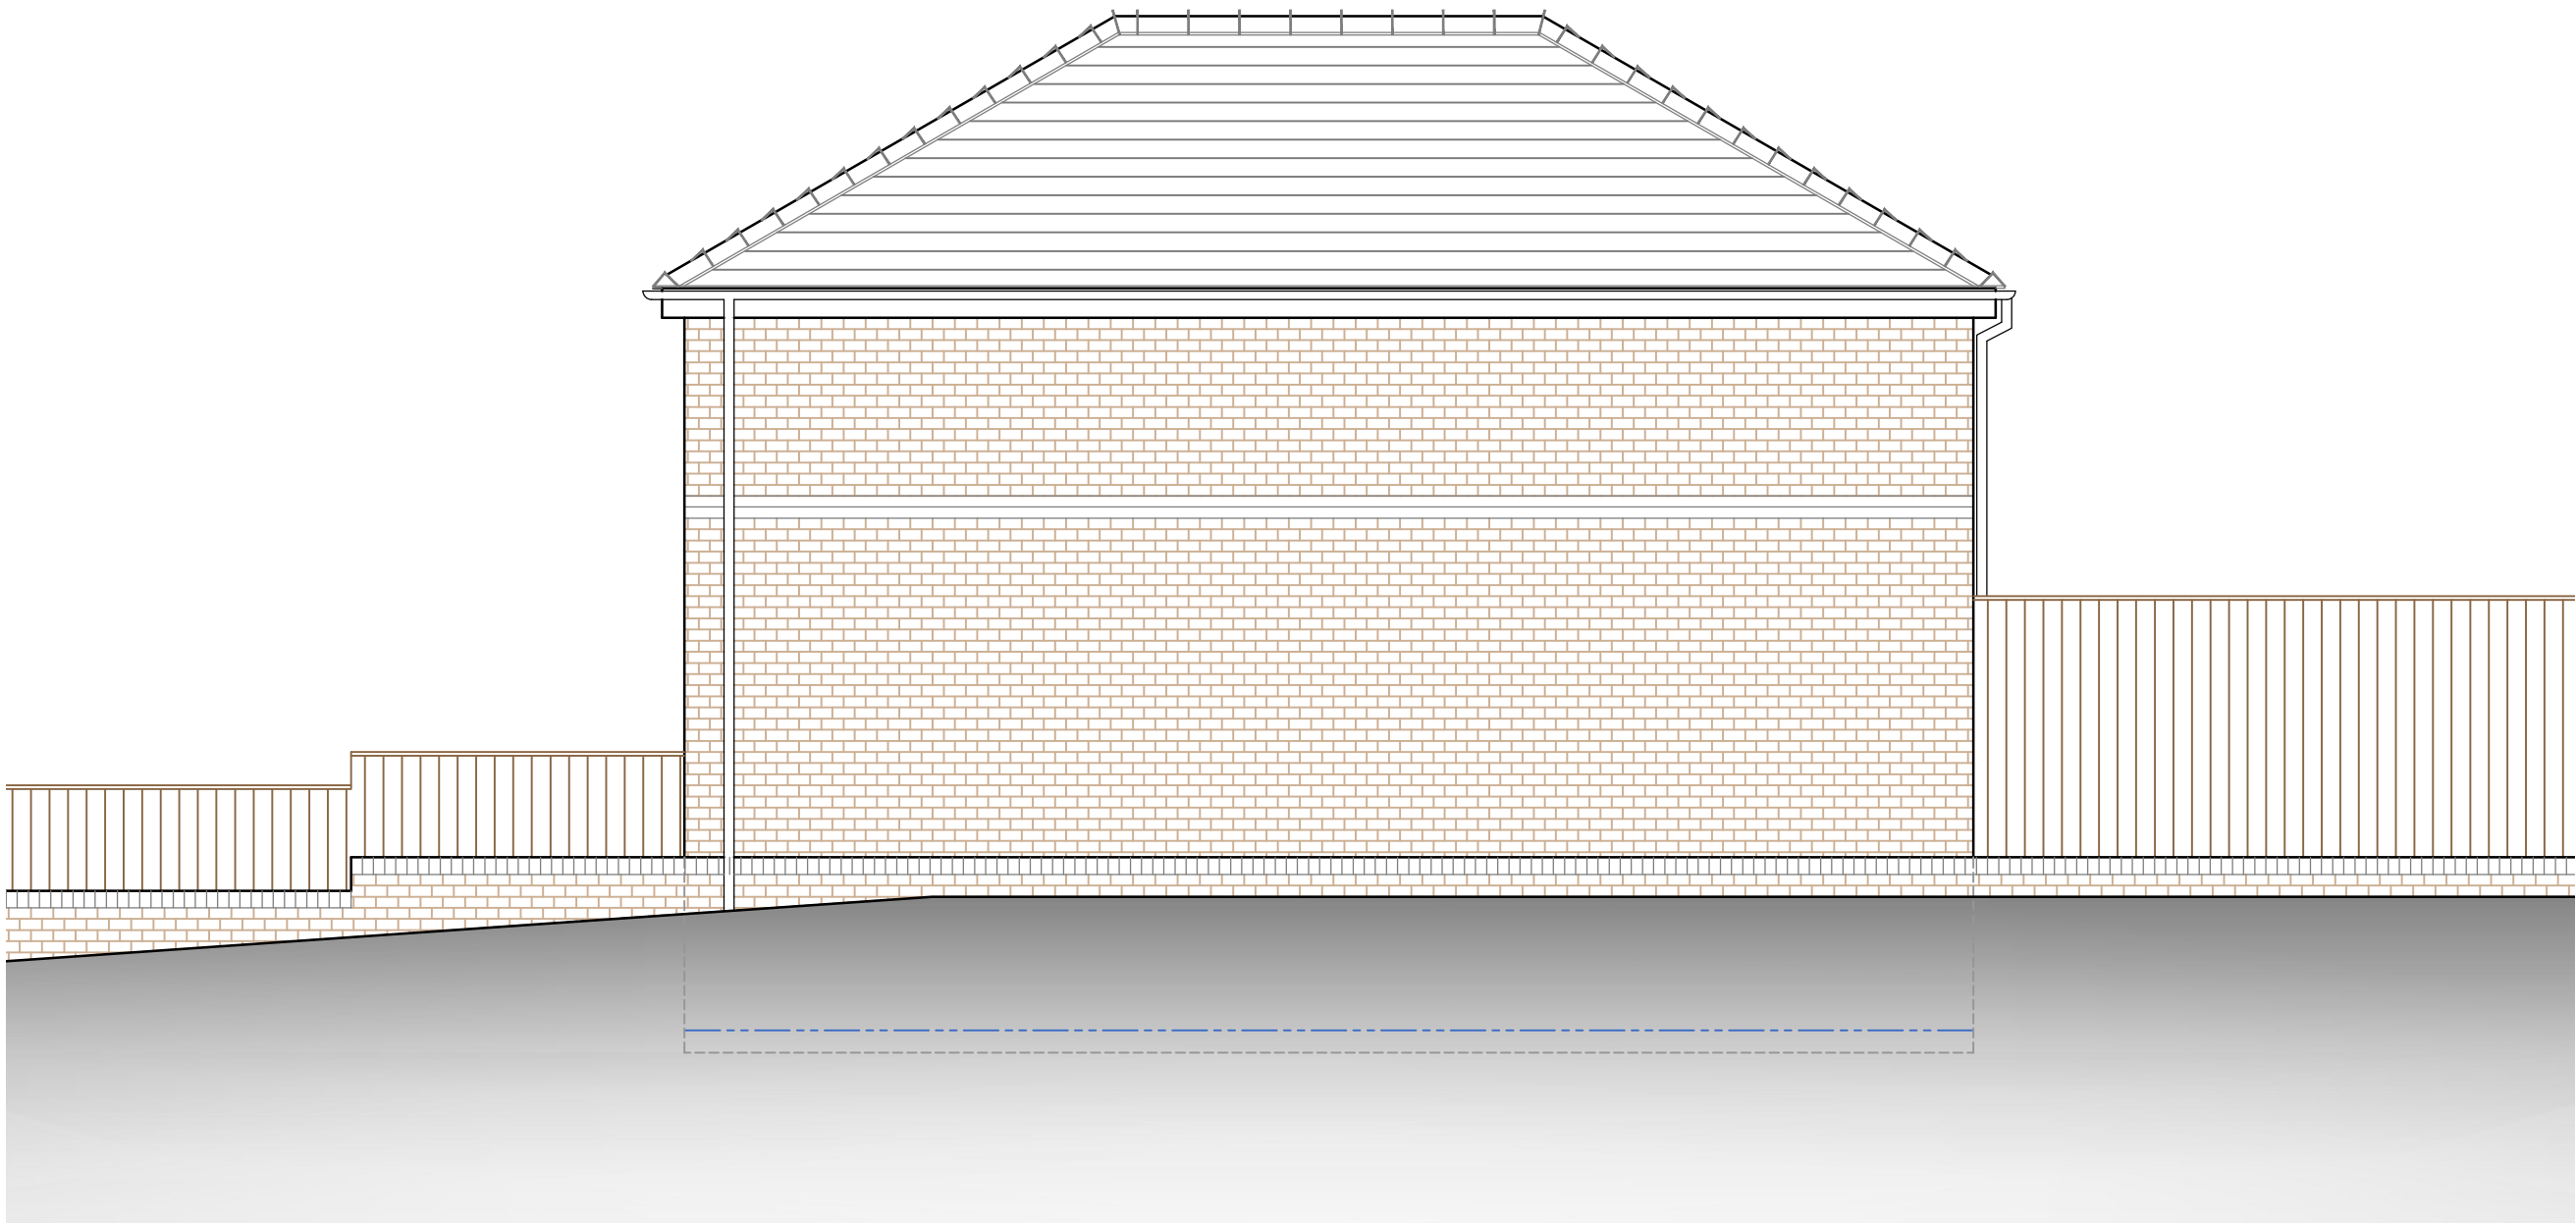

Existing Rear Elevation

Status
Submitted for L.A Planning approval

Project
Proposed Two storey 'Side' Extension to provide additional living accommodation + both Internal and External Alterations, 2 Manesty Close, Middleton, Manchester, M24 4SA

Title
Existing Rear Elevation

Client
Mr W. Mirihanage

Date	Scale	
02:24	1:50@A3	
Job no	Drawing no	Revision
24-007	PL-04	

AB Architecture Ltd
Andrew Barber - Director

31 Radcliffe Road, Winsford
Cheshire, CW7 1RE

07739 795785
www.abarch.co.uk
andy@abarch.co.uk