

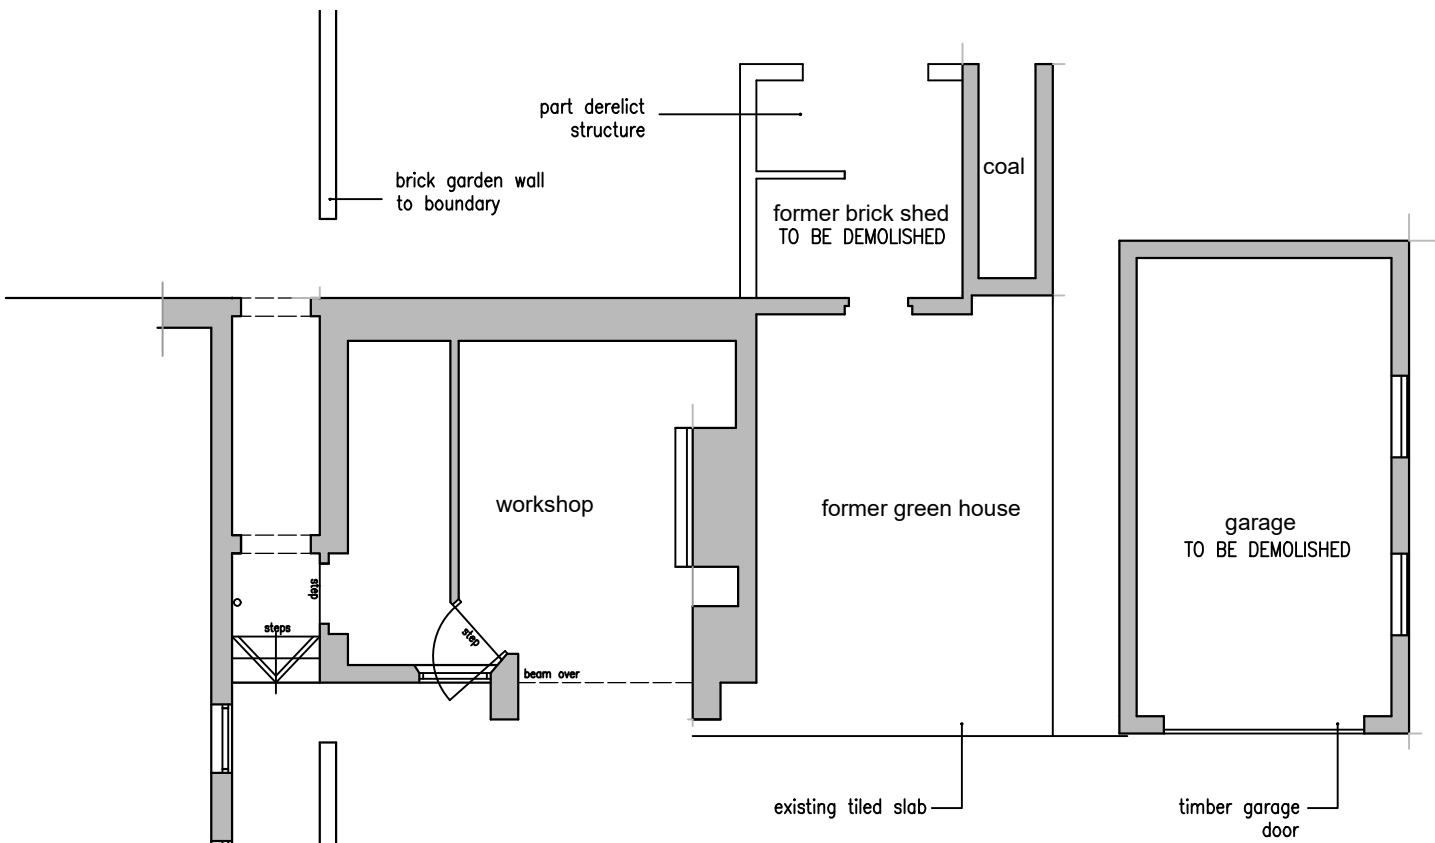
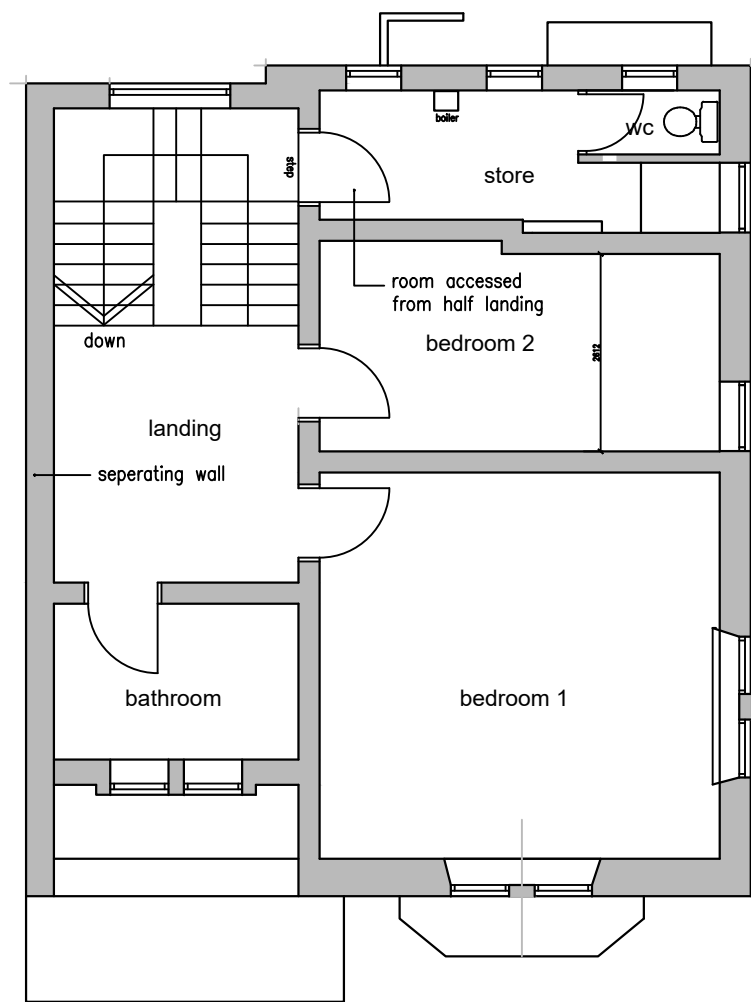


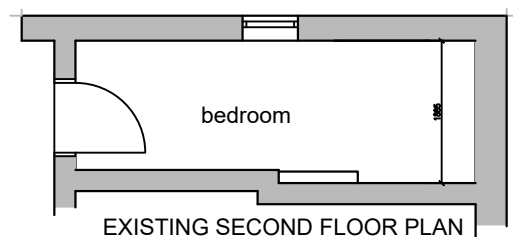

EXISTING GROUND FLOOR PLAN

 

EXISTING FIRST FLOOR PLAN

A ADDITIONAL ANNOTATION		31.05.24
revisions		
existing floor plans dean cottage rochdale		
date: july 2021	scale 1:100 @a3	
status: preliminary	dwg. d392/03 rev A	
DO NOT SCALE – IF DIMENSIONS ARE NOT GIVEN PLEASE ASK		

architectural designworks limited

designworks



studio one 17 biggin gardens heywood OL10 2WF t: 0161 332 1943 e: architects@archdesignworks.co.uk