



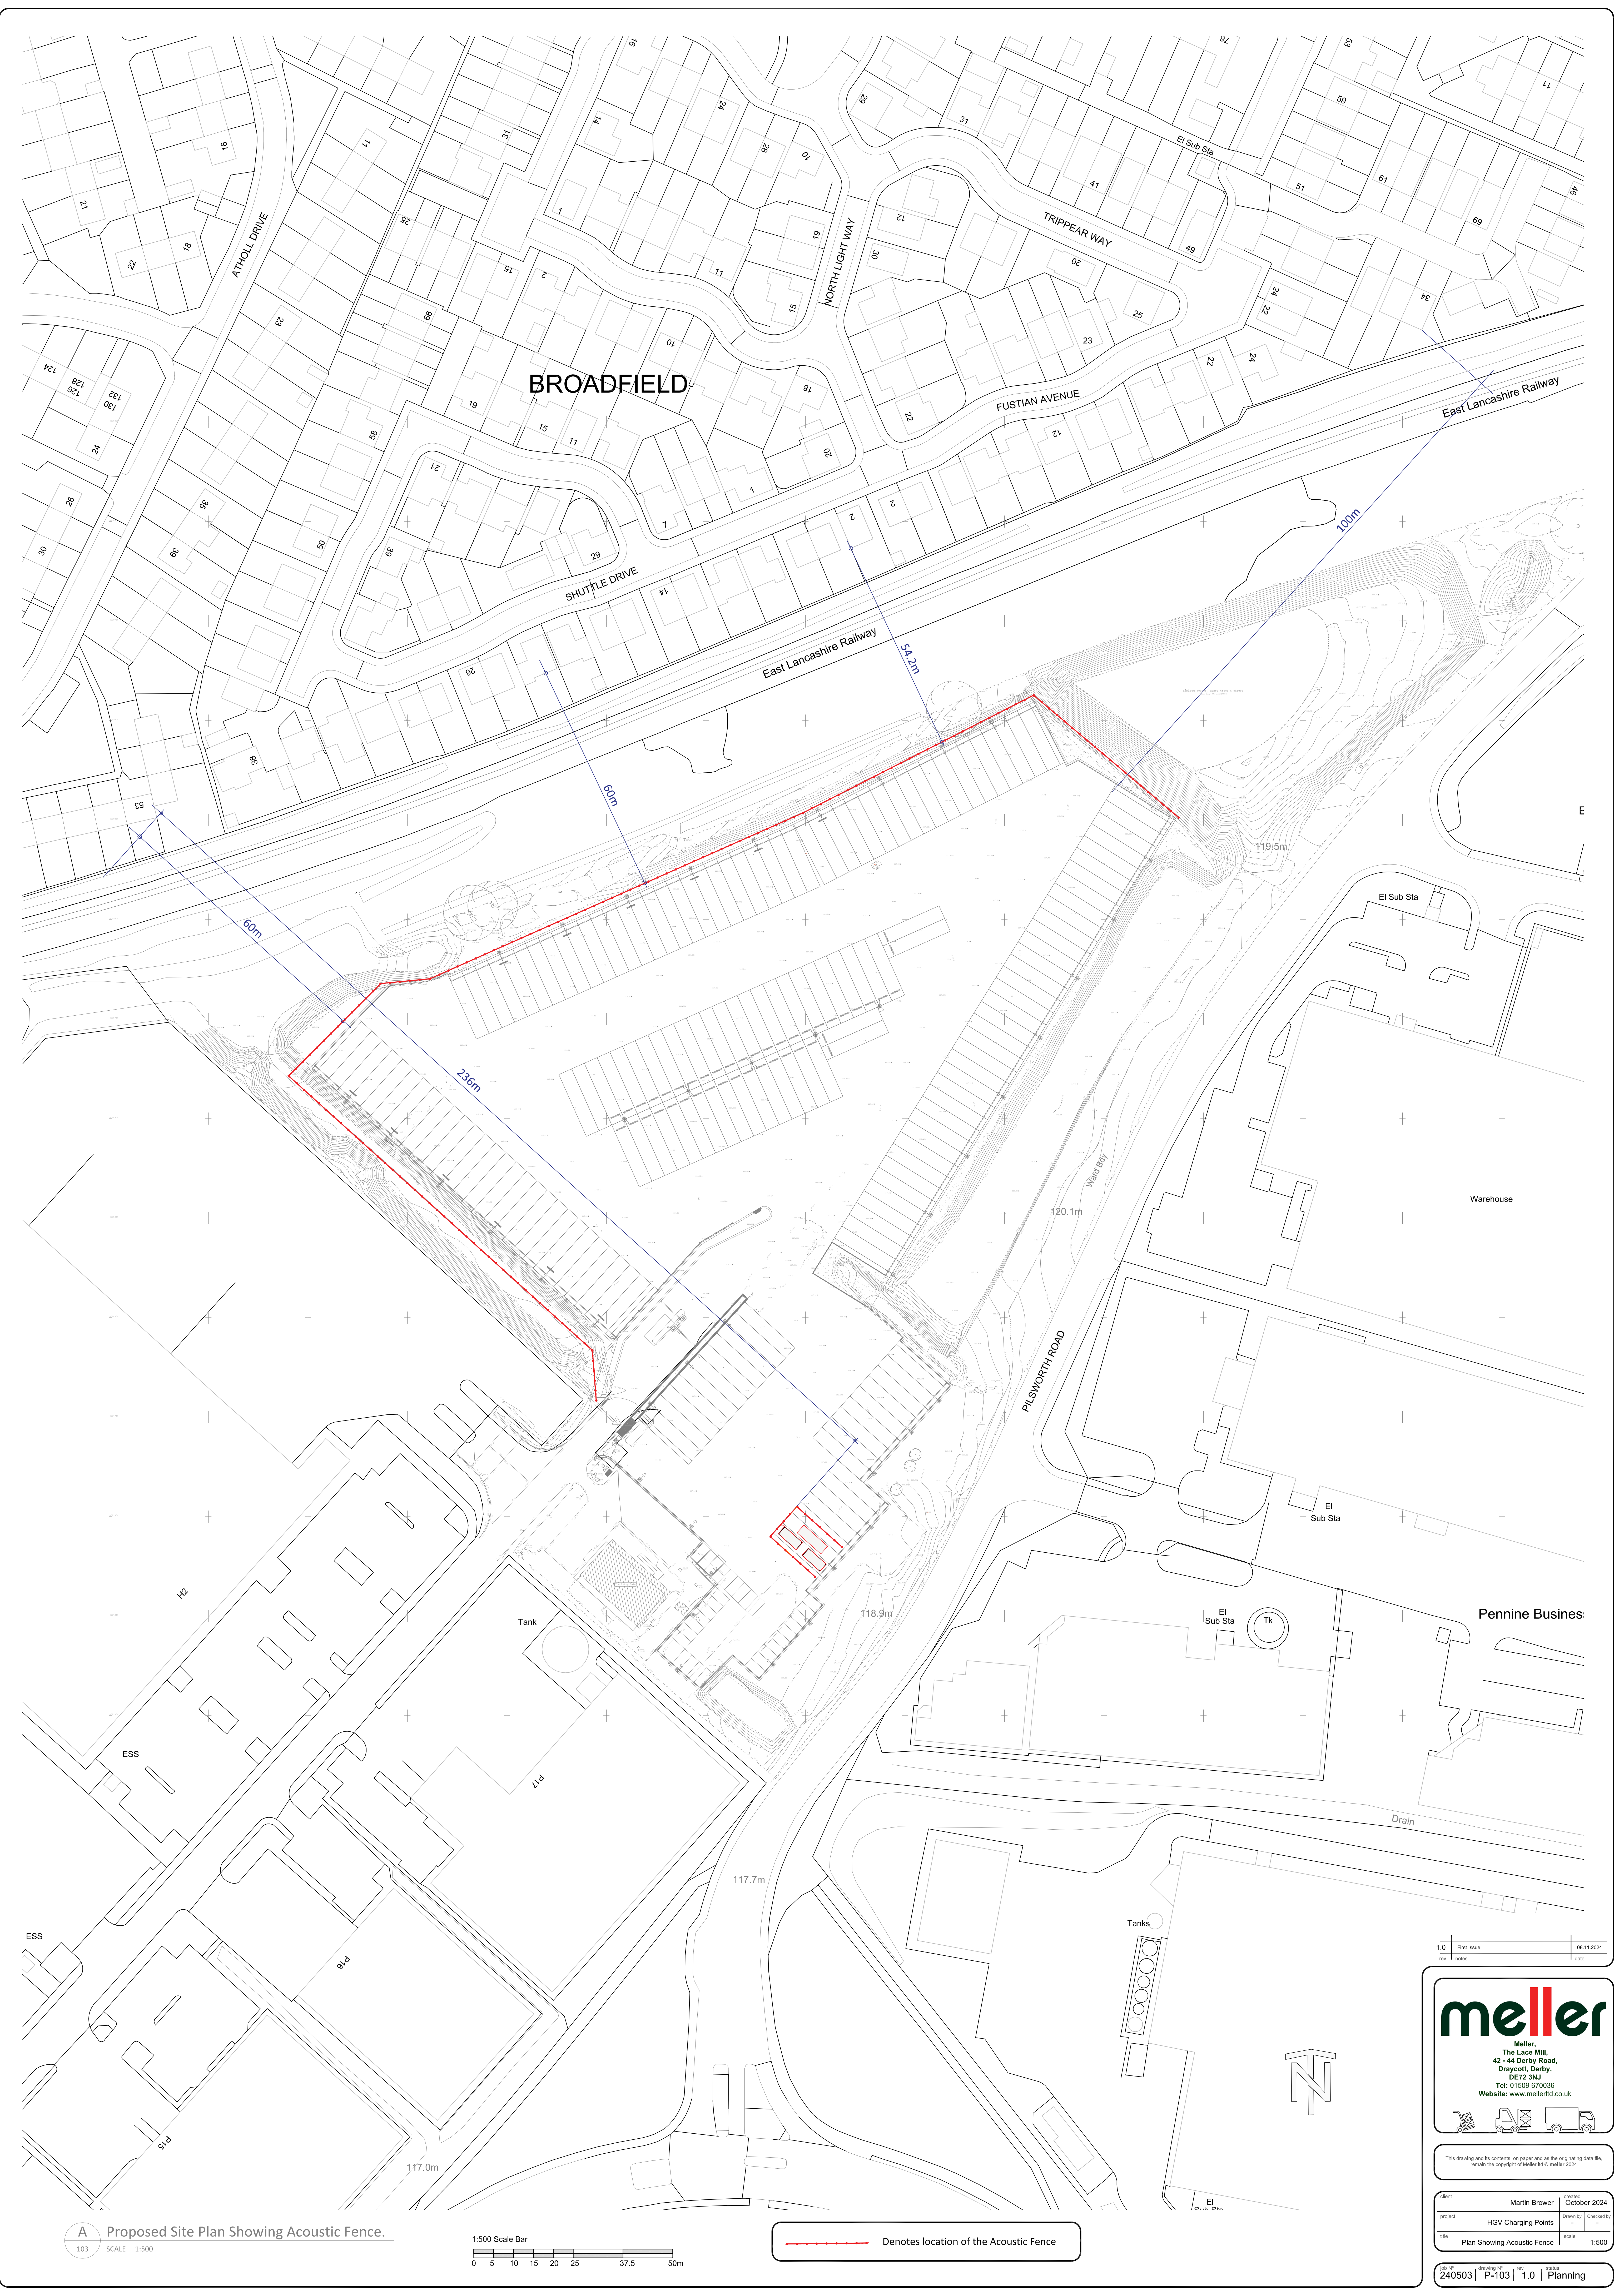

A Proposed Site Plan Showing Acoustic Fence.

SCALE 1:500

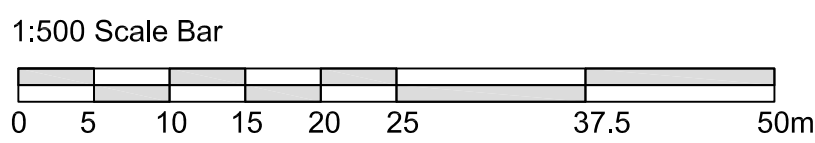

Denotes location of the Acoustic Fence

1:500 First Issue 08/11/2024

meller
Meller,
The Lace Mill,
42-44 Derby Road,
Draycott, Derby,
DE72 3NJ
Tel: 01599 670036
Website: www.mellerstd.co.uk



This drawing and its contents, on paper and as the originating data file, remain the copyright of Meller Ltd © Meller 2024

Drawn by	Martin Brower	Checked by	October 2024
Project	HGV Charging Points	Scale	1:500
Site	Plan Showing Acoustic Fence		

240503 | P-103 | 1.0 | Planning