


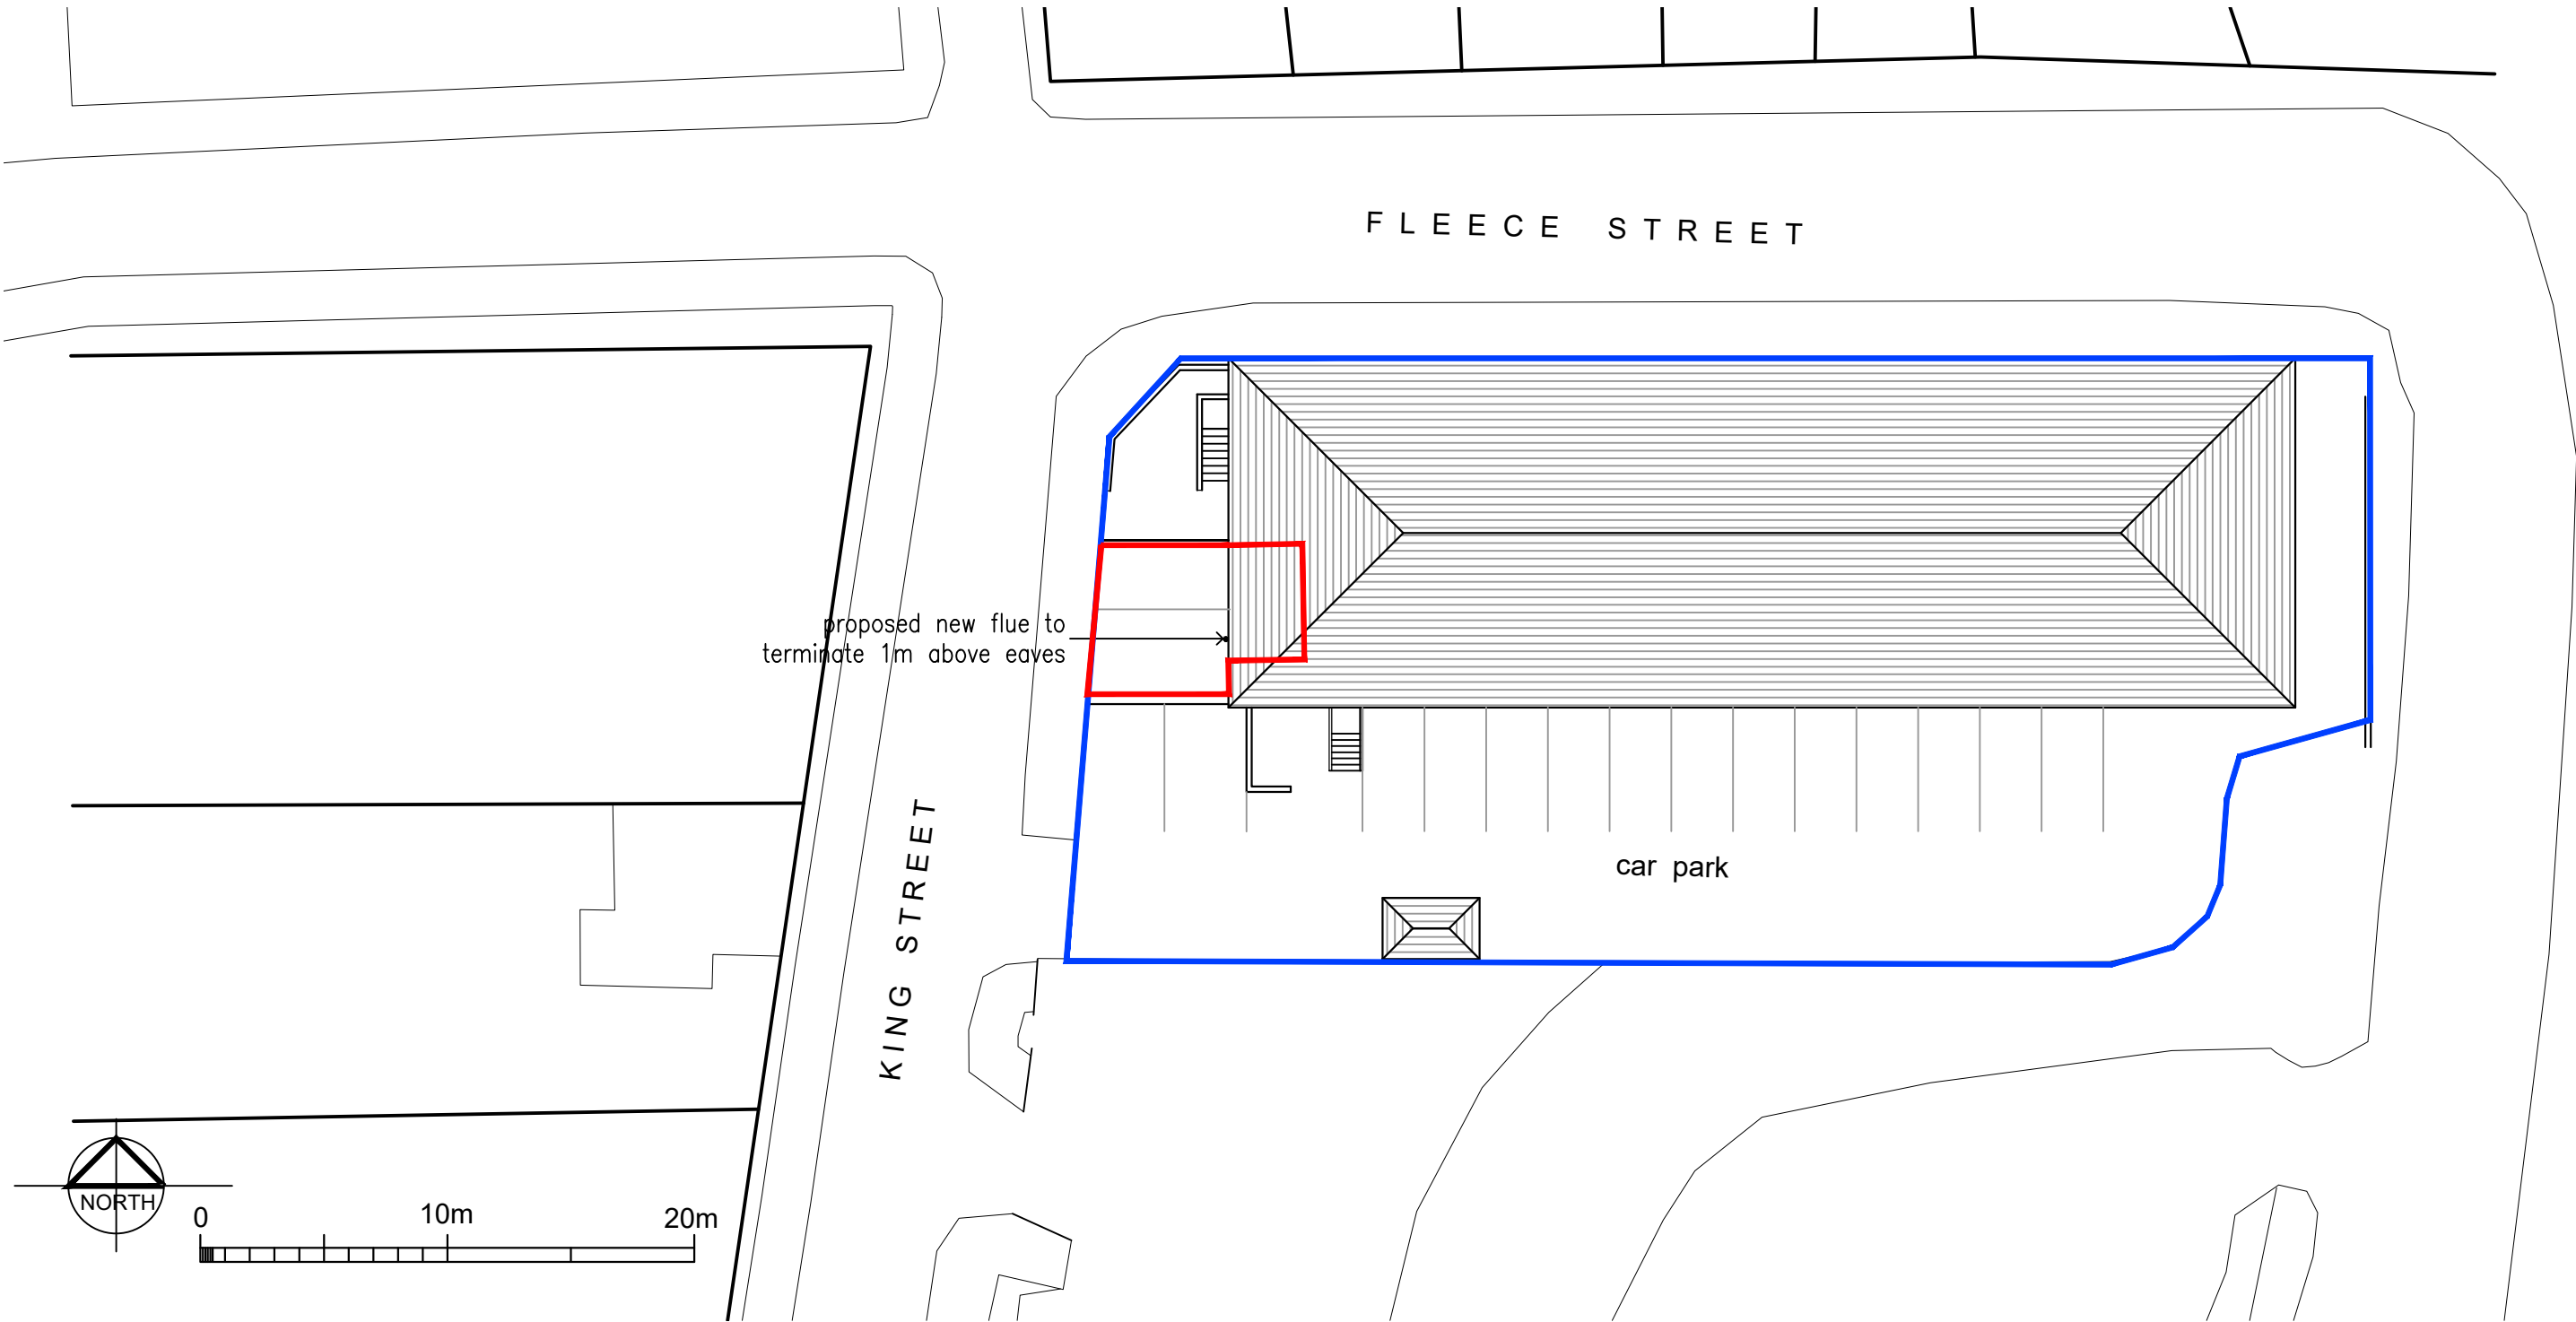

revisions

site plan
dwp rochdale
fleece street rochdale

date: october 2022 scale 1:200 @A3

status: preliminary dwg. d482/ PL02

DO NOT SCALE – IF DIMENSIONS ARE NOT GIVEN PLEASE ASK
COPYRIGHTED TO ARCHITECTURAL DESIGNWORKS LTD

architectural designworks limited

designworks

