





FRONT ELEVATION




REAR ELEVATION

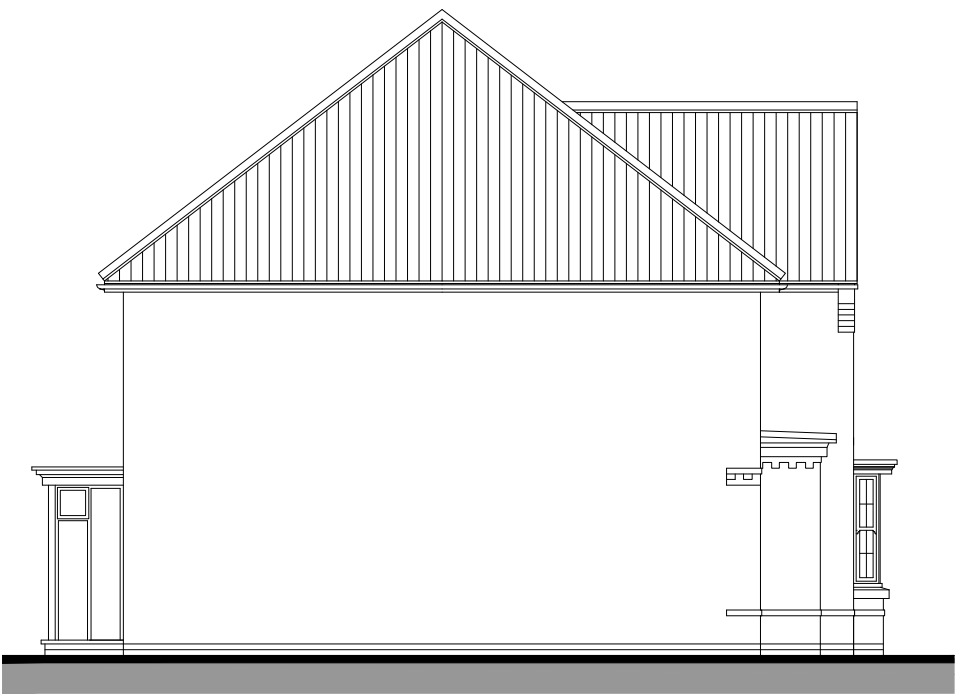


SIDE ELEVATION

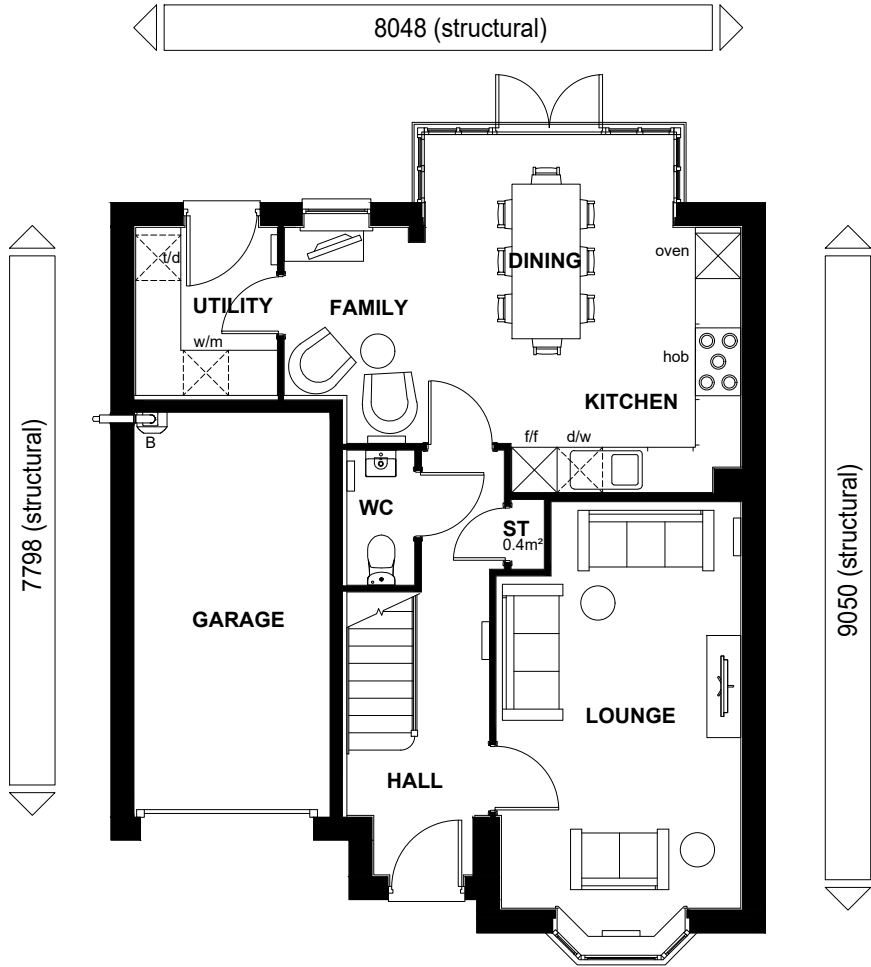

GROUND FLOOR PLAN

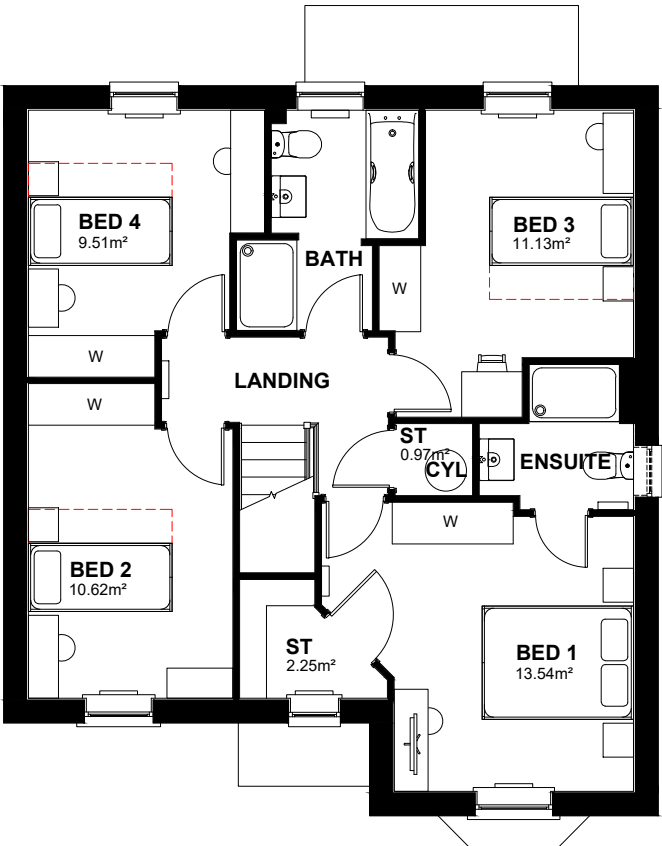

FIRST FLOOR PLAN

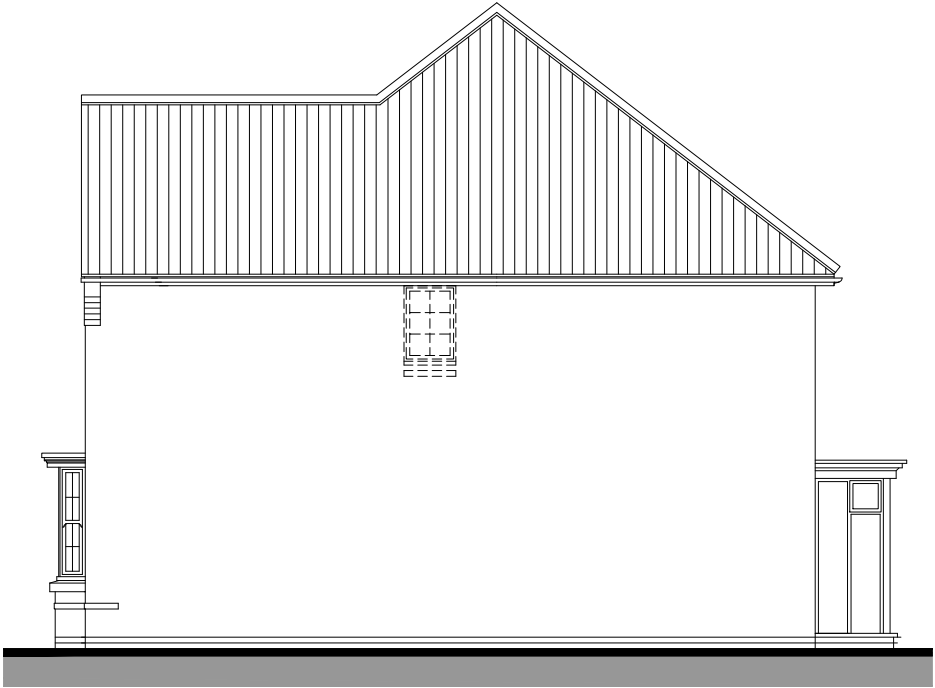

SIDE ELEVATION


NDSS AREA REQUIREMENTS

BEDS / PEOPLE	REQ'D FLOOR AREA (FINISHED)	FLOOR AREA ACHIEVED (FINISHED)	REQ'D STORAGE AREA (FINISHED)	STORAGE AREA ACHIEVED (FINISHED)
4B / 5P	97m ²	122.65m ²	3.0m ²	3.63m ²

CAT 1 +
NDSS

PROTOTYPE 100 CAVITY

TOTAL FLOOR AREA : 1338 Sq ft / 124.33m2

 

DAVID WILSON HOMES

WHERE QUALITY LIVES

Planning

* Denotes double bed/single could be placed within the room, but this will not comply with NDSS requirements.

Sales Name: THORNHILL (MILLFORD)

House Type Code: N411 X-H7

Spec:A2

Drawn: GDT

Date: JAN 23

Drawing No: 01

Checked: GDT

Scale: 1: 100