



NORTH EAST ELEVATION



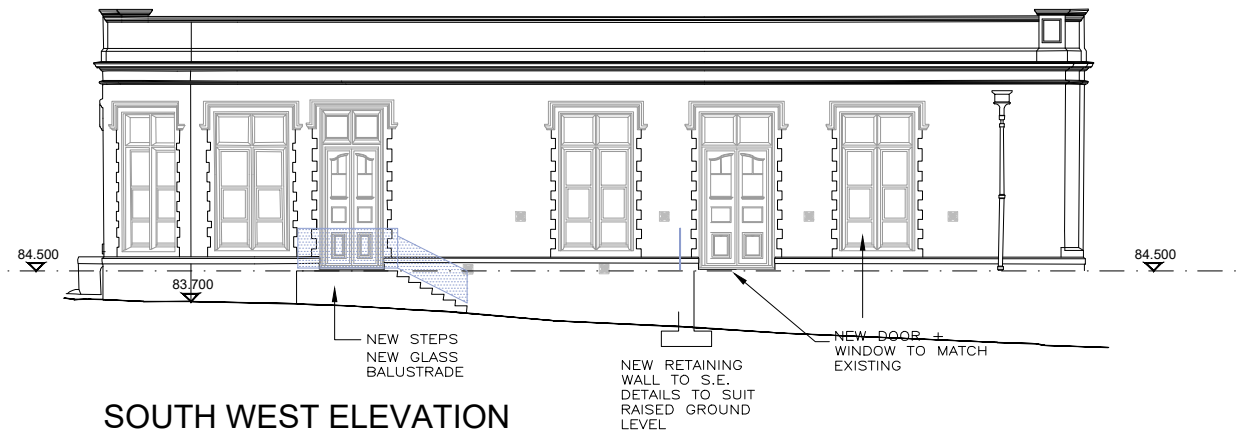


SOUTH WEST ELEVATION

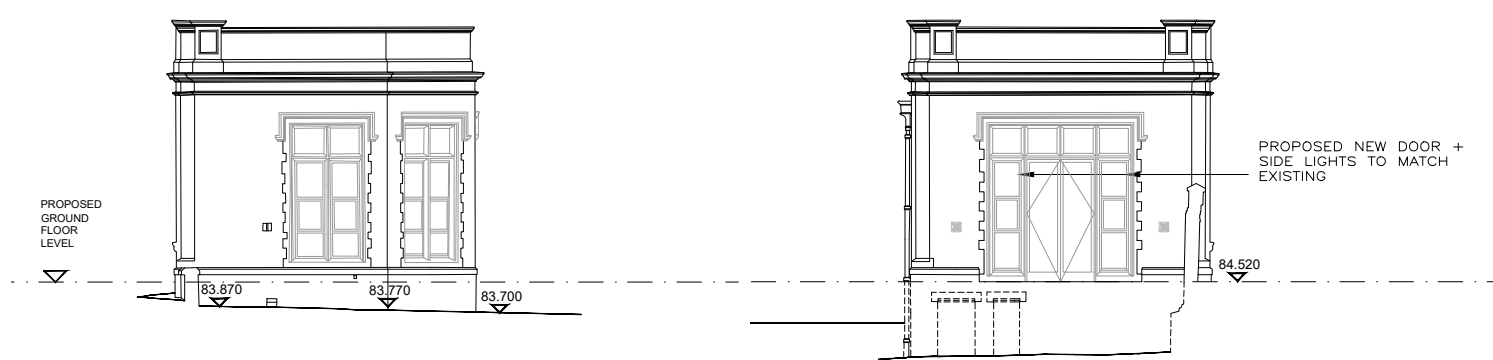

NORTH WEST ELEVATION

SOUTH EAST ELEVATION

 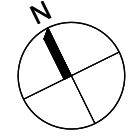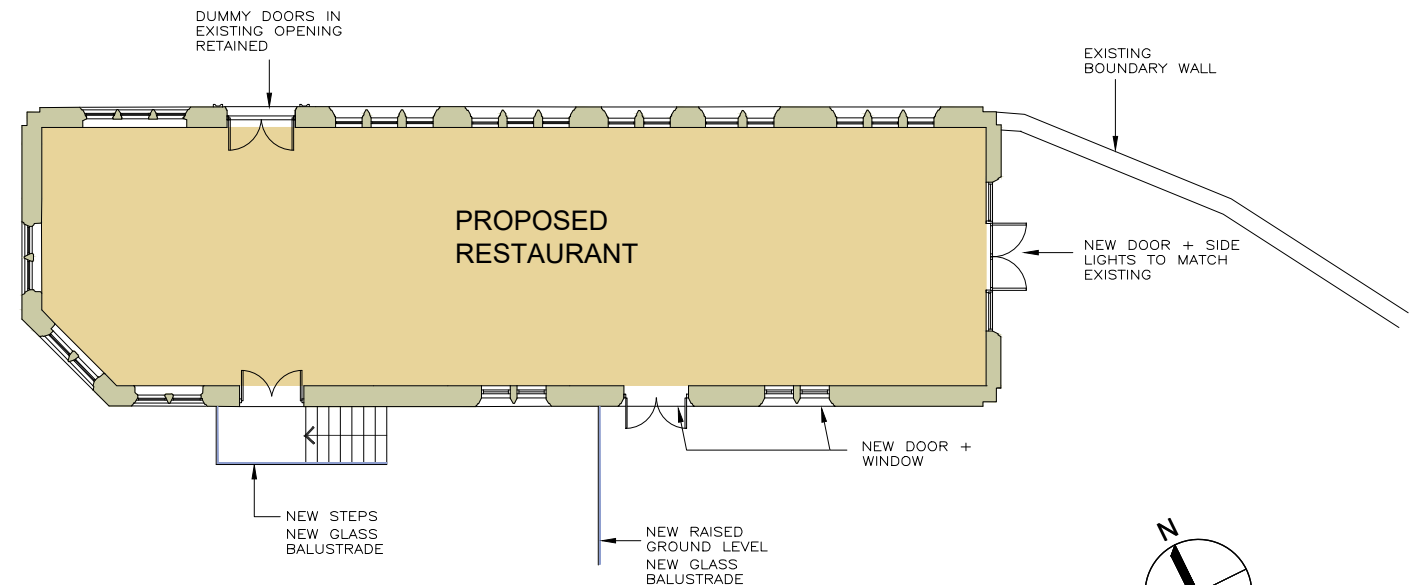

			DRAWING ISSUE STATUS		Notes : ■ Dimensions are to be checked on site before fabrication and construction ■ Any discrepancies are to be immediately notified to the architects ■ Structural measurements are to be taken from the structural engineers drawings ■ Do not scale ■ Copyright reserved by GMA	GMA ARCHITECTURE Architects and Designers UK House 82 Heath Road Twickenham TW1 4BA Telephone 020 8891 5959 Fax 020 8607 9933 Email enquiries@gmaarchitecture.co.uk www.gmaarchitecture.co.uk	Client		Drawing							
			PLANNING				KAM LEI FONG LTD		Demolition Plan and Elevations							
							Project		Scale		Date		Drawn by		Checked	
							WARWICK MILL - THE LODGE MIDDLETON MANCHESTER		1:100@A1		June 23		MD		IL	
									Type		Client				Revision	
									277/01		LO-DM 102					
REV	DESCRIPTION	DATE	REV	DESCRIPTION	DATE	REV	DESCRIPTION	DATE								