


413116m

901

131

1

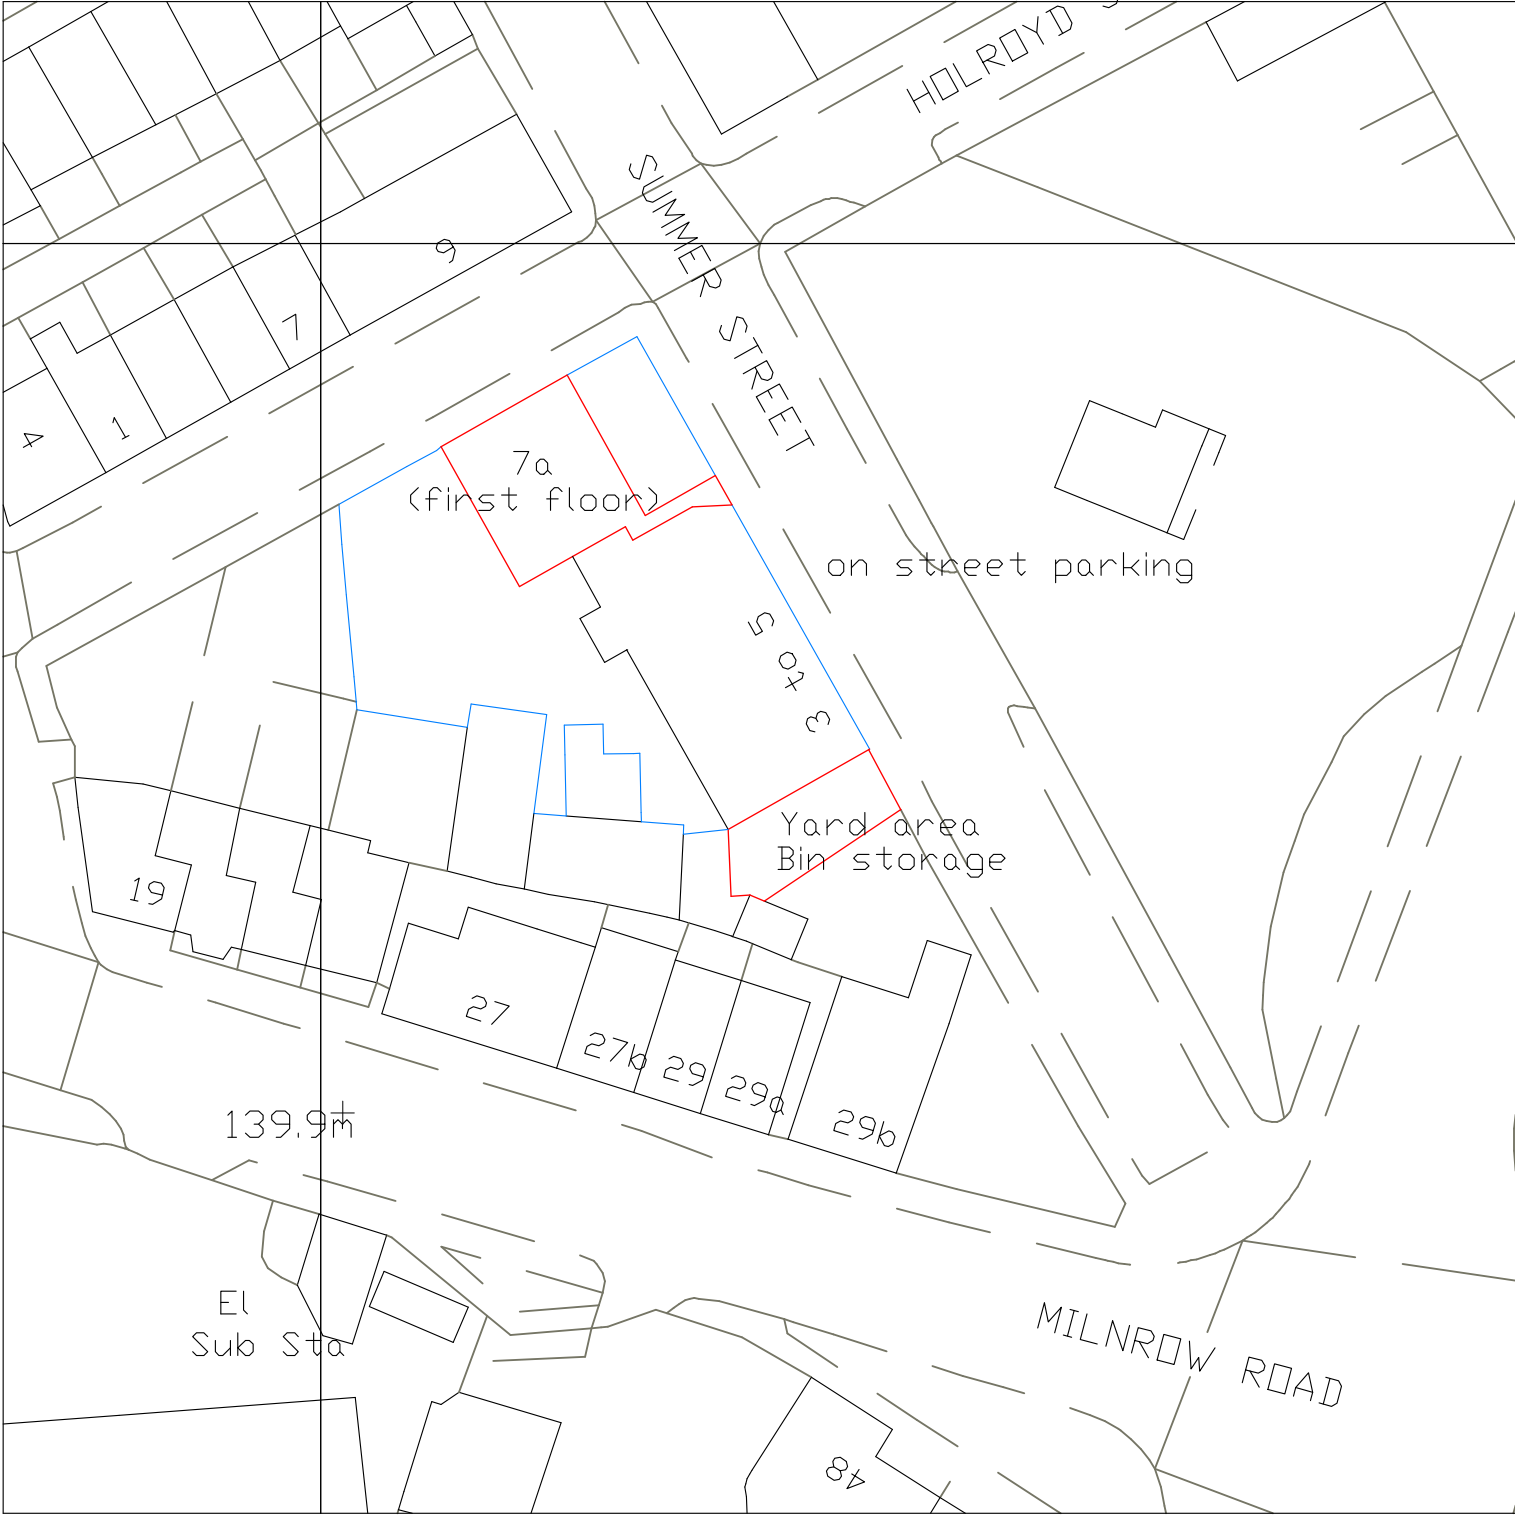

413016m

901

Dwg No.1558.12
Existing site plan
Scale 1:500

390079m

390179m

