


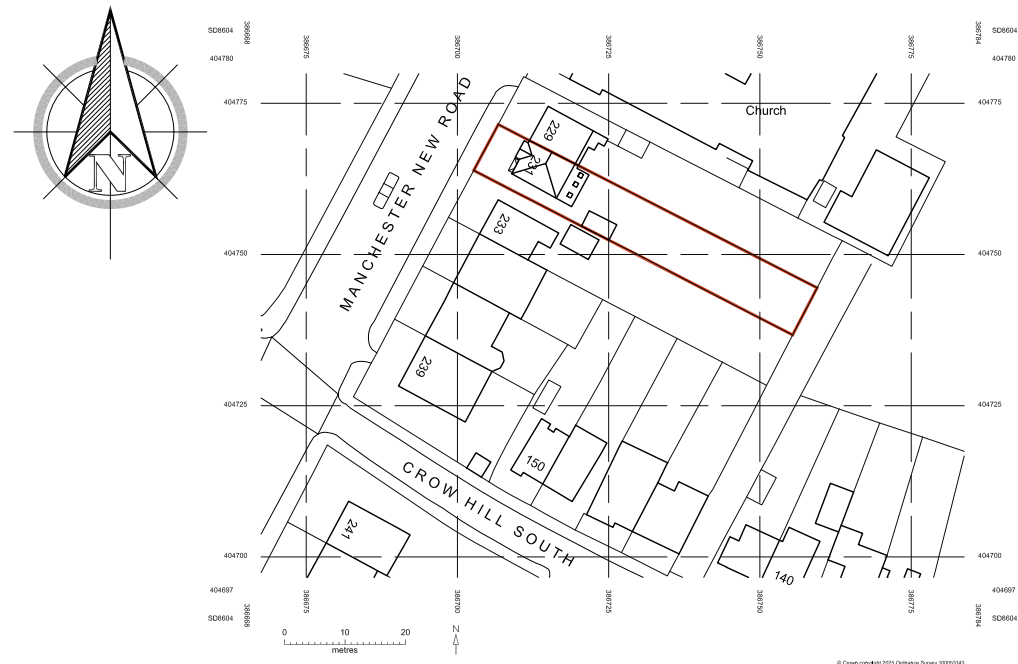

LOCATION PLAN scale 1:1250


Denotes: Curtilage of Existing dwelling




EXISTING SIDE ELEVATION scale 1:100



EXISTING REAR ELEVATION scale 1:100

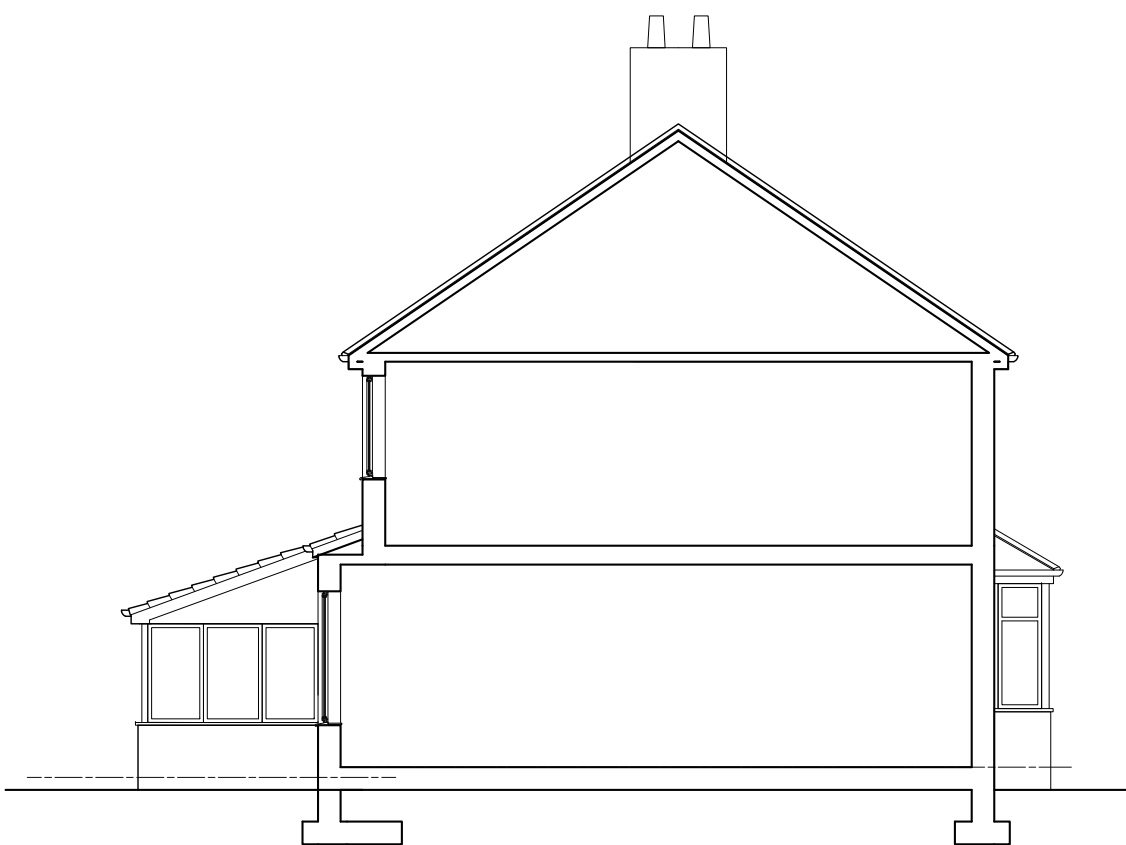

EXISTING SIDE ELEVATION scale 1:100

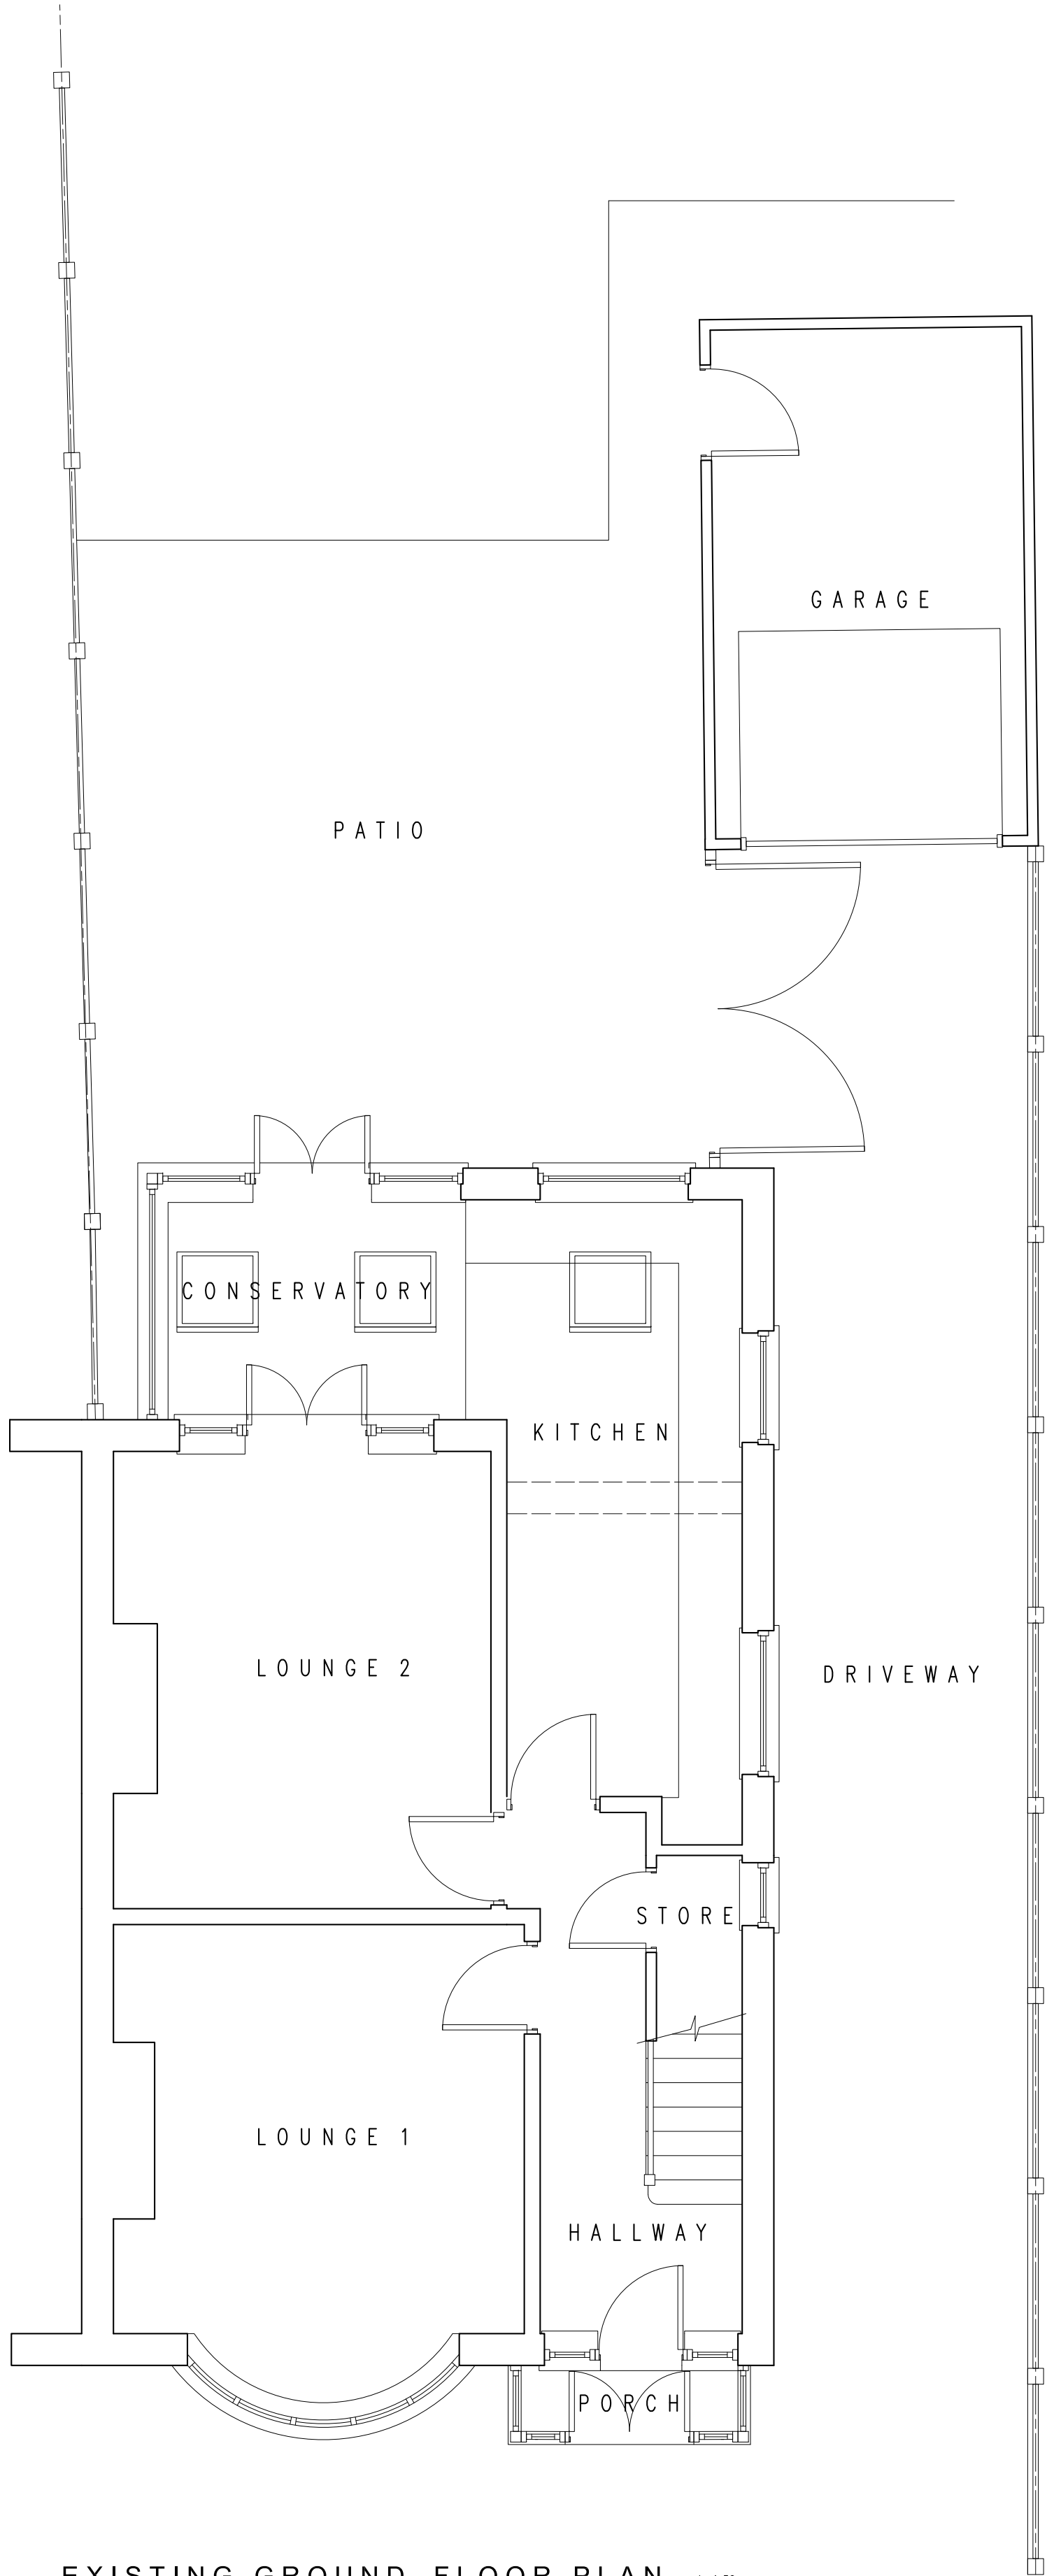

EXISTING GROUND FLOOR PLAN scale 1:50



SITE PLAN AS EXISTING
SHOWING ROOF DESIGN scale 1:200

MANCHESTER NEW ROAD