

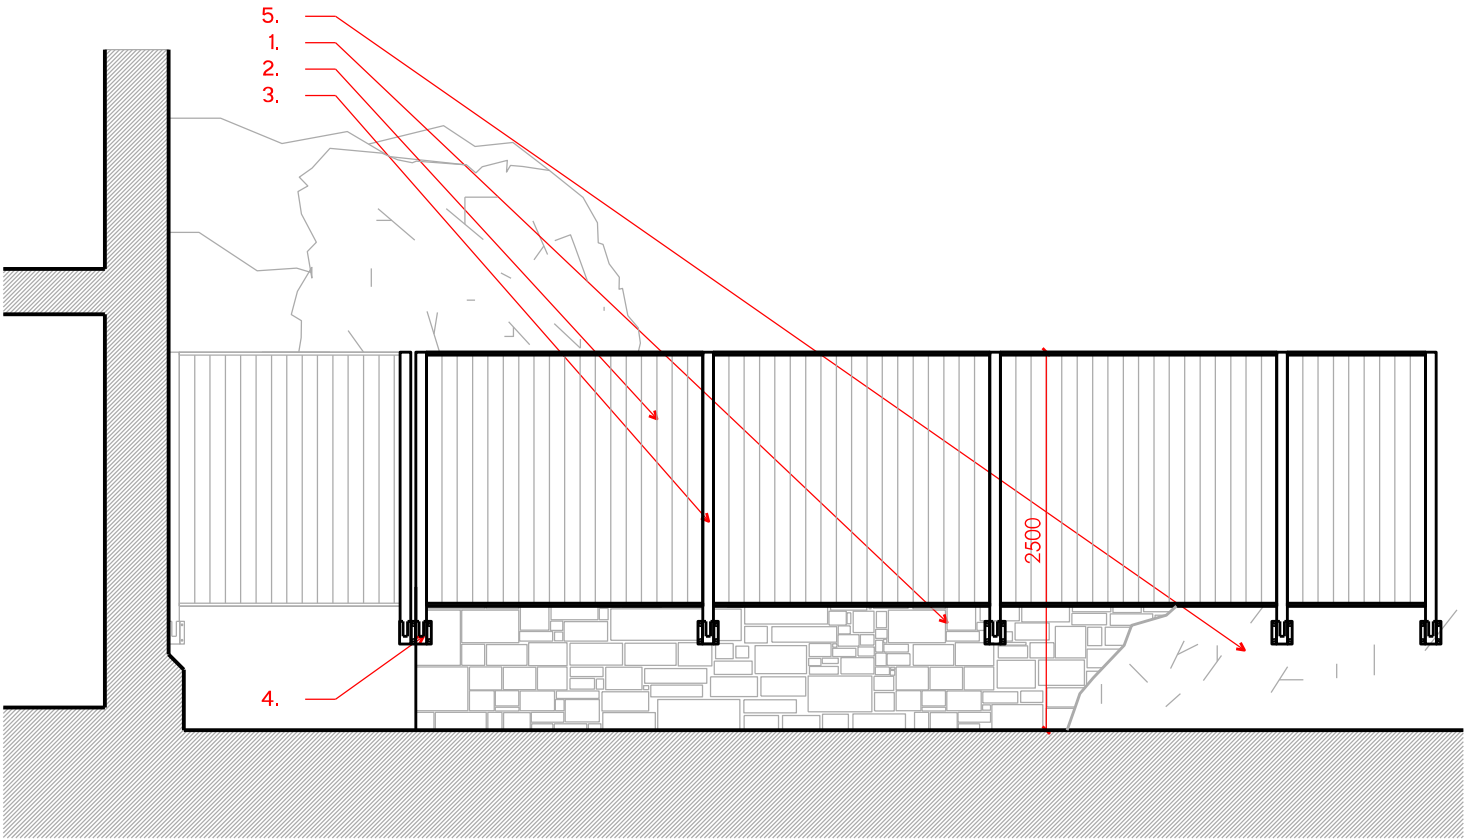



Elevation A

 

Ground Floor Plan

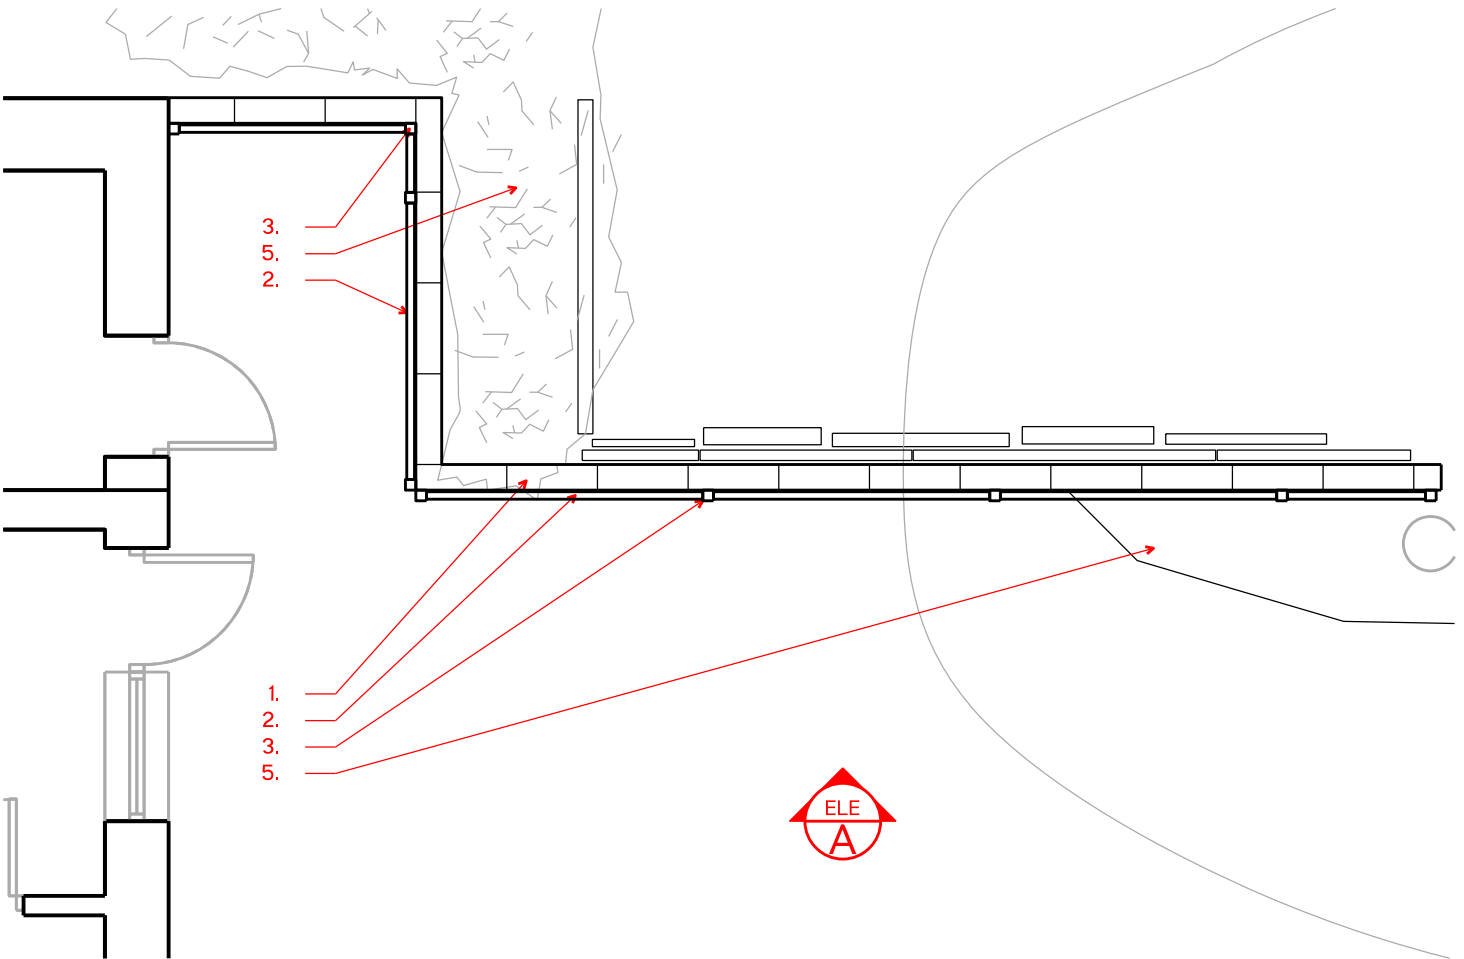

Site Plan

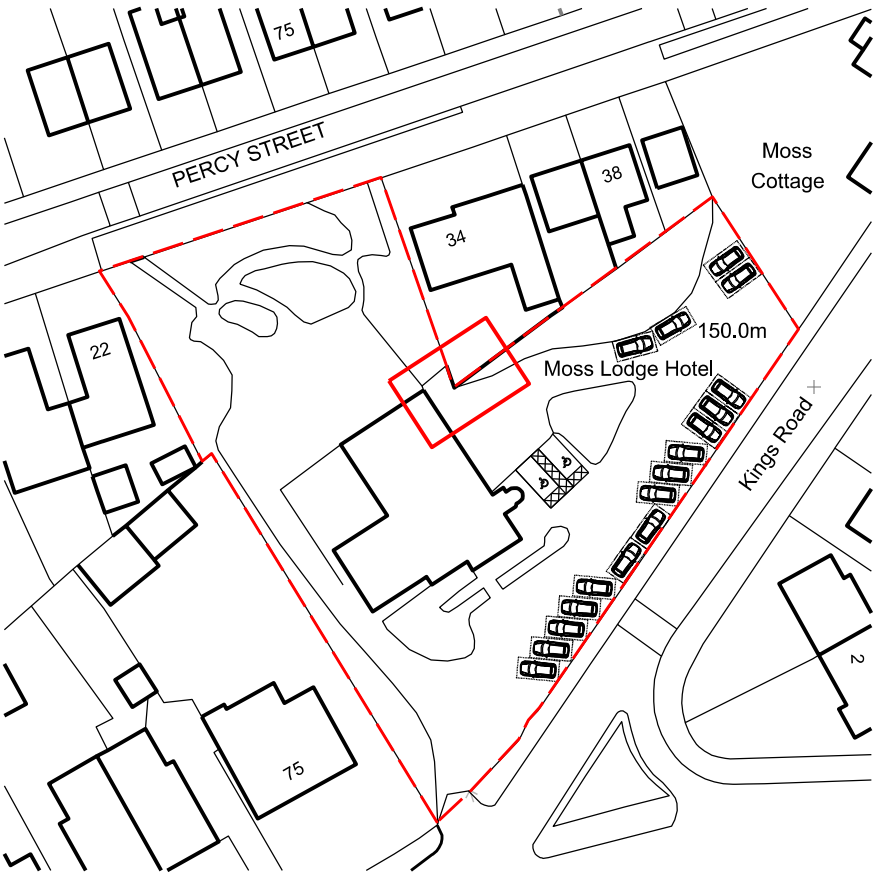

+ NORTHERN

NORTHERN ARCHITECTS

11 Grosvenor Road
Altrincham
WA14 1LA

pg@northernarchitects.co.uk
+447799196215

www.northernarchitects.co.uk

Project
Moss Lodge, Kings Road
Rochdale

Project No.
NA-2306


Revisions

Rev	Description	By	Date

Notes:

- Existing stone retaining wall
- Treated timber feather edged fence panel
- Timber fence post
- Steel wall fixed fence post support
- Existing planting

North

 

Drawing Title
Boundry Treatment 1
as Proposed

Scale Date Status
1:50 @ A3 Oct 23 Condition

NA (90) 011

This drawing is the exclusive copyright of Northern Architects Limited and remains under the ownership of the company. Reproduction, sharing, or copying of this drawing without prior written consent is prohibited.
Adhere to all dimensions as indicated. It is essential to verify all dimensions on-site before proceeding with construction or manufacturing.
Do not scale off of this drawing.