




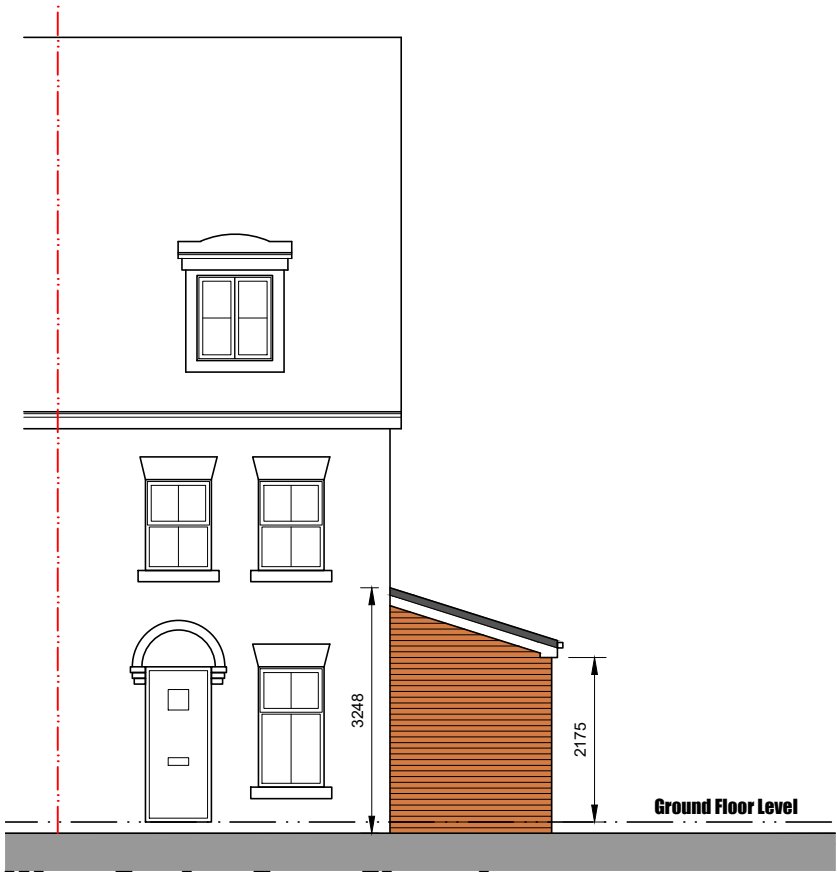

West Facing Front Elevation

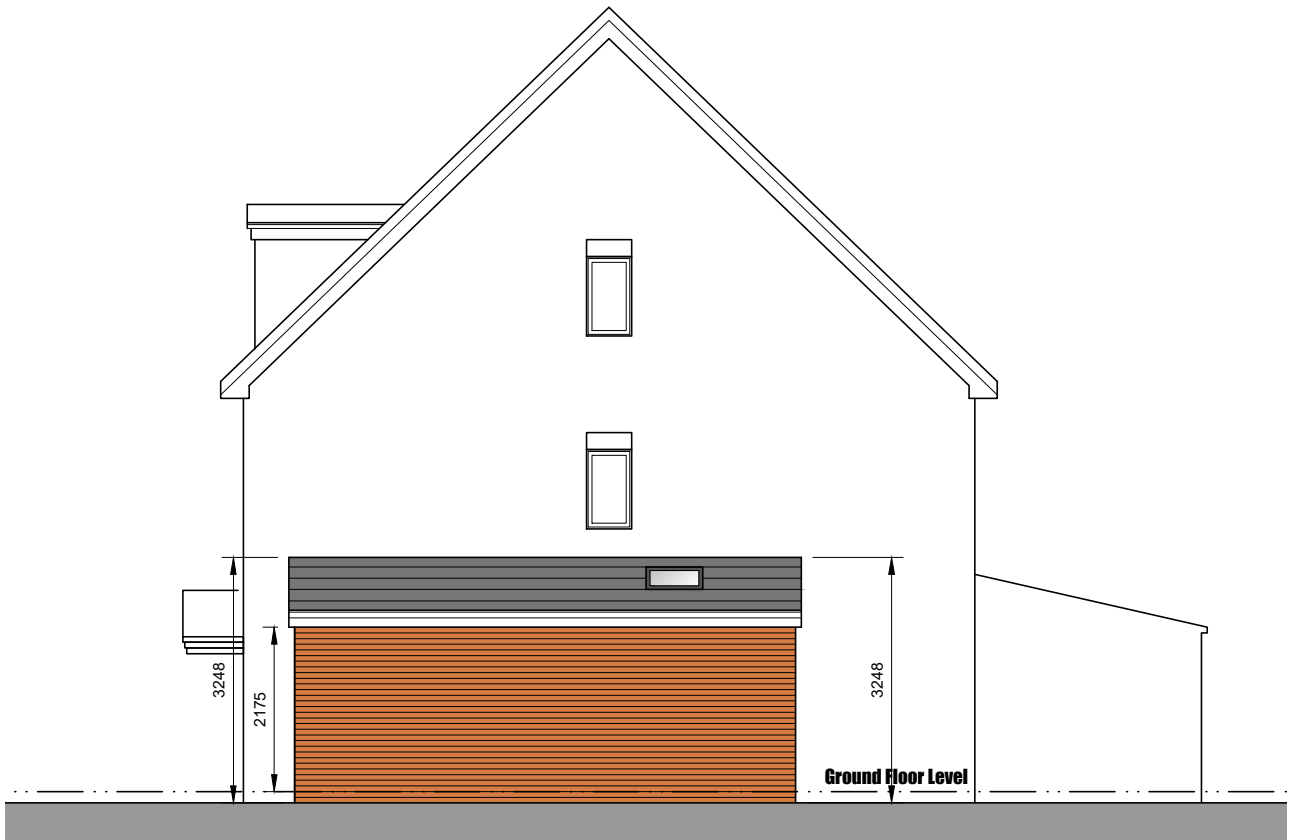

South Facing Side Elevation

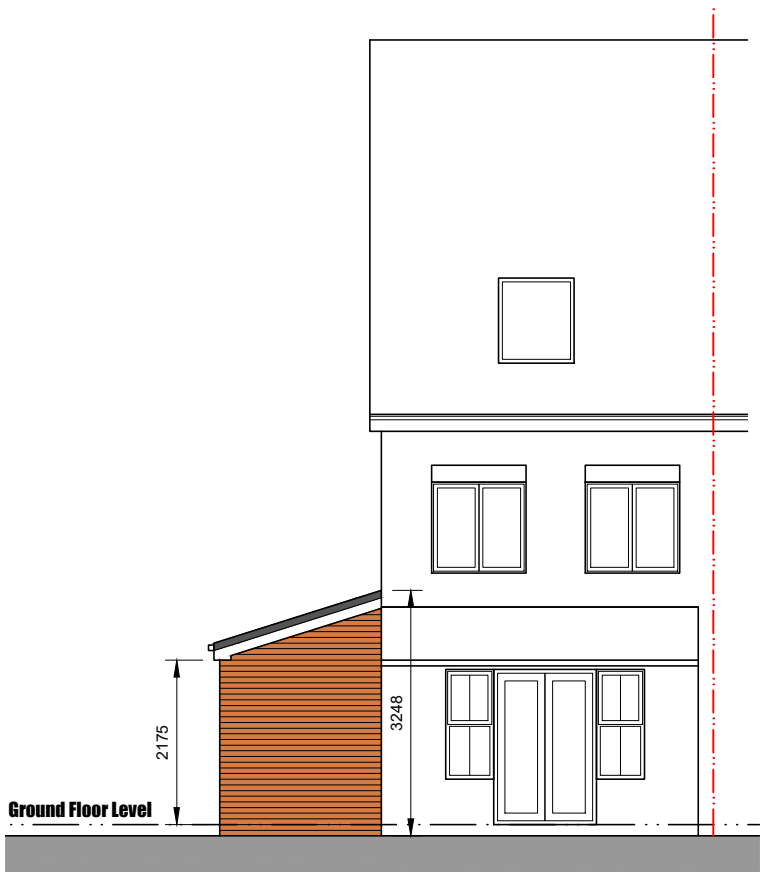

East Facing Rear Elevation

Conway Architectural Design shall have no responsibility for any use made of this document other than for that which it was prepared and issued. This drawing should not be scaled. Work to figured dimensions only.
All dimensions and levels to be checked on site. No building work is to be started until all relevant approvals are in place.
Any discrepancies should be reported to Conway Architectural Design.
This drawing should not be reproduced without written permission from Conway Architectural Design.
Standard Building Regs Notes are to be provided by Conway Architectural Design prior to a building regs application being submitted.

New Elevational Finishes

Brickwork	Red to match existing
Window Cill	Stone to match existing
Roof Tiles	Grey to match existing
Windows	White Upvc
Rainwater Goods	White Upvc
Soffits & Fascias	White Upvc

**Conway
Architectural
Design**

6 Conway Close
Alkrington
Middleton
Manchester, M24 1EW
E: conway-design@outlook.com

JOB TITLE : Single Storey Side Extension
ADDRESS : 8 Leighton Avenue, Alkrington
DRAWING TITLE : Proposed Elevations
SCALE : 1:100 @ A3
DRAWN : xxx DATE : 03.08.23