



1 Existing Site Section AA

1 : 200

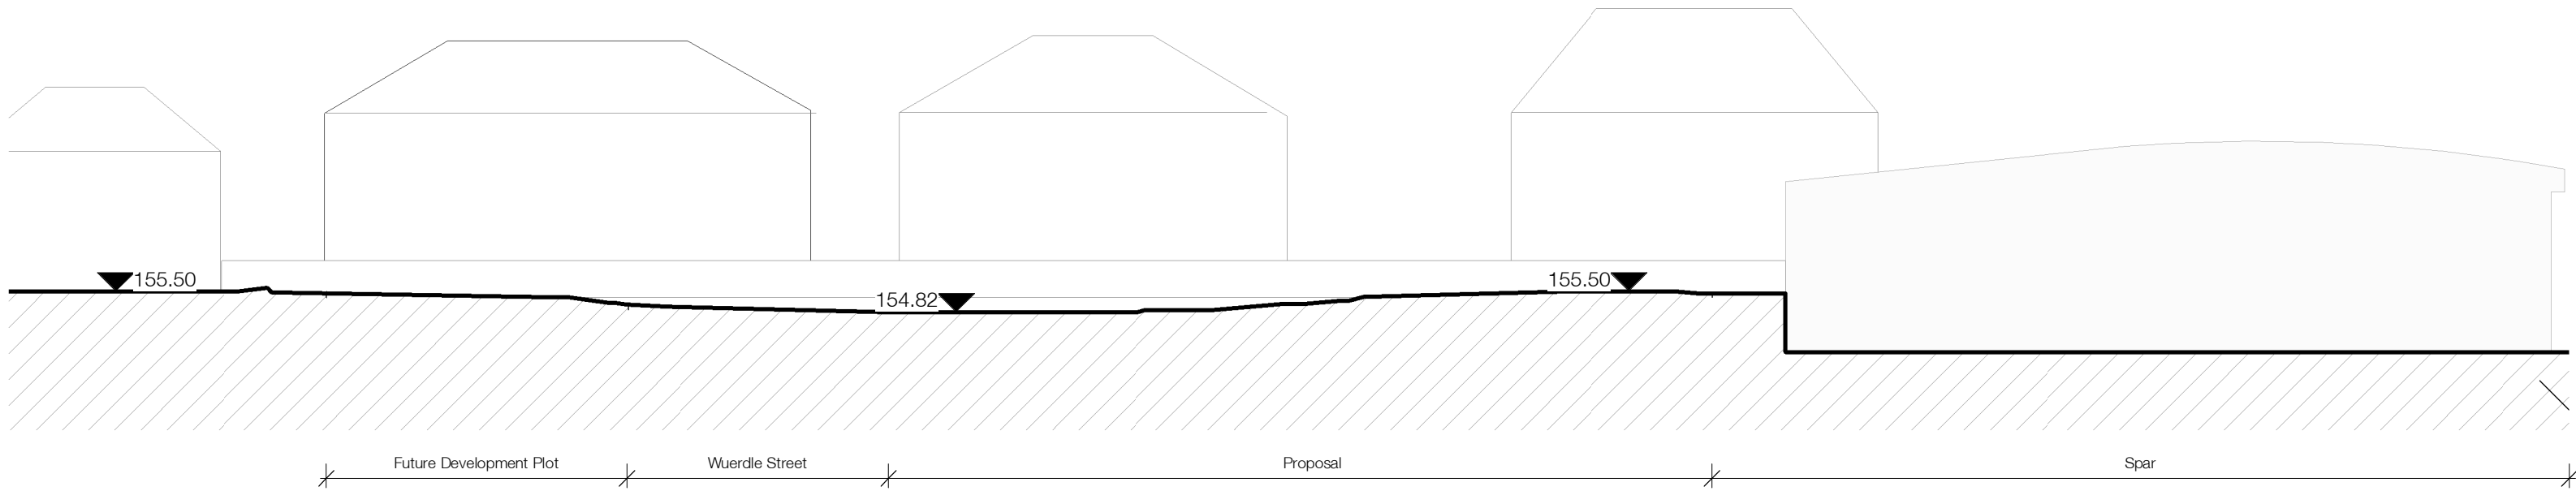


2 Existing Site Section BB

1 : 200

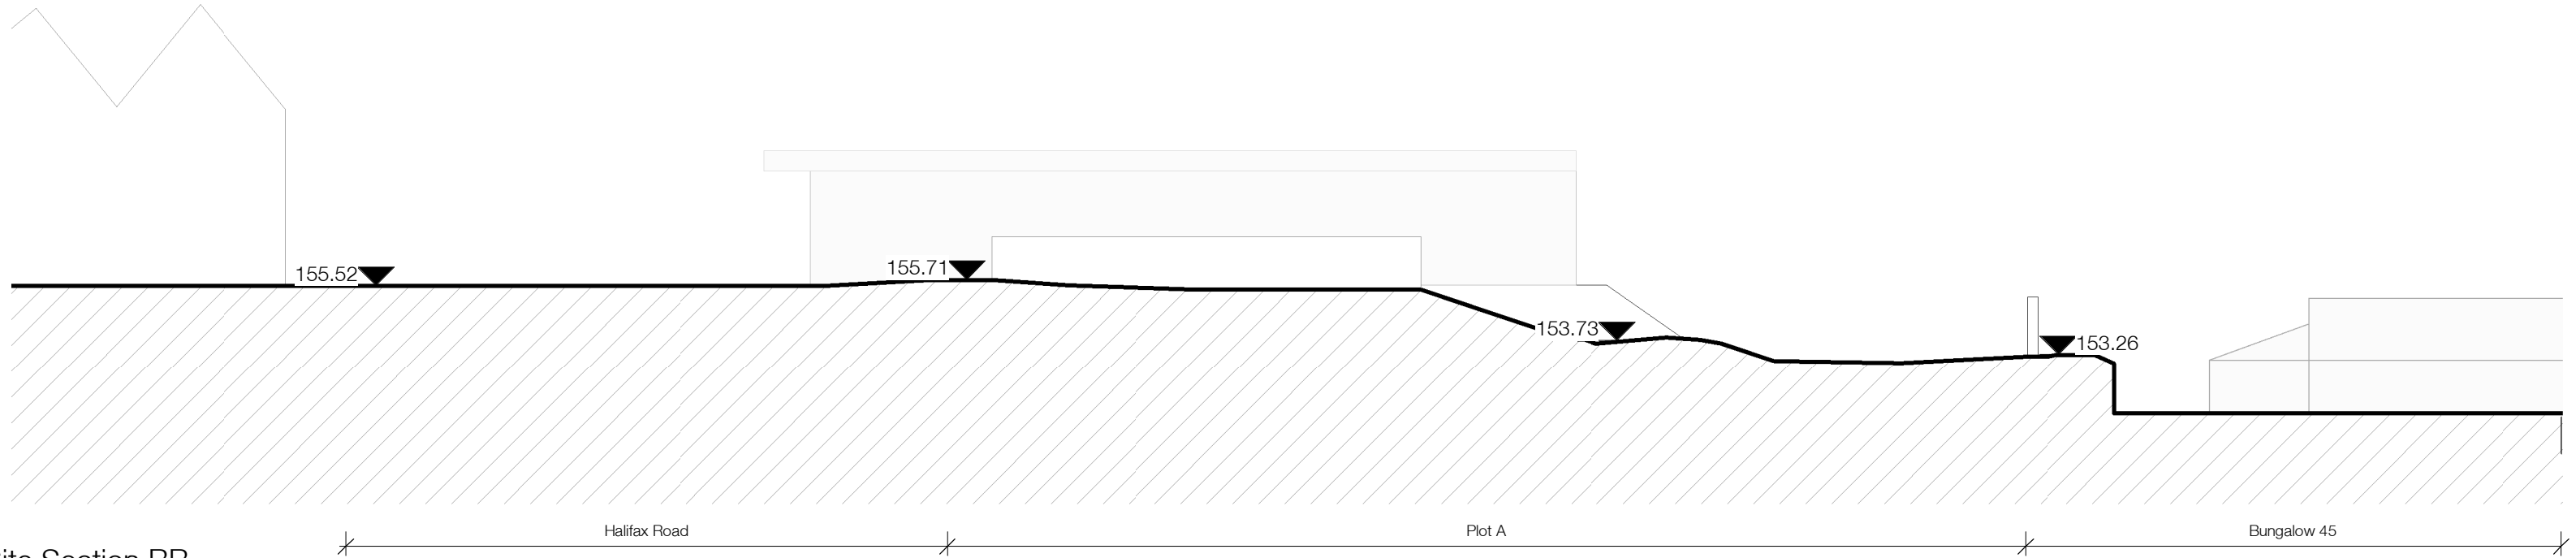


3 Existing Site Section CC

1 : 200

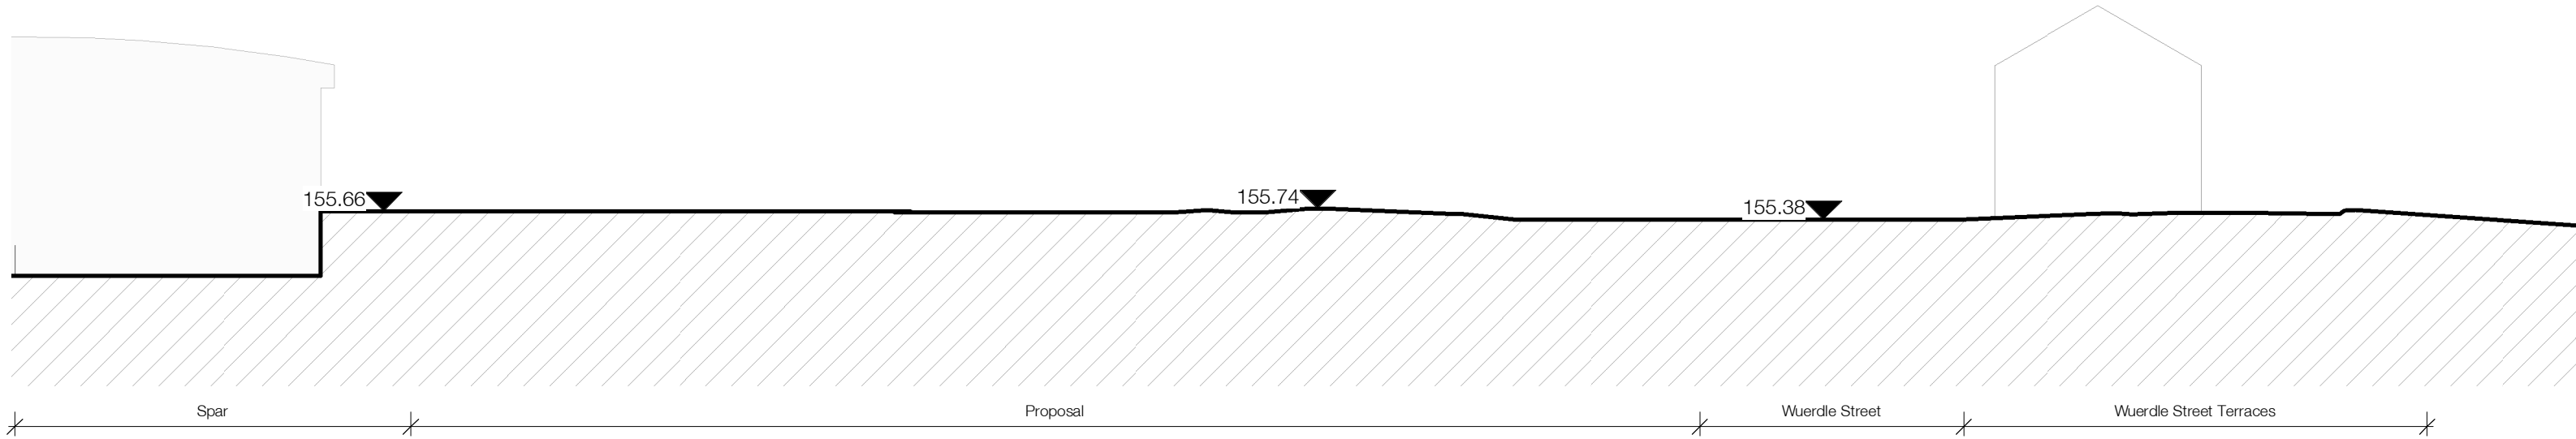

4 Existing Site Section DD

1 : 200

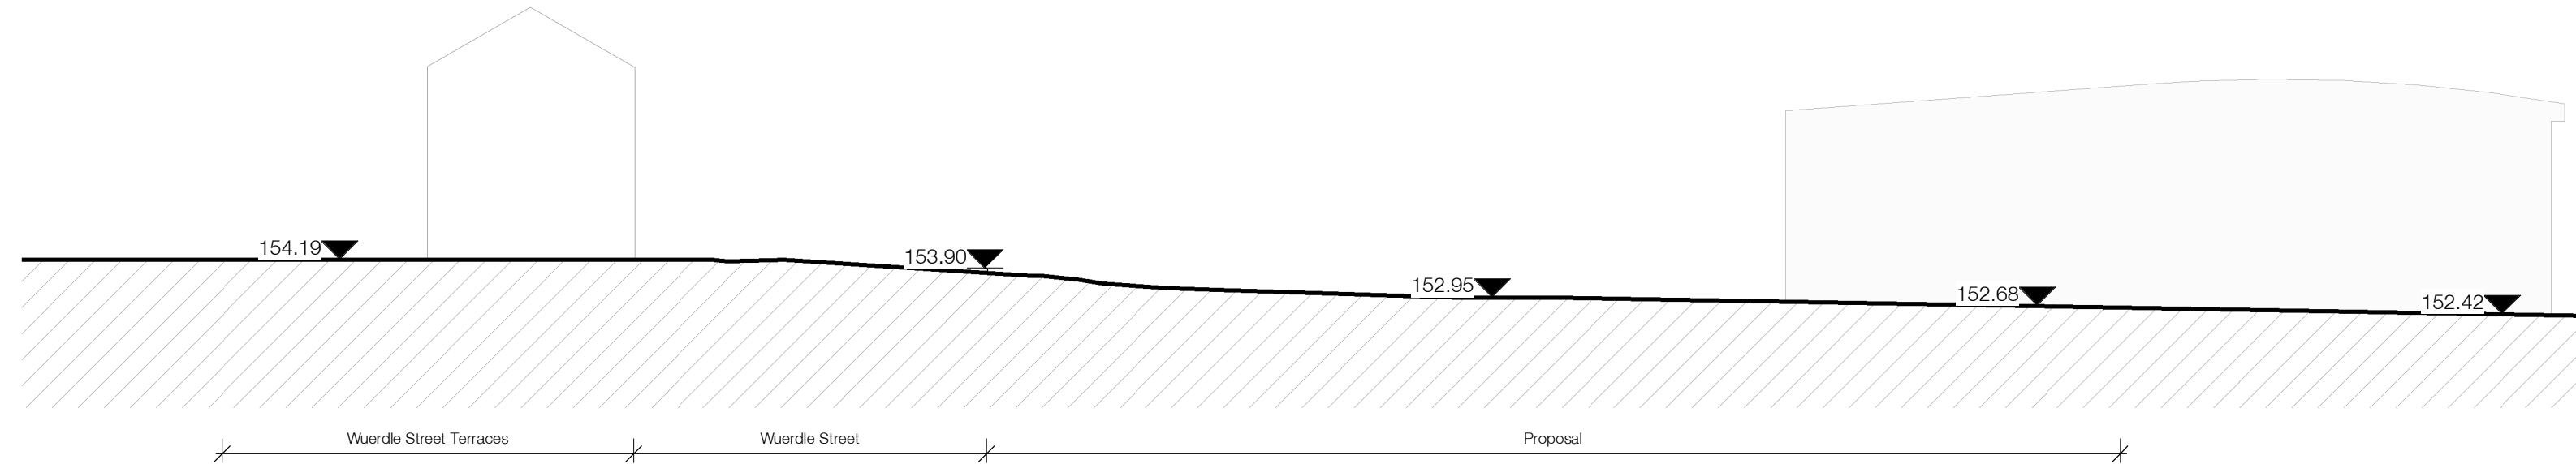

The use of this data by the recipient acts as an agreement of the following statements. Do not use this data if you do not agree with any of the following statements:-


Ryder Architecture has co-ordinated relevant information received from third parties, but are not responsible for the content of the information received from others.

The controlled version of this drawing should be viewed in DWF or PDF format not DWG or other formats. All prints of this drawing must be made in full colour.


Where this drawing has been based upon Ordnance Survey data, it has been reproduced under the terms of Ryder Licence No. 100000144. Reproduction of this drawing in whole or in part is prohibited without the prior permission of Ordnance Survey.

Do not scale the drawing. Use figured dimensions in all cases. Check all dimensions on site. Report any discrepancies in writing to Ryder before proceeding.

Scale Bar (m)

 

Key Plan :

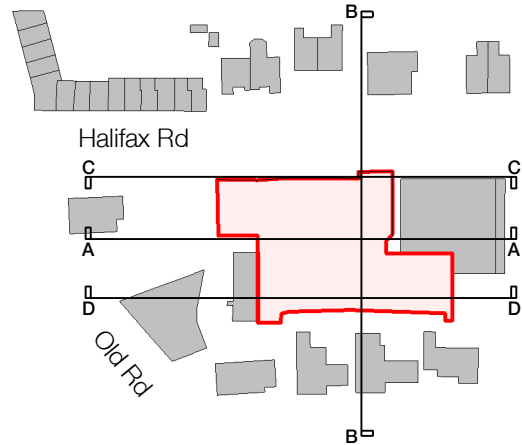

Note :
Refer to drawing "POSWD-RYD-ZZ-00-DR-A-0101 Existing Site Plan" for exact section lines locations

P5	Scheme revised for planning	LWA	AWI	11/07/24
P4	Revised for planning	DSM	AWI	12/06/24
P3	Drawing Updated based on planning comments	DPA	FTA	26/10/23
P2	Planning	ALO	FTA	14/09/23
P1	First Issue	ALO	HRU	04/05/23

Rev	Description	Drawn	Checked	Date
-----	-------------	-------	---------	------

Suitability
Information

Project
PossAbilities
Wuerdle Street
Halifax Road, Rochdale, OL12 9QD

Drawing
Existing Site Sections

Drawing Number						
Project ID	Originator	Zone	Level	Type	Role	Number
POSWD	- RYD	- 00	- XX	- DR	- A	- 0102
Project Number		Scale at A2		Status	Revision	
10745-01		As Indicated		S2	P5	

info@ryderarchitecture.com
www.ryderarchitecture.com

Ryder