



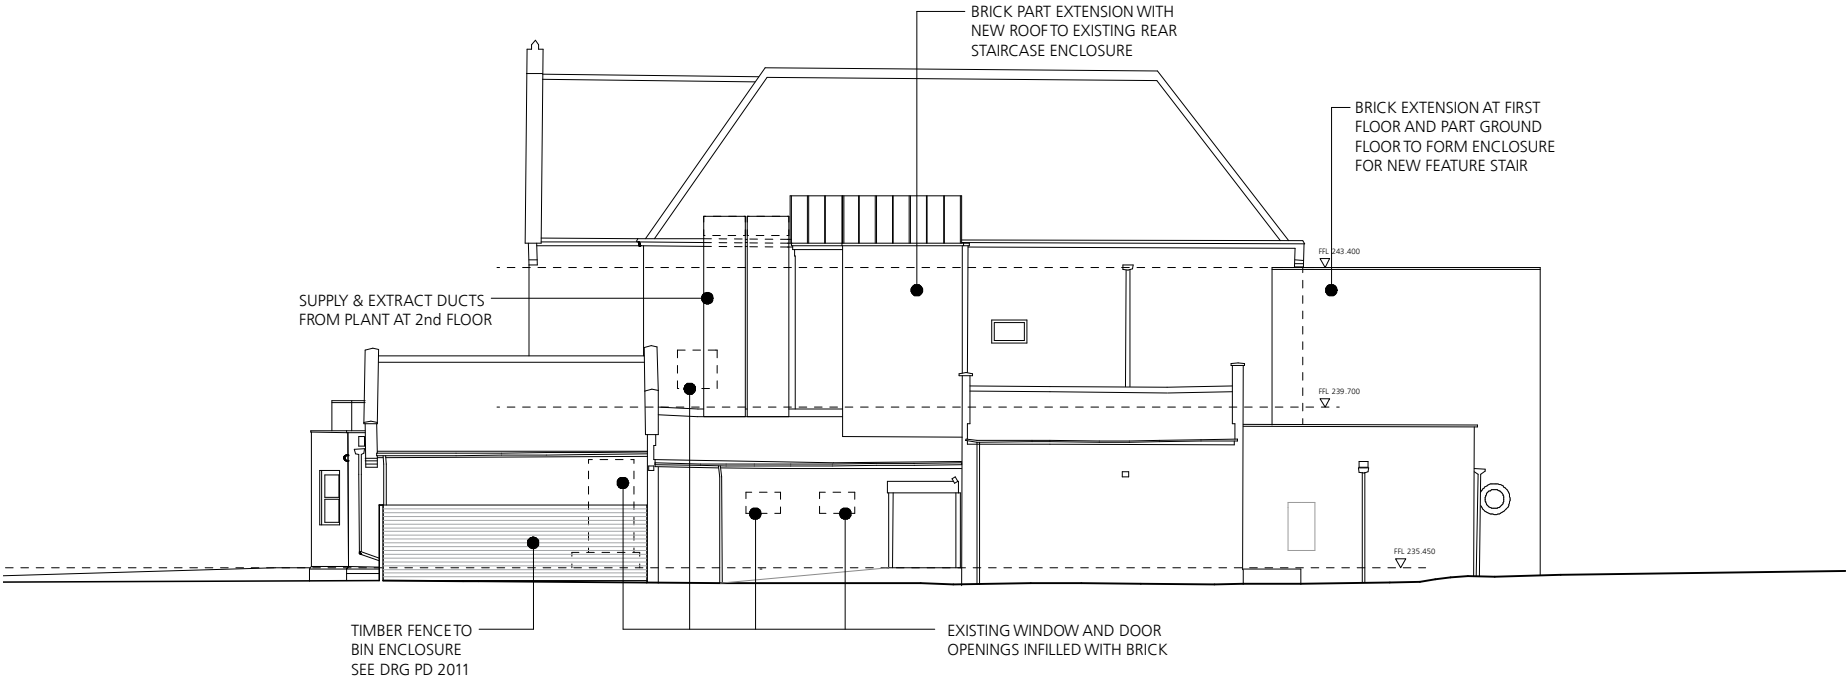


NORTH ELEVATION

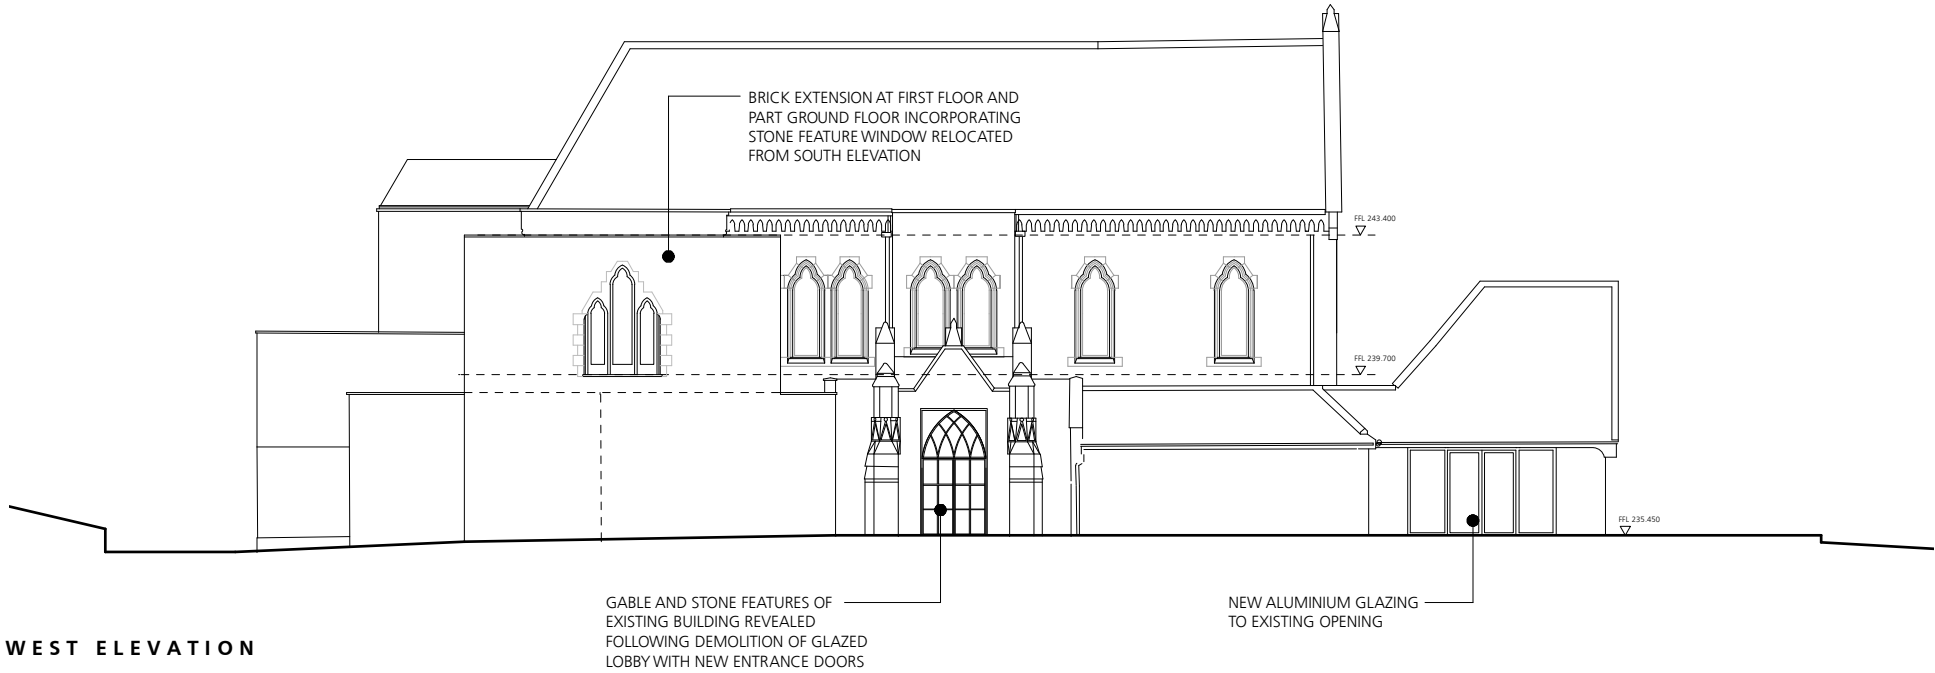

WEST ELEVATION

Rev A5 - 08/23 - Expanded elevations added showing rear service area, sections moved to new drawing
Rev A4 - 07/23 - Section C-C added
Rev A3 - 04/23 - Amended to new scheme
Rev A2 - 05/22 - Windows updated, section profiles & ceilings updated

 

Jonathan Davidson Architects

Architecture & Industrial Design
47 Hilton Street
MANCHESTER
M1 2EF
t: 0161 711 0835
e: inbox@jddavidsonarchitects.com
w: www.jddavidsonarchitects.com

Client Elle R Leisure
Project **Proposed Albert's Restaurant**
Edenfield Rd, Norden
Scale 1:100 @ A1 / 1:200 @ A3
Date Feb 2022

Document **Planning Drawing**
Proposed Elevations 2/2
Status For information

Doc Ref	366	PD	2009	A5
---------	-----	----	------	----