





- Notes :
- Dimensions are to be checked on site before fabrication and construction
  - Any discrepancies are to be immediately notified to the architects
  - Structural measurements are to be taken from the structural engineers drawings
  - Do not scale
  - Copyright reserved by GMA

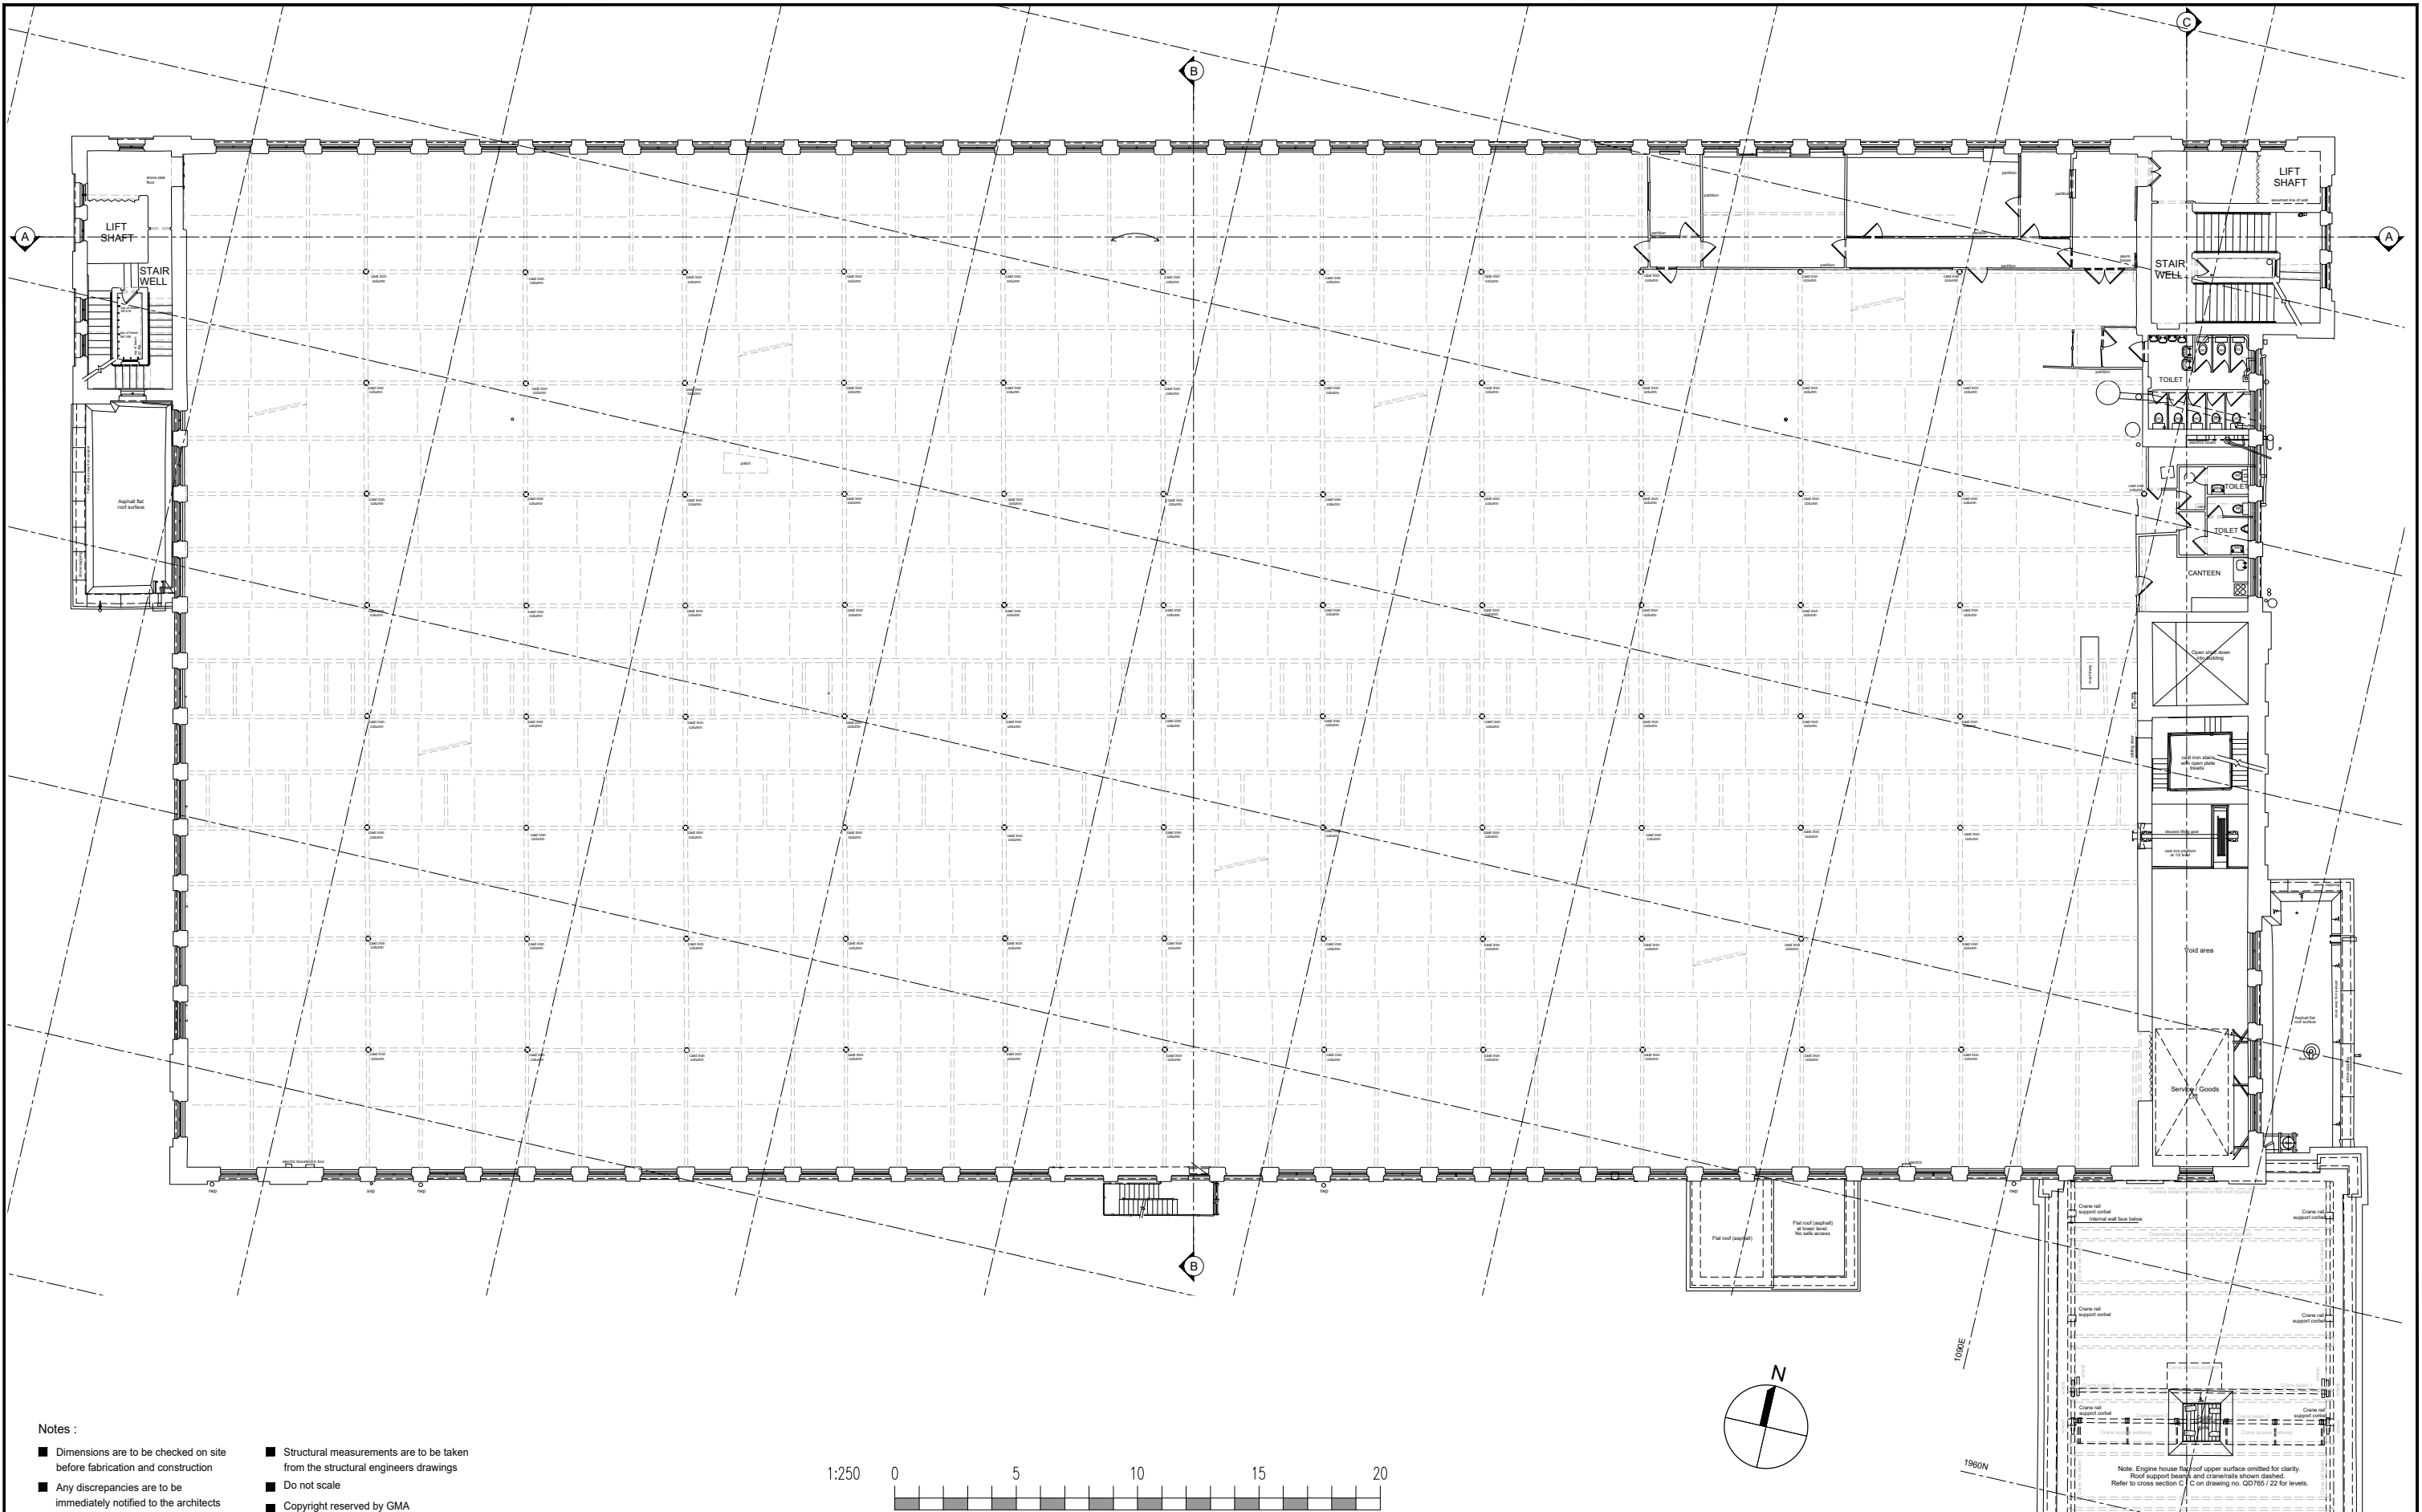

|     |             |      |   |  |                                              |  |                                |  |                         |                             |                 |                   |
|-----|-------------|------|---|--|----------------------------------------------|--|--------------------------------|--|-------------------------|-----------------------------|-----------------|-------------------|
| REV | DESCRIPTION | DATE | <b>GMA ARCHITECTURE</b><br>Architects and Designers<br>UK House 82 Heath Road Twickenham TW1 4BA<br>Telephone 020 8891 5959 Fax 020 8607 9933<br>Email enquiries@gmaarchitecture.co.uk<br>www.gmaarchitecture.co.uk |  | DRAWING ISSUE STATUS<br><br><b>PLANNING</b>  |  | Client<br><br>KAM LEI FONG LTD |  | Scale<br><br>1:250 @ A3 | Date<br><br>June 23         | Drawn<br><br>MD | Checked<br><br>IL |
|     |             |      | Project<br><br>WARWICK MILL<br>MIDDLETON MANCHESTER   |  | Drawing<br><br>EXISTING<br>Second Floor Plan |  | Type<br><br>01                 |  | Client<br><br>277-01    | Drawing No<br><br>WM EX-104 | Revision        |                   |

 