






There are no chages
proposed to the existing
boundaries or any external
works.

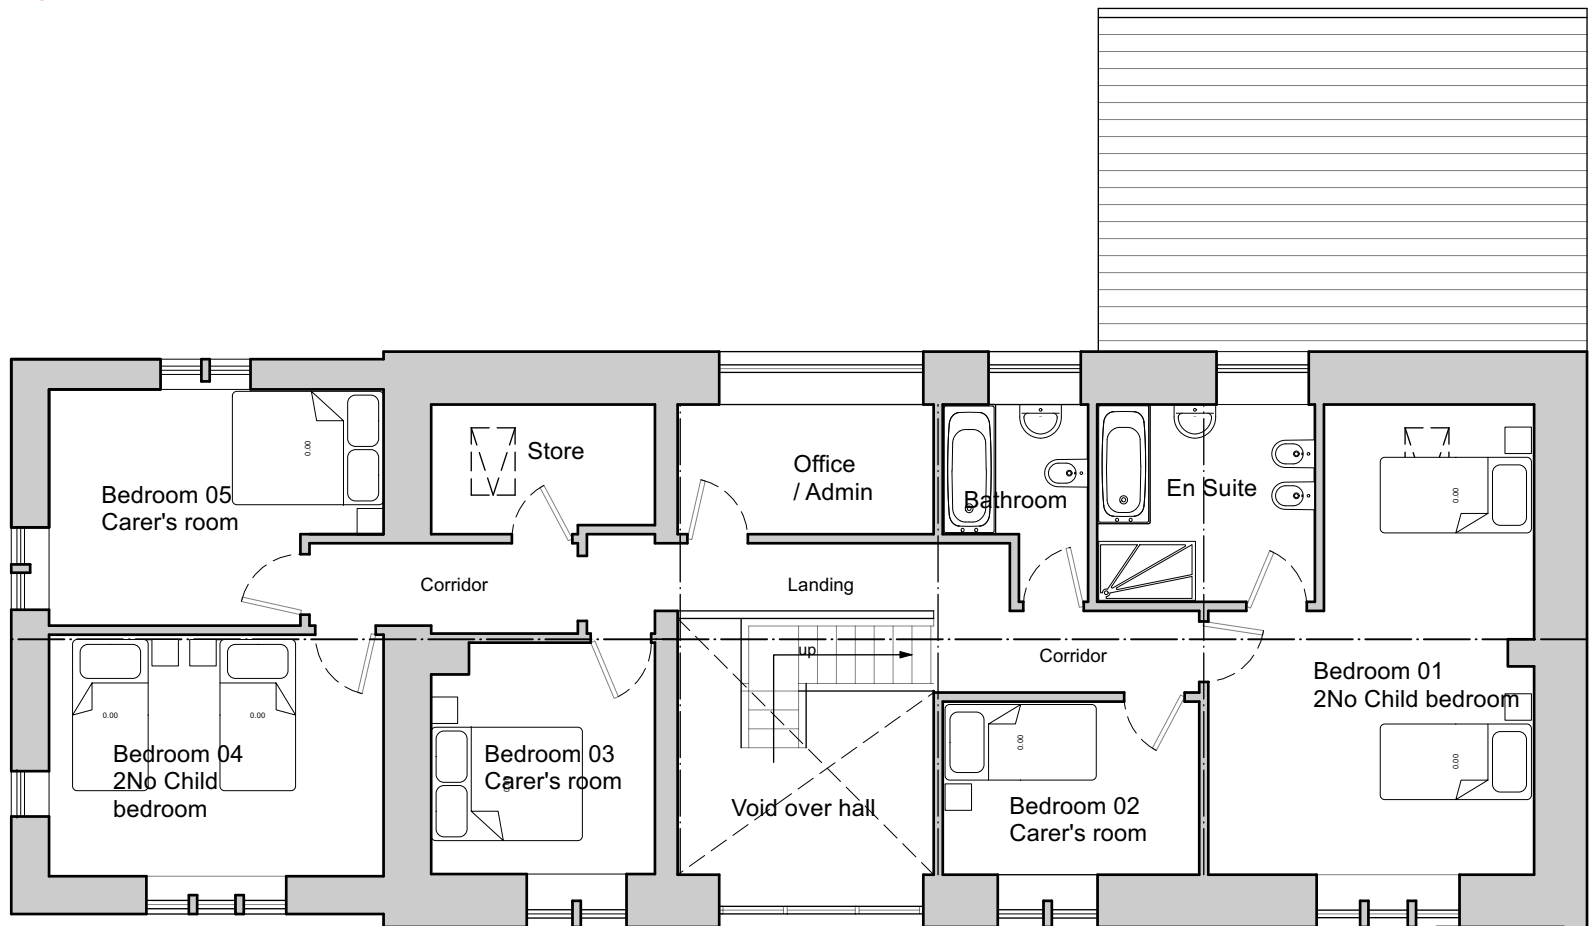


First Floor Plan
1:100 Scale
0 1 3 5m
Scale 1:100

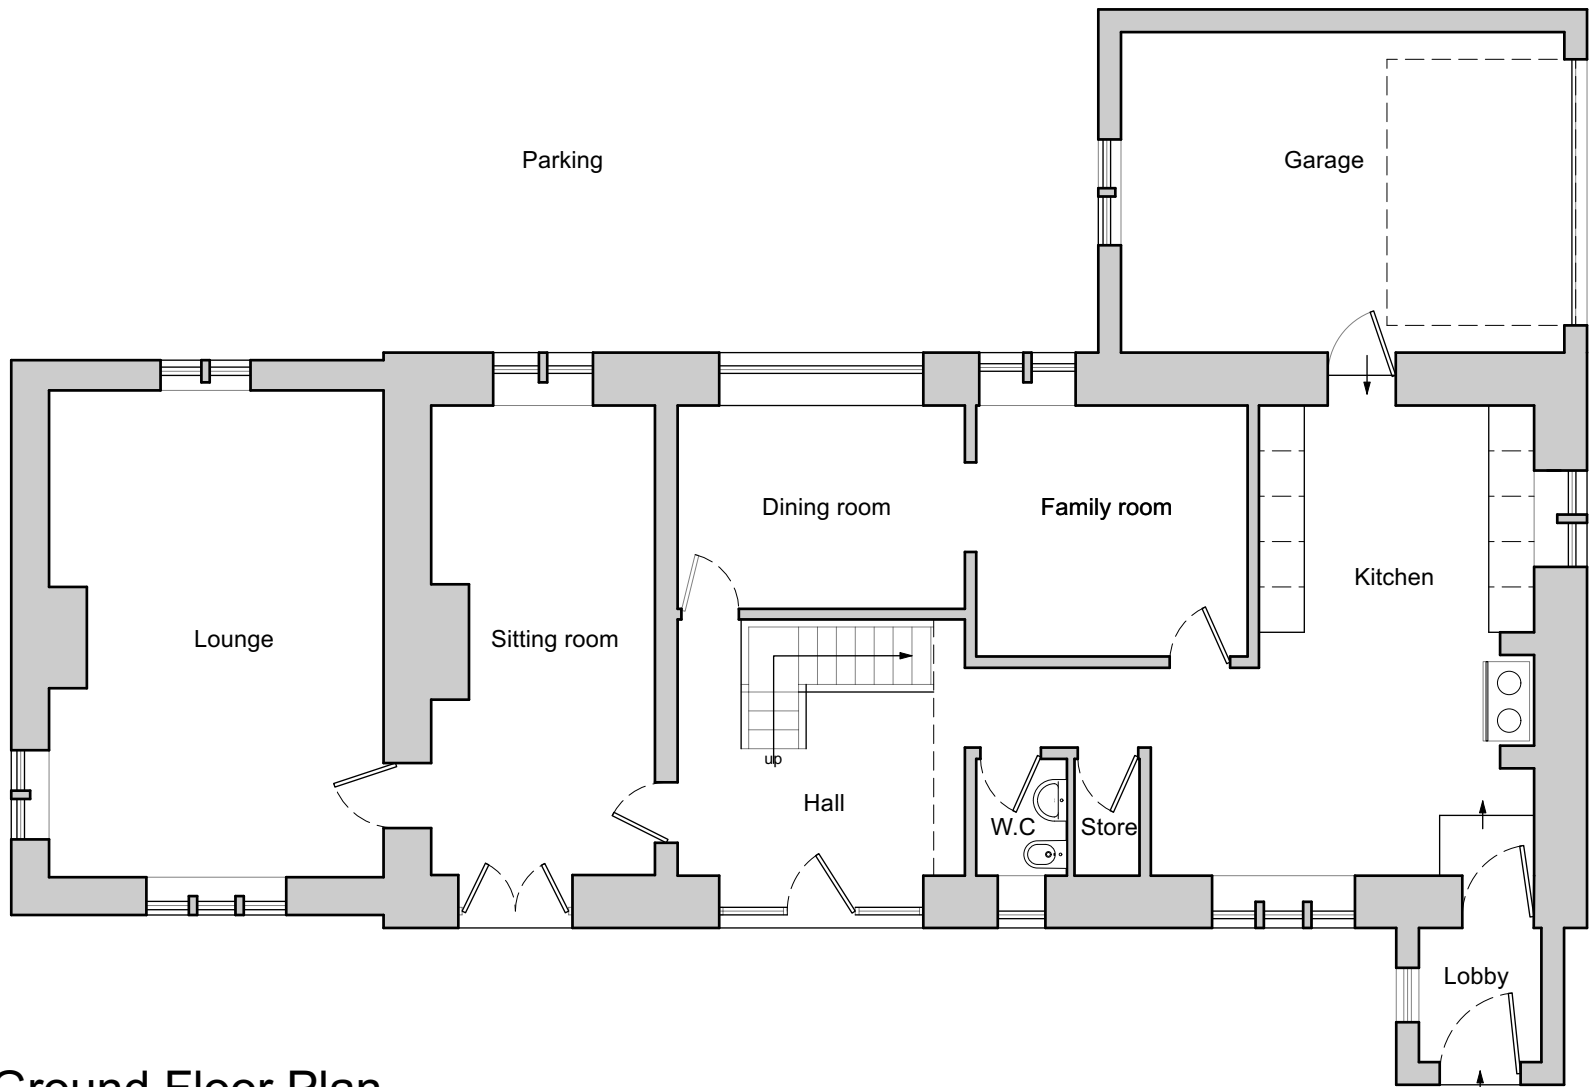


Ground Floor Plan
1:100 Scale
0 1 3 5m
Scale 1:100

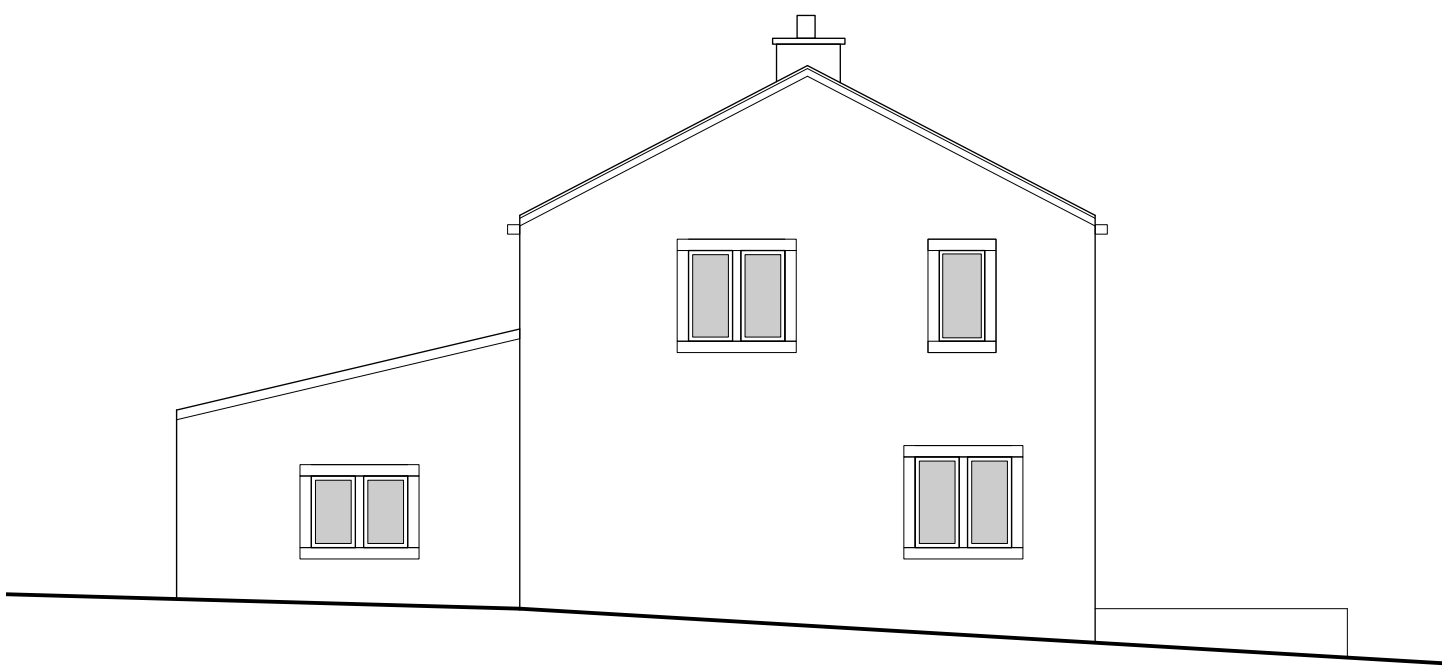


West Elevation
0 1 3 5m
Scale 1:100

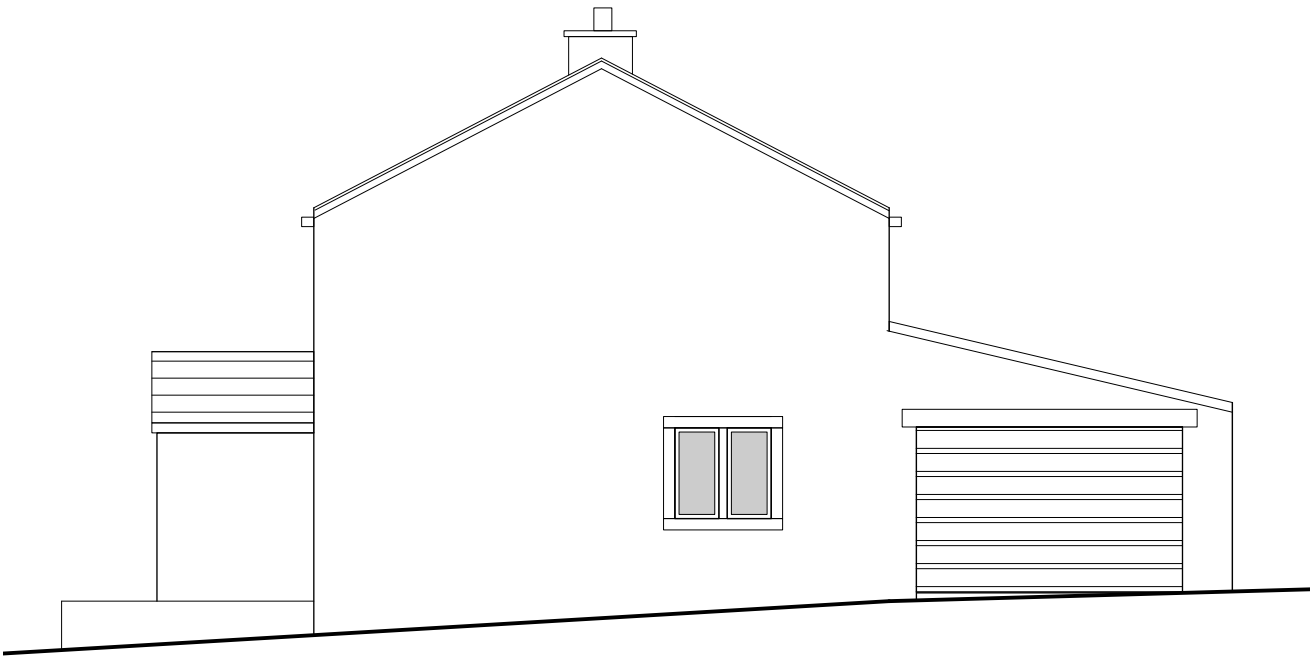

East Elevation
0 1 3 5m
Scale 1:100

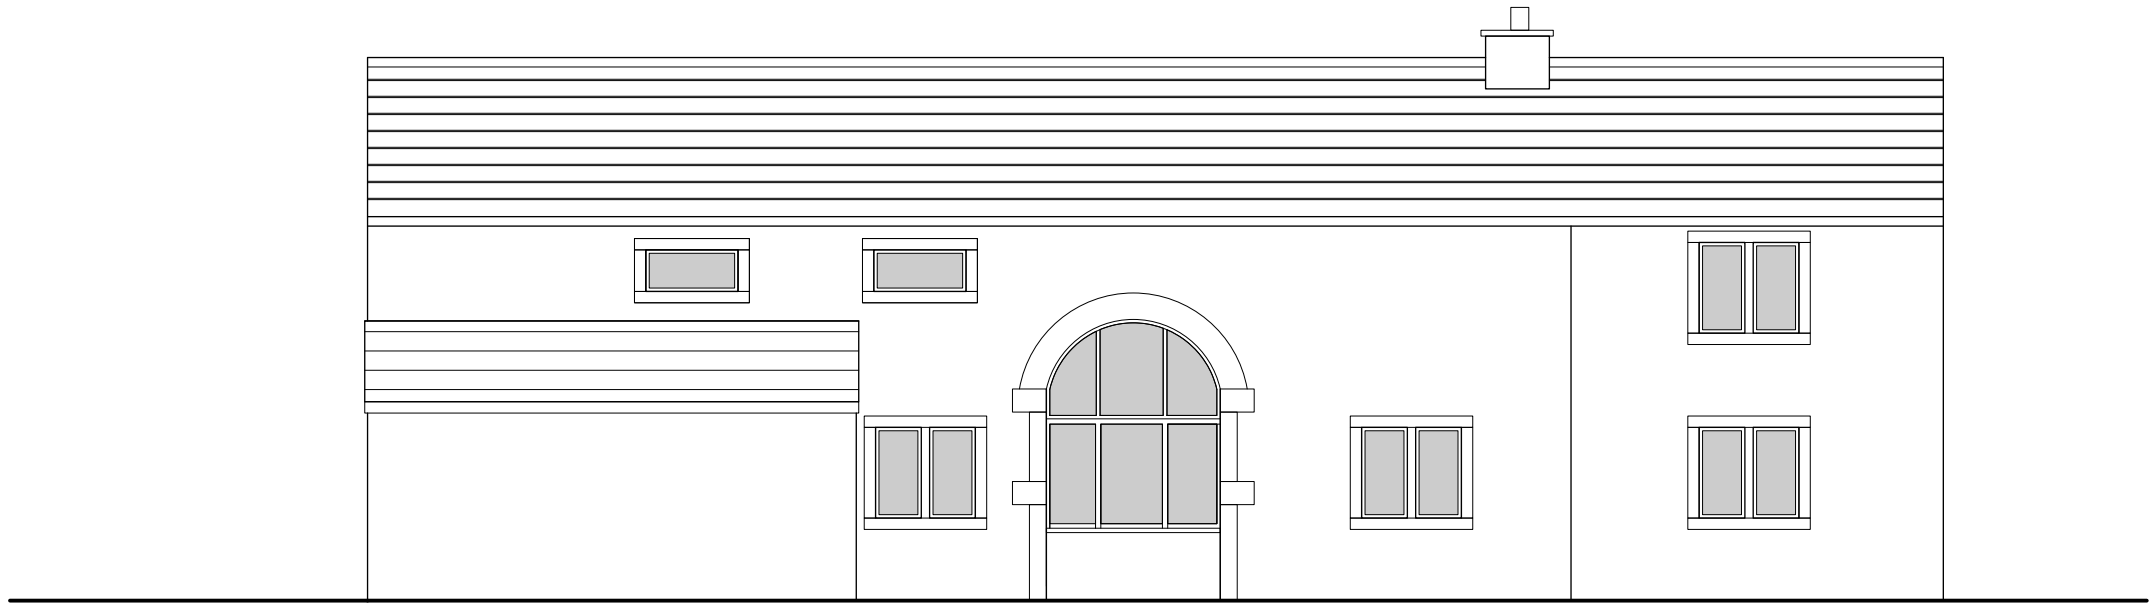

North Elevation
0 1 3 5m
Scale 1:100

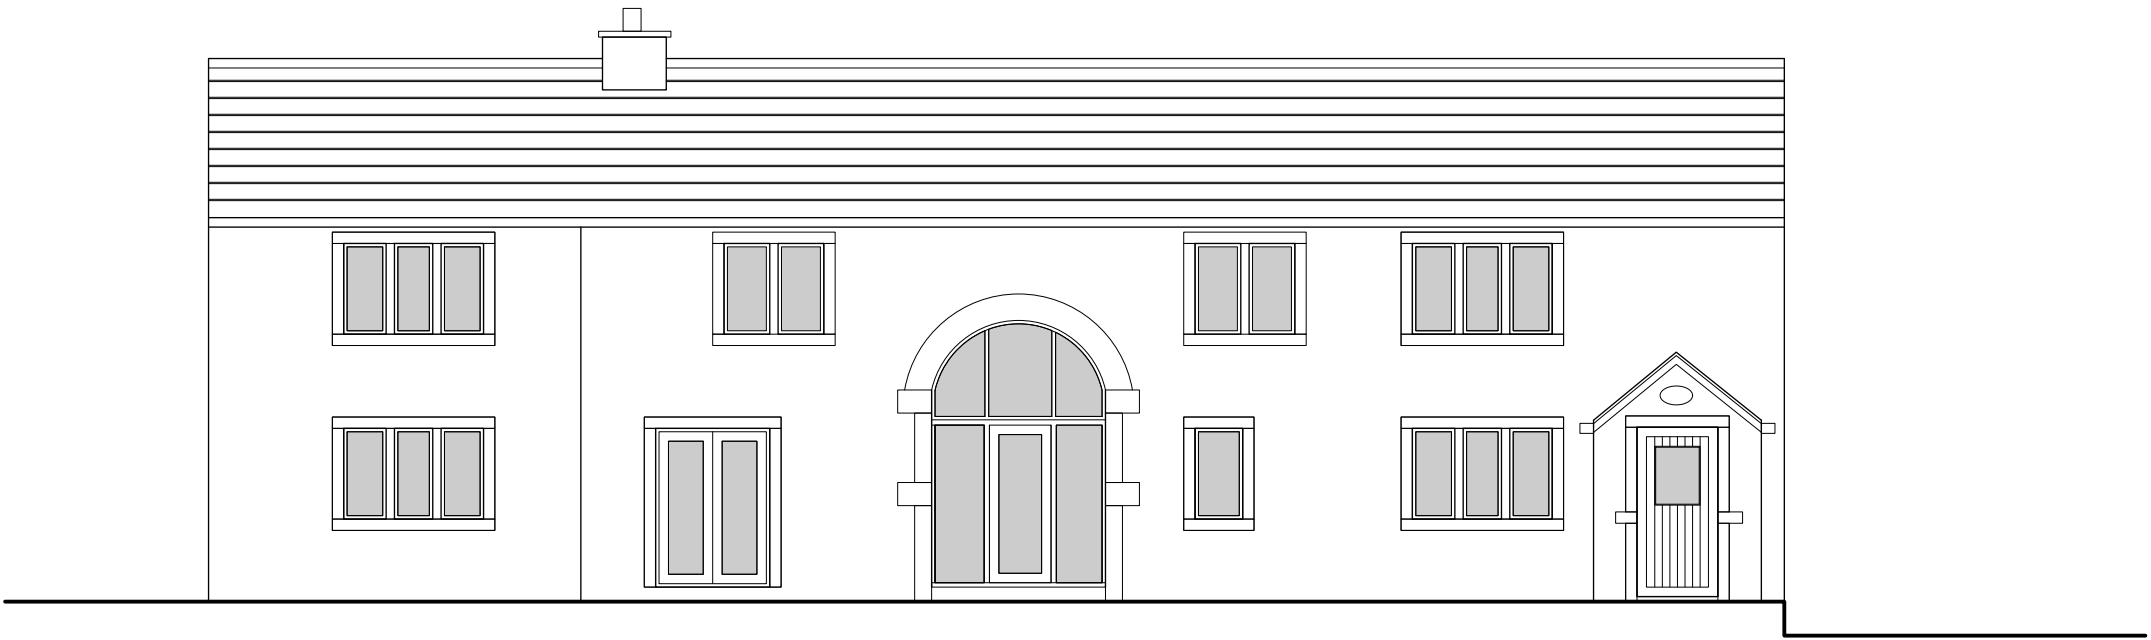

South Elevation
0 1 3 5m
Scale 1:100

These drawings are
intentionally the same as
the Existing plans / eles
To demonstrate that there
are no changes proposed
to the dwelling.

C	23/1123	MB	Bedroom numbers clarified
B	05/07/20	MB	Site plan amended
A	02/07/20	MB	Annotation amended
Revision	22		

Project
Higher Ashworth Farm

Address
Meadowhead Lane,
Norden, OL11 5UL

Client
Trinity Care and
Education Services Ltd

Drawing
Proposed Plans and Elevations

storaharchitecture
Chartered Architects
RIBA Chartered Practice

www.storah.com	mail@storah.com	01706 813214	
Scale	Sheet Size	Date	Drawn
AS NOTED	ISO A1	14/06/2022	MB

Drawing Number
22-027 - 301 C