




ALL NEW
BRICKWORK TO
MATCH EXISTING
(SHOWN RED)

PROPOSED SIDE ELEVATION


(SCALE 1:50)

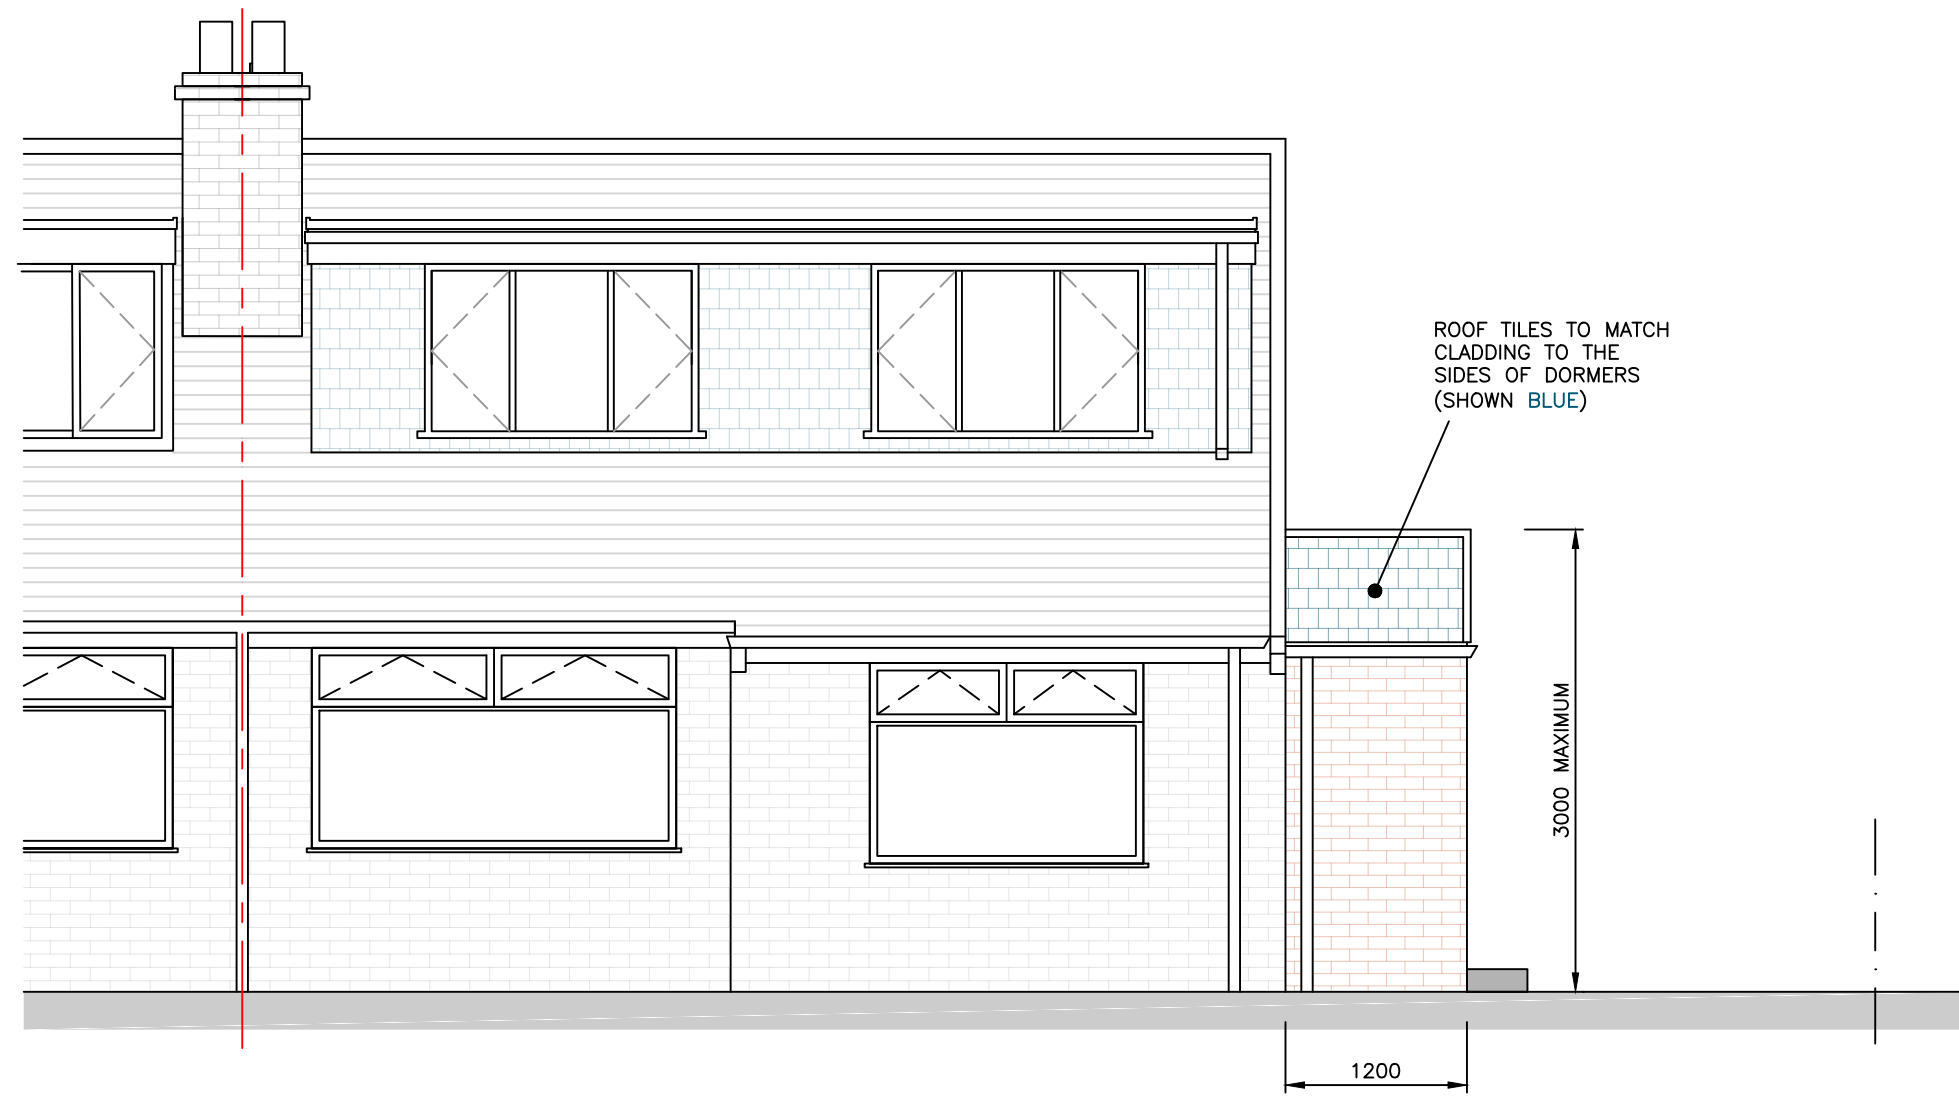

ROOF TILES TO MATCH
CLADDING TO THE
SIDES OF DORMERS
(SHOWN BLUE)

PROPOSED FRONT ELEVATION




(SCALE 1:50)

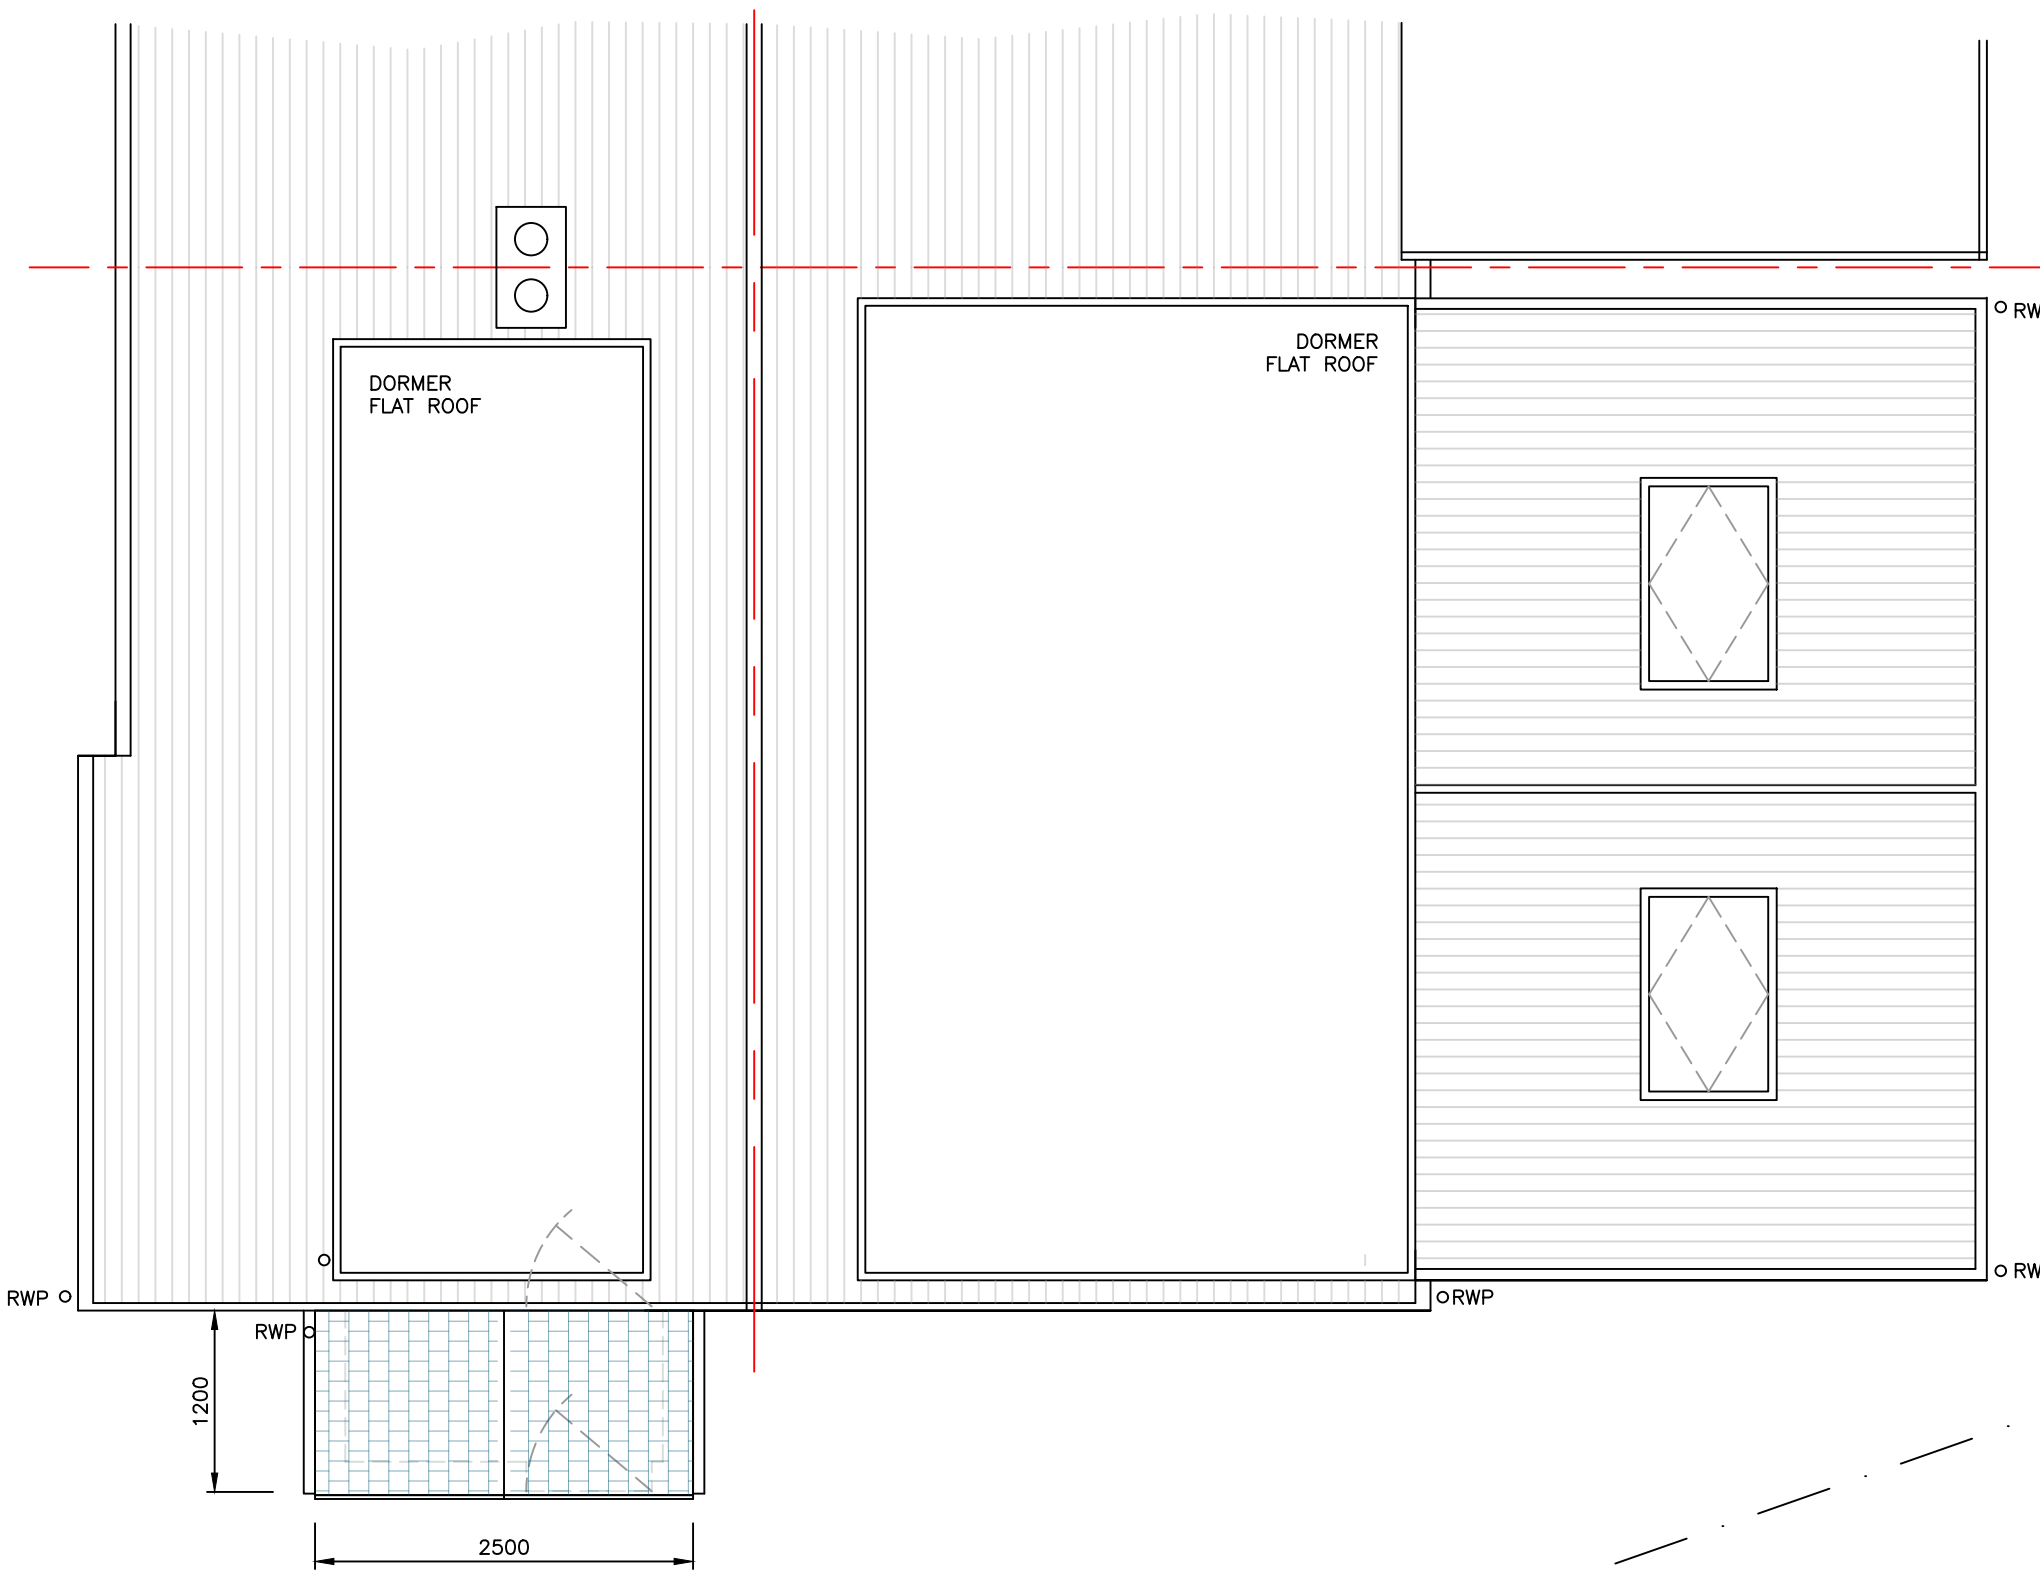

PLAN VIEW

(SCALE 1:50)

REV.	DESCRIPTION	DRAWN	DATE
A	PLOT PLAN UPDATED TO SHOW NEW BUILDING OUTLINE	R.PARK	24/3/25

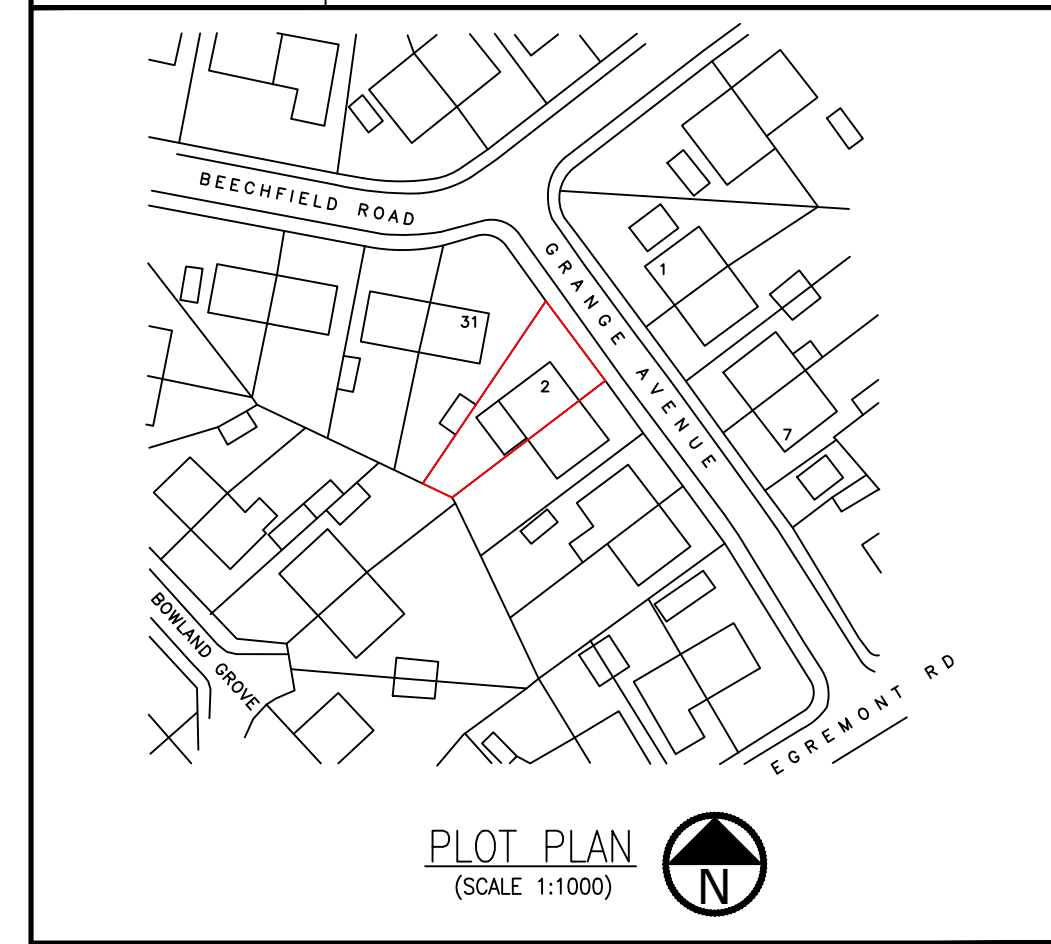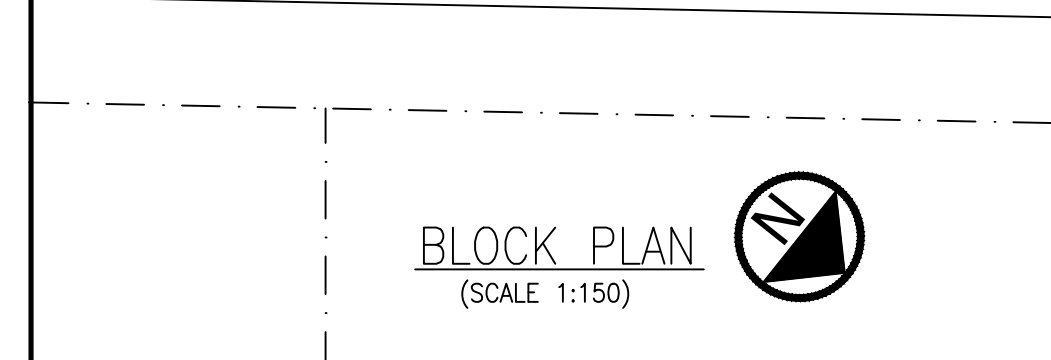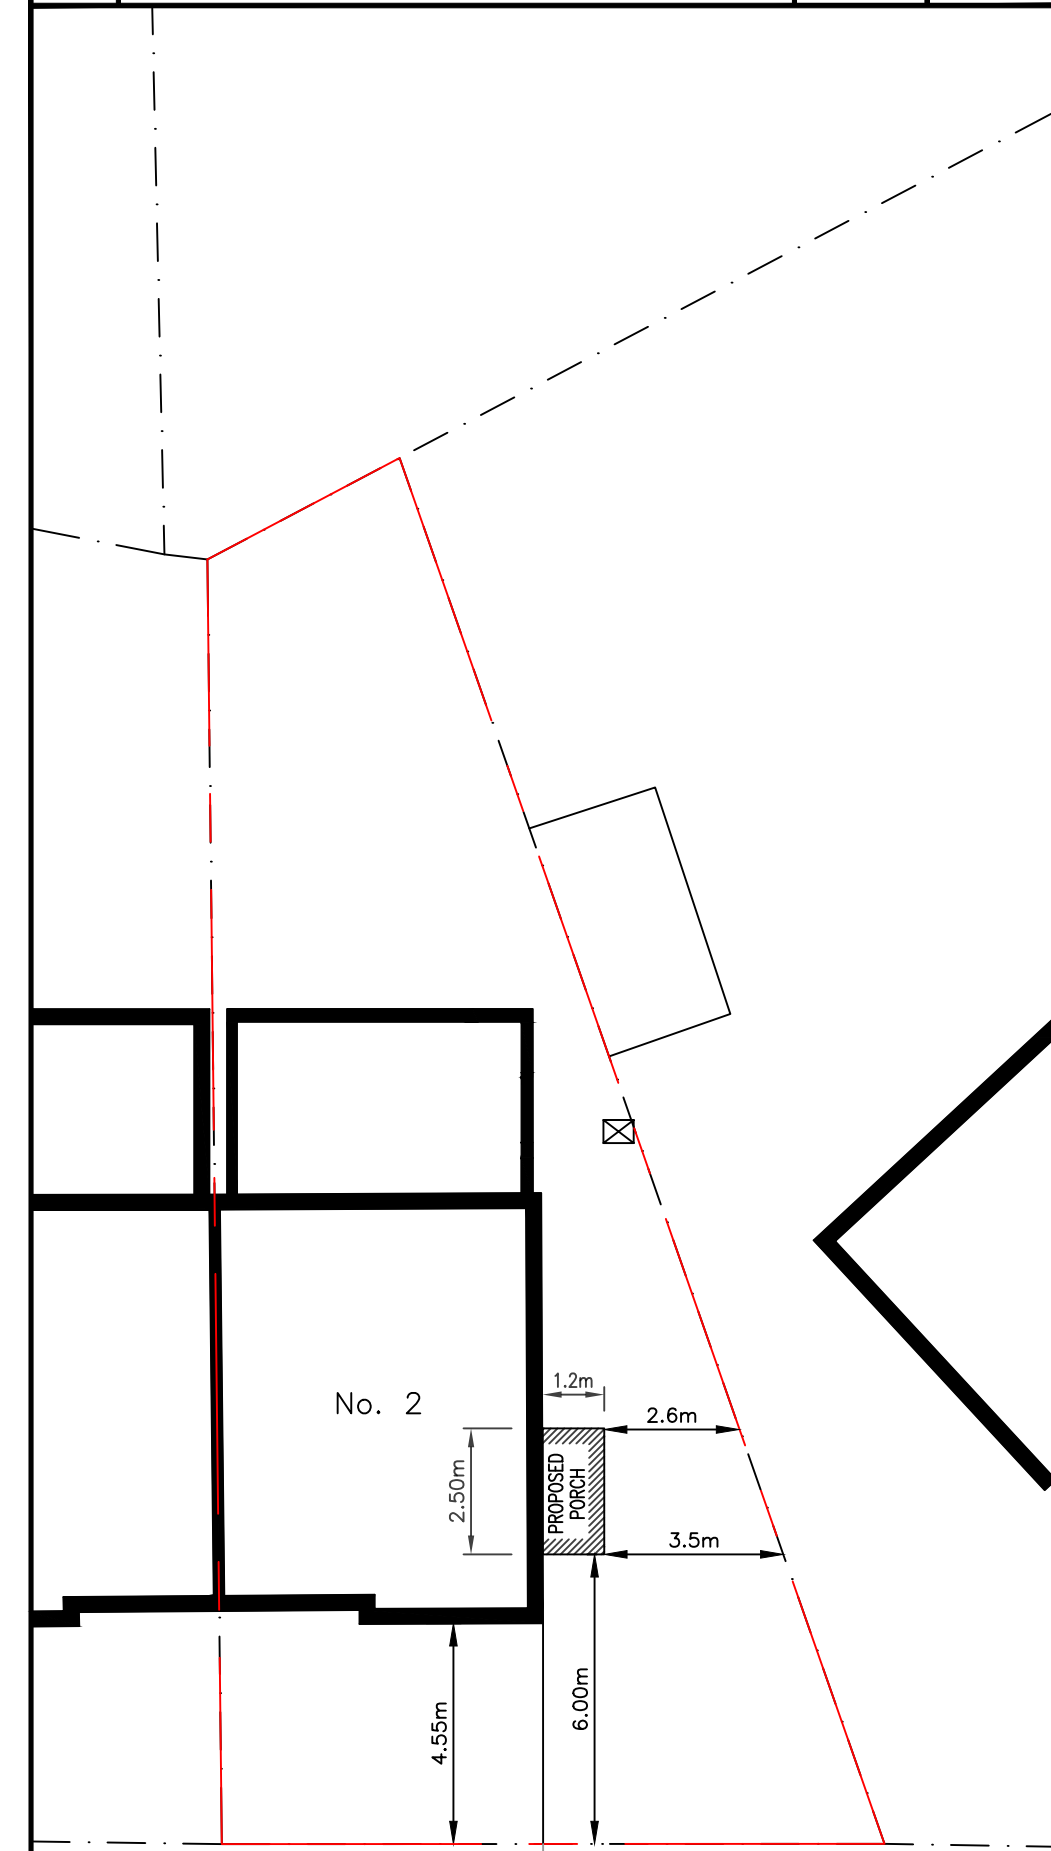

CLIENT	MR + MRS I.CALOW		
SITE	2 GRANGE AVENUE, MILNROW		
TITLE	PROPOSED SINGLE STOREY PORCH TO SIDE OF SEMI-DETACHED DWELLING (PERMITTED D'VLPMT.)		
DRAWN BY	CHECKED BY	DRG No.	REV.
R. Park		ICD/9001/3	A
DATE	SCALE		
05/03/25	(A1) AS SHOWN		