


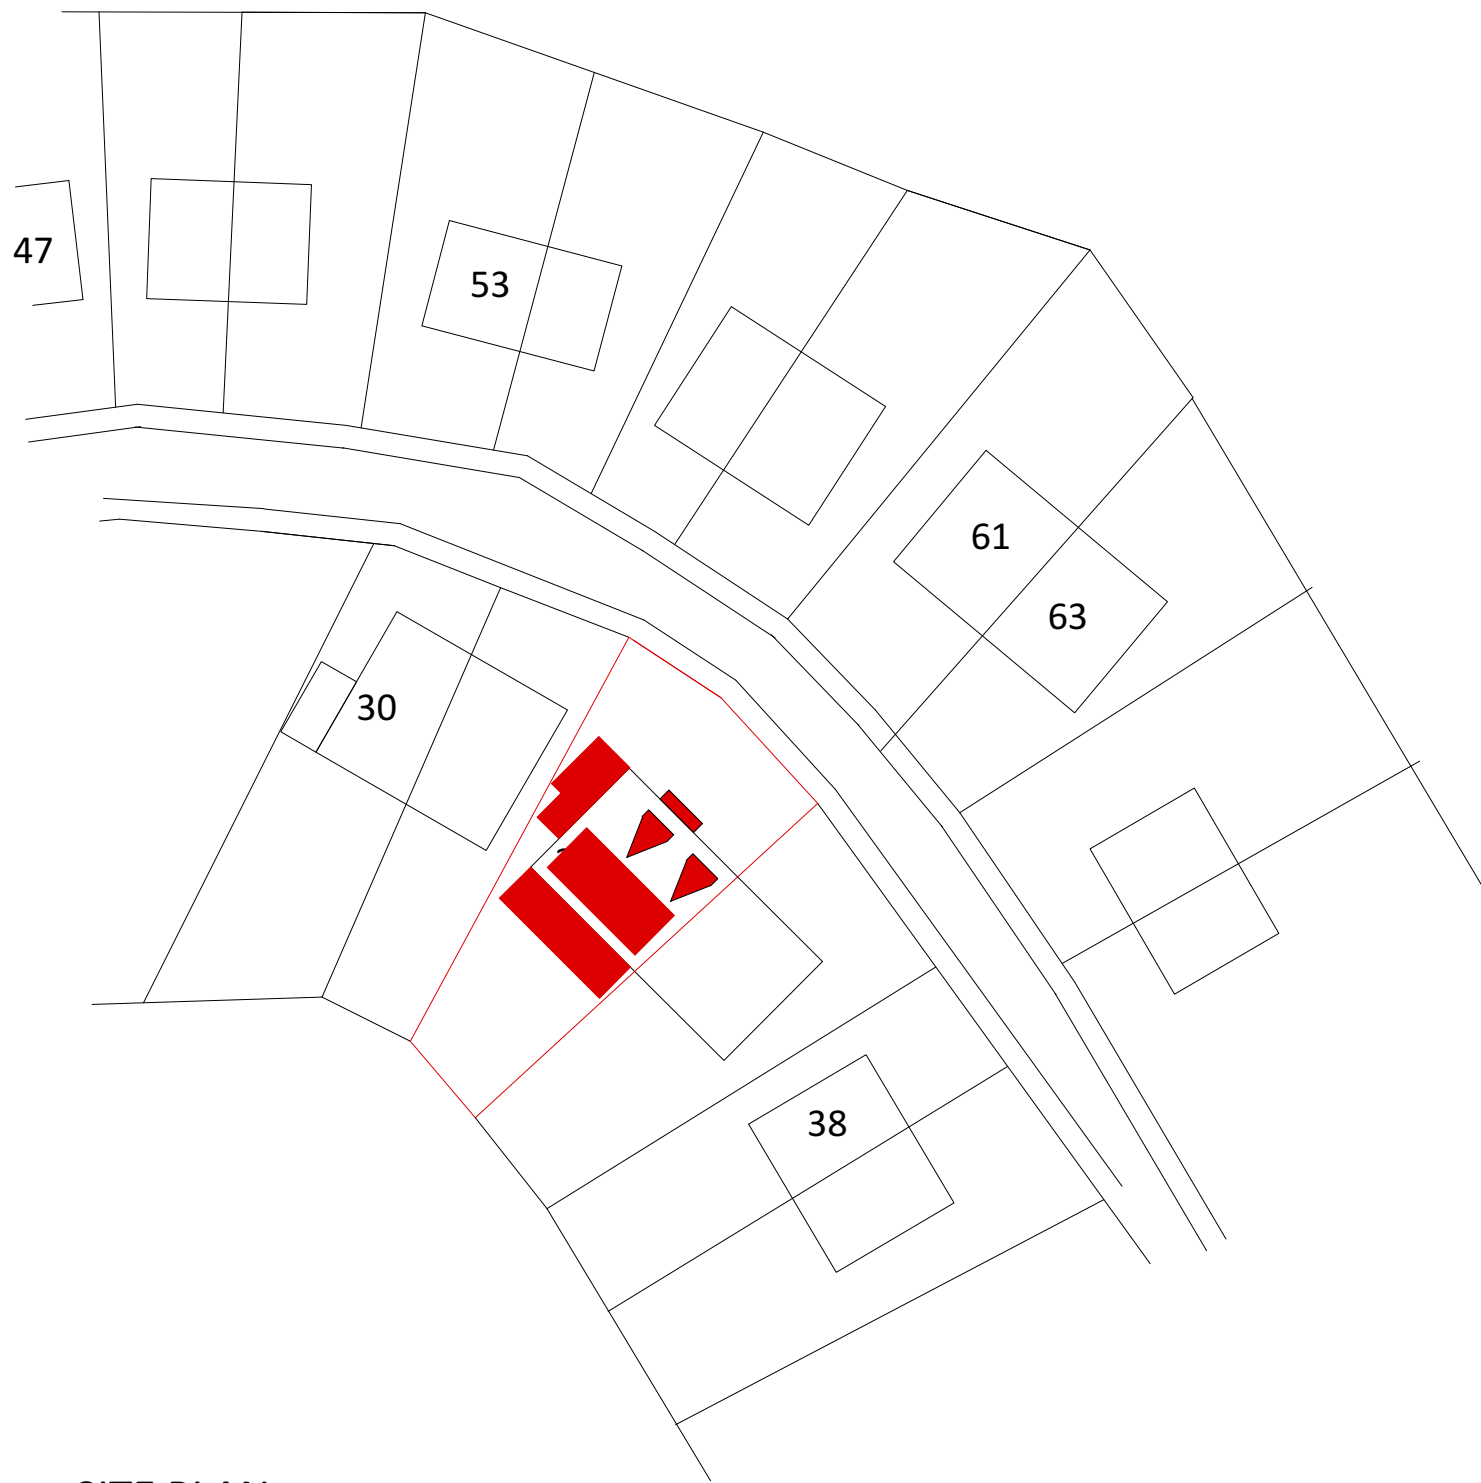

SITE PLAN
scale 1:500@A3



SUBJECT TO
APPLICATION FOR
LAWFUL CONSENT FOR REAR FRONT
DORMERS
&
BUILDING REGULATIONS
Use only stamped drawings

Commencement on site before Planning & full
Building Regulation approval at own risk

A	Reduced dormer size	Feb 25

project
Proposed Construction Of Front and Rear
Dormers and Extensions with Front Roof
Lights and Front Porch
at
34 Round Thorn Road, Alkrington.
M24 1FU
client
Mr & Mrs M. Smith

drawing	date	June 2024
SITE PLAN	drawing	
	scale	as indicated @ A3
status		
Resubmission for Certificate of Lawfulness Submission	A	rev.