






PROPOSED GA REAR
ELEVATION

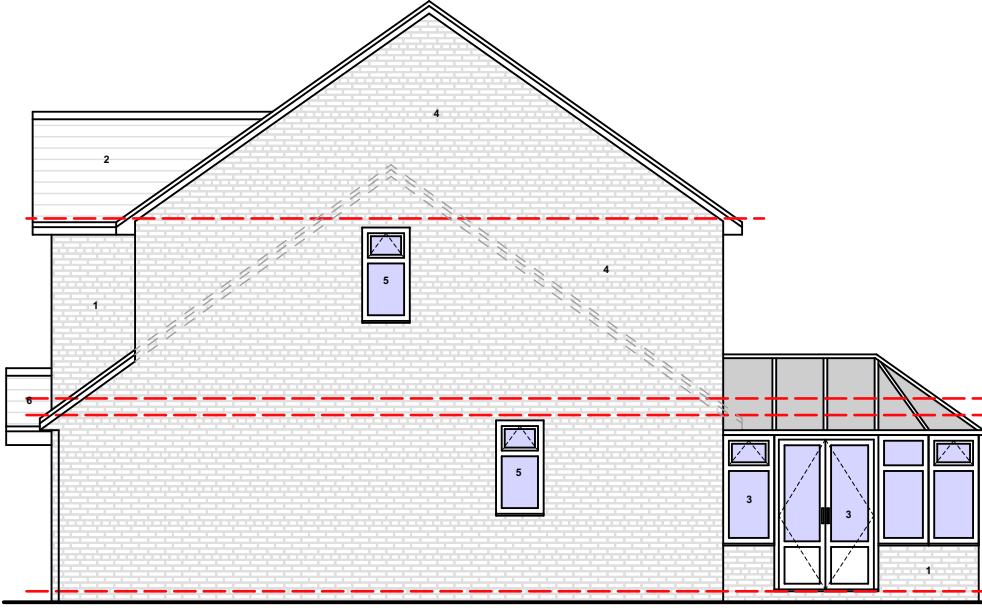


PROPOSED GA SIDE
ELEVATION 1

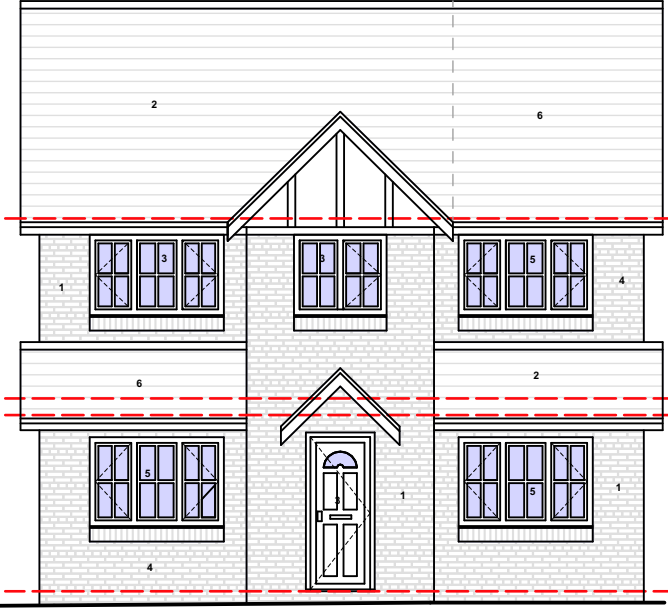


PROPOSED GA FRONT
ELEVATION

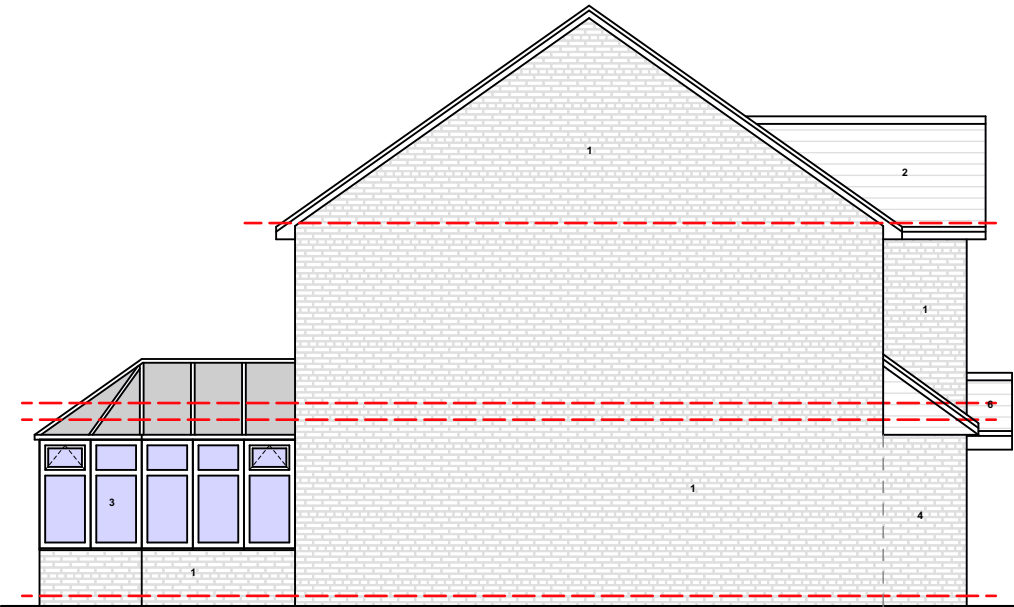

EXISTING GA SIDE
ELEVATION 2

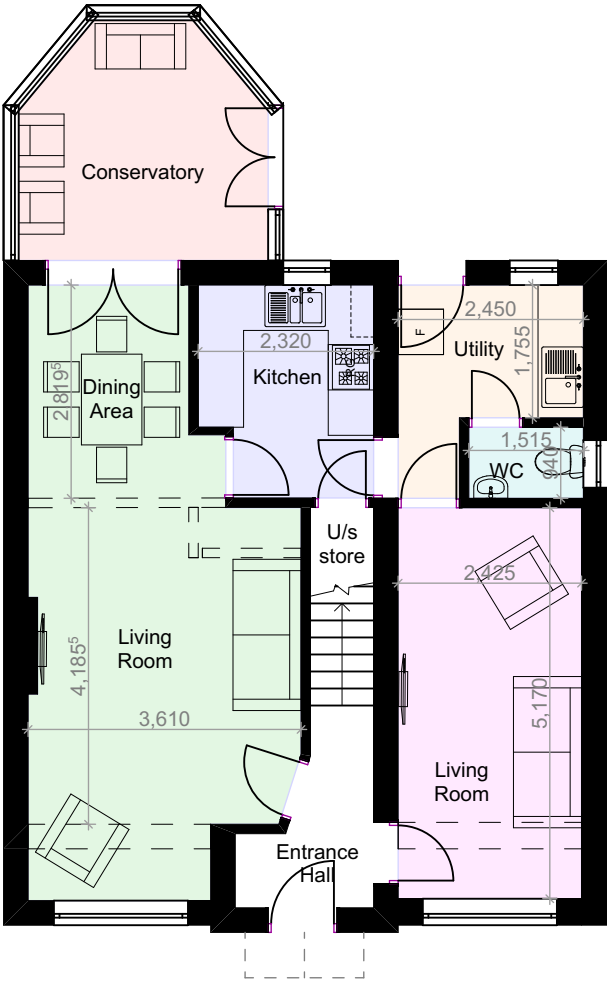

PROPOSED GA GROUND
FLOOR PLAN

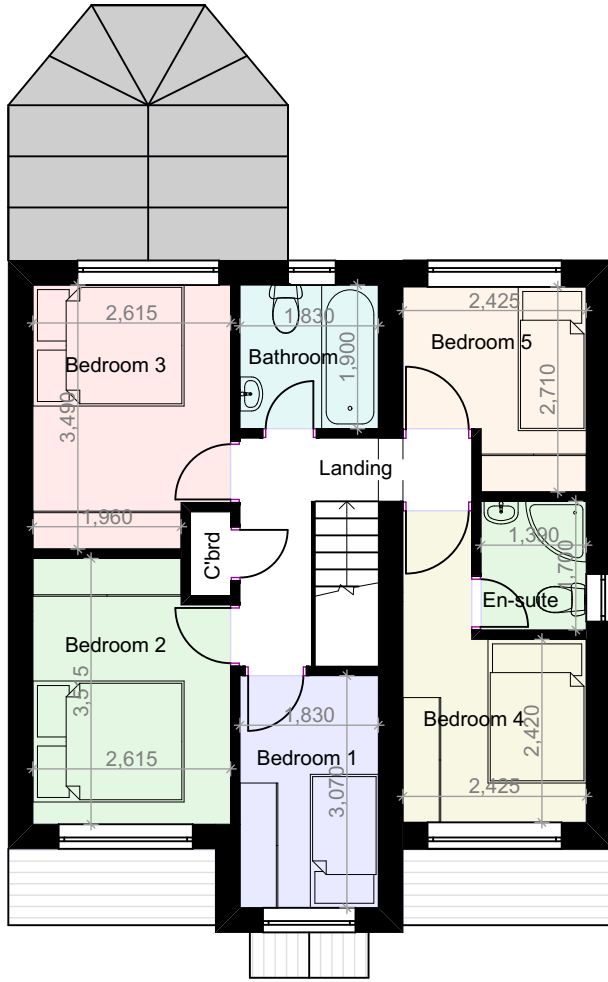

PROPOSED GA FIRST
FLOOR PLAN

notes

This drawing is subject to a detailed building and site survey, therefore no guarantee of its accuracy can be given. This drawing has been draughted in accordance with the clients design requirements.

All areas are approximate and are subject to a detailed building and site survey and further design development.

All dimensions should be checked prior to commencement of construction on site. Measurements should not be taken off the drawing.

All dimensions shown are in millimetres (mm).

Text Key

1. Existing facing brickwork
2. Existing pantile roof tiles
3. Existing uPVC door/window
4. Proposed facing brickwork
5. Proposed uPVC door/window
6. Proposed pantile roof tiles

SCALE BAR 1:100

SCALE BAR 1:200

PL0 Planning Issue 04.12.23



NADA Architects Ltd
169 Kingsway
Burnage
Manchester
M19 2ND
Mob: 07974 735527
E: ahmed@nadaarchitects.com
W: www.nadaarchitects.com

D - design PL - planning PT - pre-tender
T - tender P - preliminary
C - construction R - record

BABAR KHAN

SIDE EXTENSION
3 ROOKSWOOD DRIVE,
ROCHDALE, OL11 3PE

PROPOSED GA ELEVATIONS
& FLOOR PLANS

scale 1:100 @ A3 date 04.12.23 drawn MI checked AC

job no (category) dwg no revision

23-1192 (02)001 PL0

Drawing measurements shall not be obtained by scaling. Verify all dims prior to construction. Immediately report any discrepancies on this drawing to Architect. This drawing shall be read in conjunction with associated specifications and related consultant's documents.