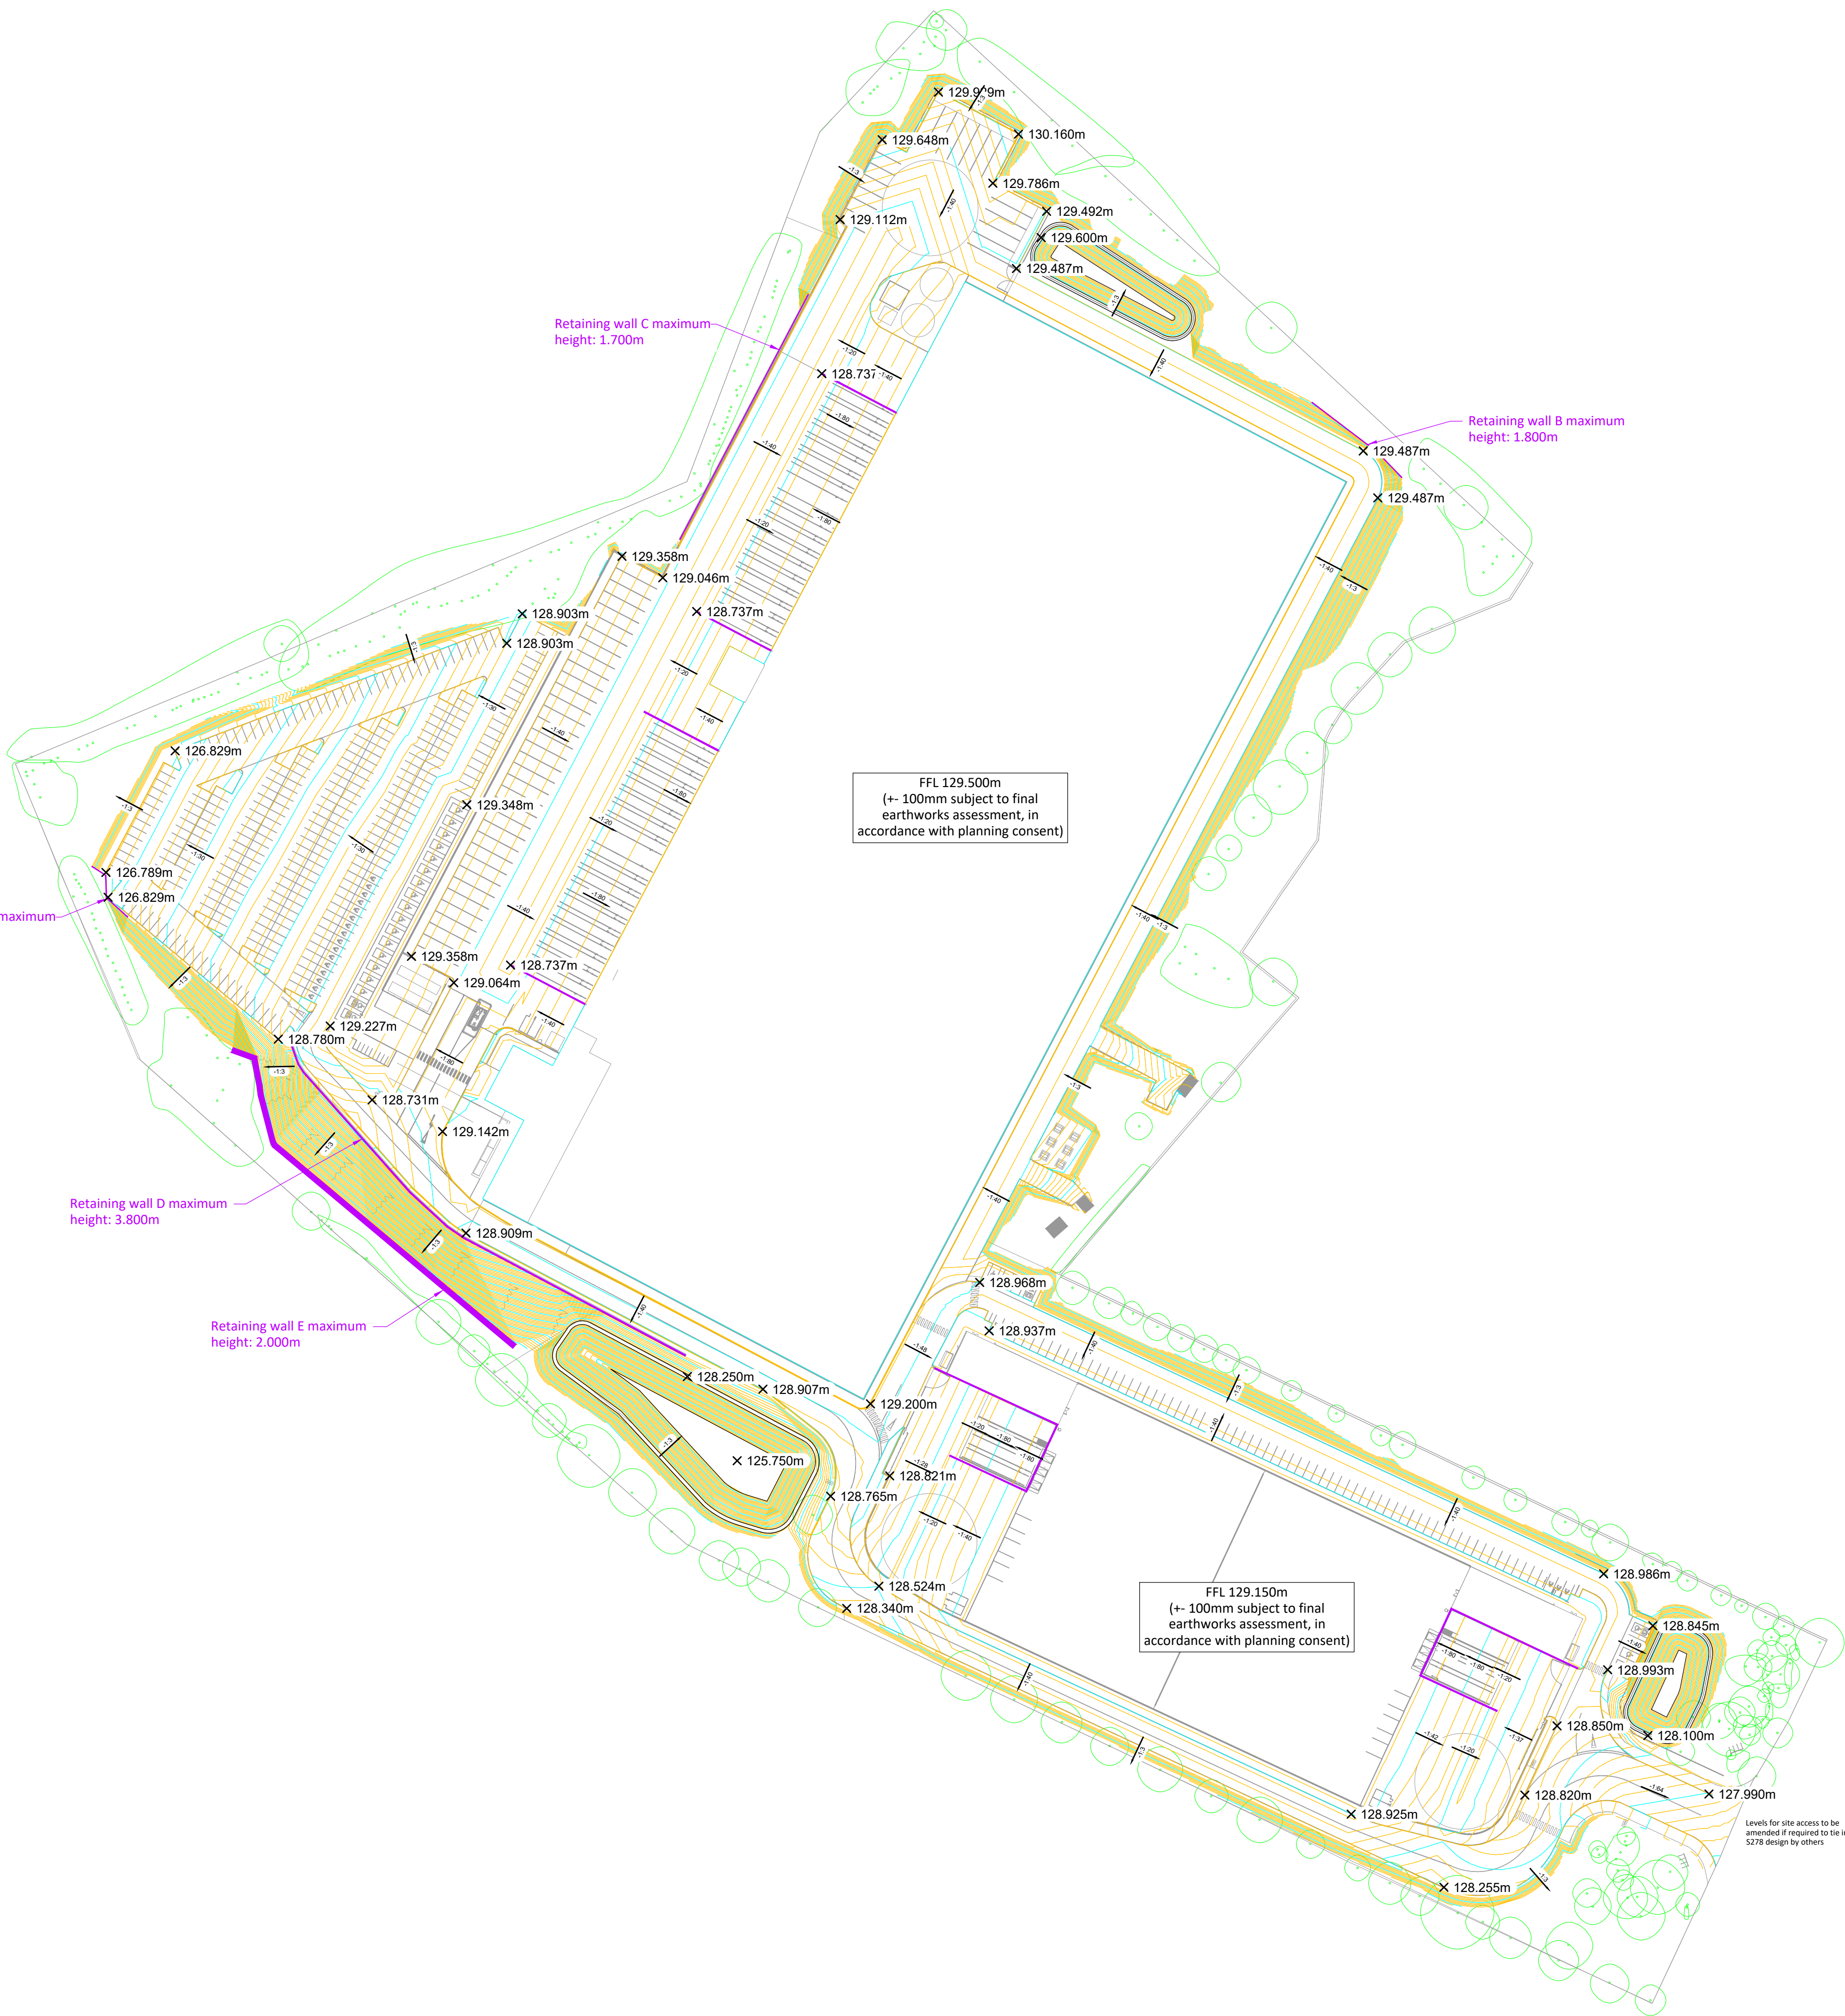


THIS DRAWING IS THE COPYRIGHT OF BURROWS GRAHAM LIMITED.

SAFETY, HEALTH AND ENVIRONMENTAL INFORMATION

IN ADDITION TO THE HAZARDS/RISKS NORMALLY ASSOCIATED WITH THE TYPES OF WORK DETAILED ON THIS DRAWING, NOTE THE FOLLOWING

CONSTRUCTION

MAINTENANCE

DEMOLITION

IT IS ASSUMED THAT ALL WORKS WILL BE CARRIED OUT BY A COMPETENT CONTRACTOR WORKING, WHERE APPROPRIATE, TO AN APPROVED METHOD STATEMENT

GENERAL NOTES:

- THIS DRAWING SHALL BE READ IN CONJUNCTION WITH ALL THE RELEVANT ARCHITECTS, ENGINEERS' AND SERVICE ENGINEERS DRAWINGS & SPECIFICATIONS.
1. THIS DRAWING IS BASED ON ABBOTT SMITH DRAWING REF: 21197-ASA-00-ZZ-ZZ-D-A-0003 (S3-P14) PROPOSED SITE PLAN
- CONTOURS ARE SHOWN AT 0.1M INTERVALS
- ALL KERBS TO BE STANDARD HB TYPE 125MM HIGH UNO
- CONTOURS AND GRADIENTS ARE INDICATED FOR GUIDANCE PURPOSES AND SHALL NOT BE USED FOR SETTING OUT. SETTING OUT SHALL BE BASED ON SPOT LEVELS ONLY.

KEY

- TREES TO BE RETAINED
- TRIEF KERB

REFERENCE SHOULD BE MADE TO THE RELEVANT TPM LANDSCAPE DRAWINGS FOR DETAILS.

P24	13/02/25	JB	Revised to suit latest finished levels	JW
P23	13/02/24	JB	Alterations made to retaining walls D & E	JAM
P22	07/02/24	JB	Retaining walls D & E raised	JAM
P21	06/06/23	ALA	Updated to suit revised layout	JAM
P20	13/03/23	JAM	Updated to suit revised layout	JW
P19	01/03/23	JAM	Updated to suit revised layout	JW
P18	28/02/23	JAM	Updated to suit revised layout	JW
P17	22/12/22	ALA	Ponds updated and earthworks bank reduced north of units 1 and 2. External levels updated to suit latest architects layout Ref: 21157-ASA-00-ZZ-ZZ-D-A-0003_ (S3-P8)	MG
P16	20/10/22	ALA	Updated to suit latest architects layout	JW
P15	13/10/22	ALA	Pond updated	JW
P14	11/10/22	ALA	Updated to suit latest architects layout	JW
P13	27/09/22	SPB	Access and pond location updated	SEB
P12	19/08/22	ALA	Updated to suit latest architects layout	SEB
P11	12/08/22	ALA	Footpath updated	JW
P10	10/08/22	ALA	Ponds updated	JW
P9	28/07/22	ALA	Updated to suit latest architects layout	JW
P8	05/07/22	JAM	Updated to suit latest architects layout	SEB
P7	05/07/22	RO	Tree Survey added	SEB
P6	27/06/22	ALA	Updated to suit new Topo	SEB
P5	08/06/22	ALA	Contour Labels added	SEB
P4	16/05/22	ALA	Detailed Levels modelled	JW
REV	DATE	BY	REVISION	CHK'D

Burrows Graham

North Office:
5 Ambassador Place, Stockport Road,
Altrincham WA15 8DB
Tel: +44 (0)161 804 8046

South Office:
Buckland House, Dower Mews,
High Street, Berkhamsted HP4 2BL
Tel: +44 (0)161 804 8046

CLIENT

TrammellCrowCompany

PROJECT

MANCHESTER ROAD HEYWOOD

DRAWING TITLE

PROPOSED LEVELS

OUR PROJECT NUMBER 21194	DRAWING STATUS PRELIMINARY	OFFICE NORTH
SCALE @ A1 1:1000	DATE 16/02/2022	DRAWN BY AM
CHECKED BY SEB		REV
DRAWING No 21194-BGL-XX-XX-DR-C-00200		P24