




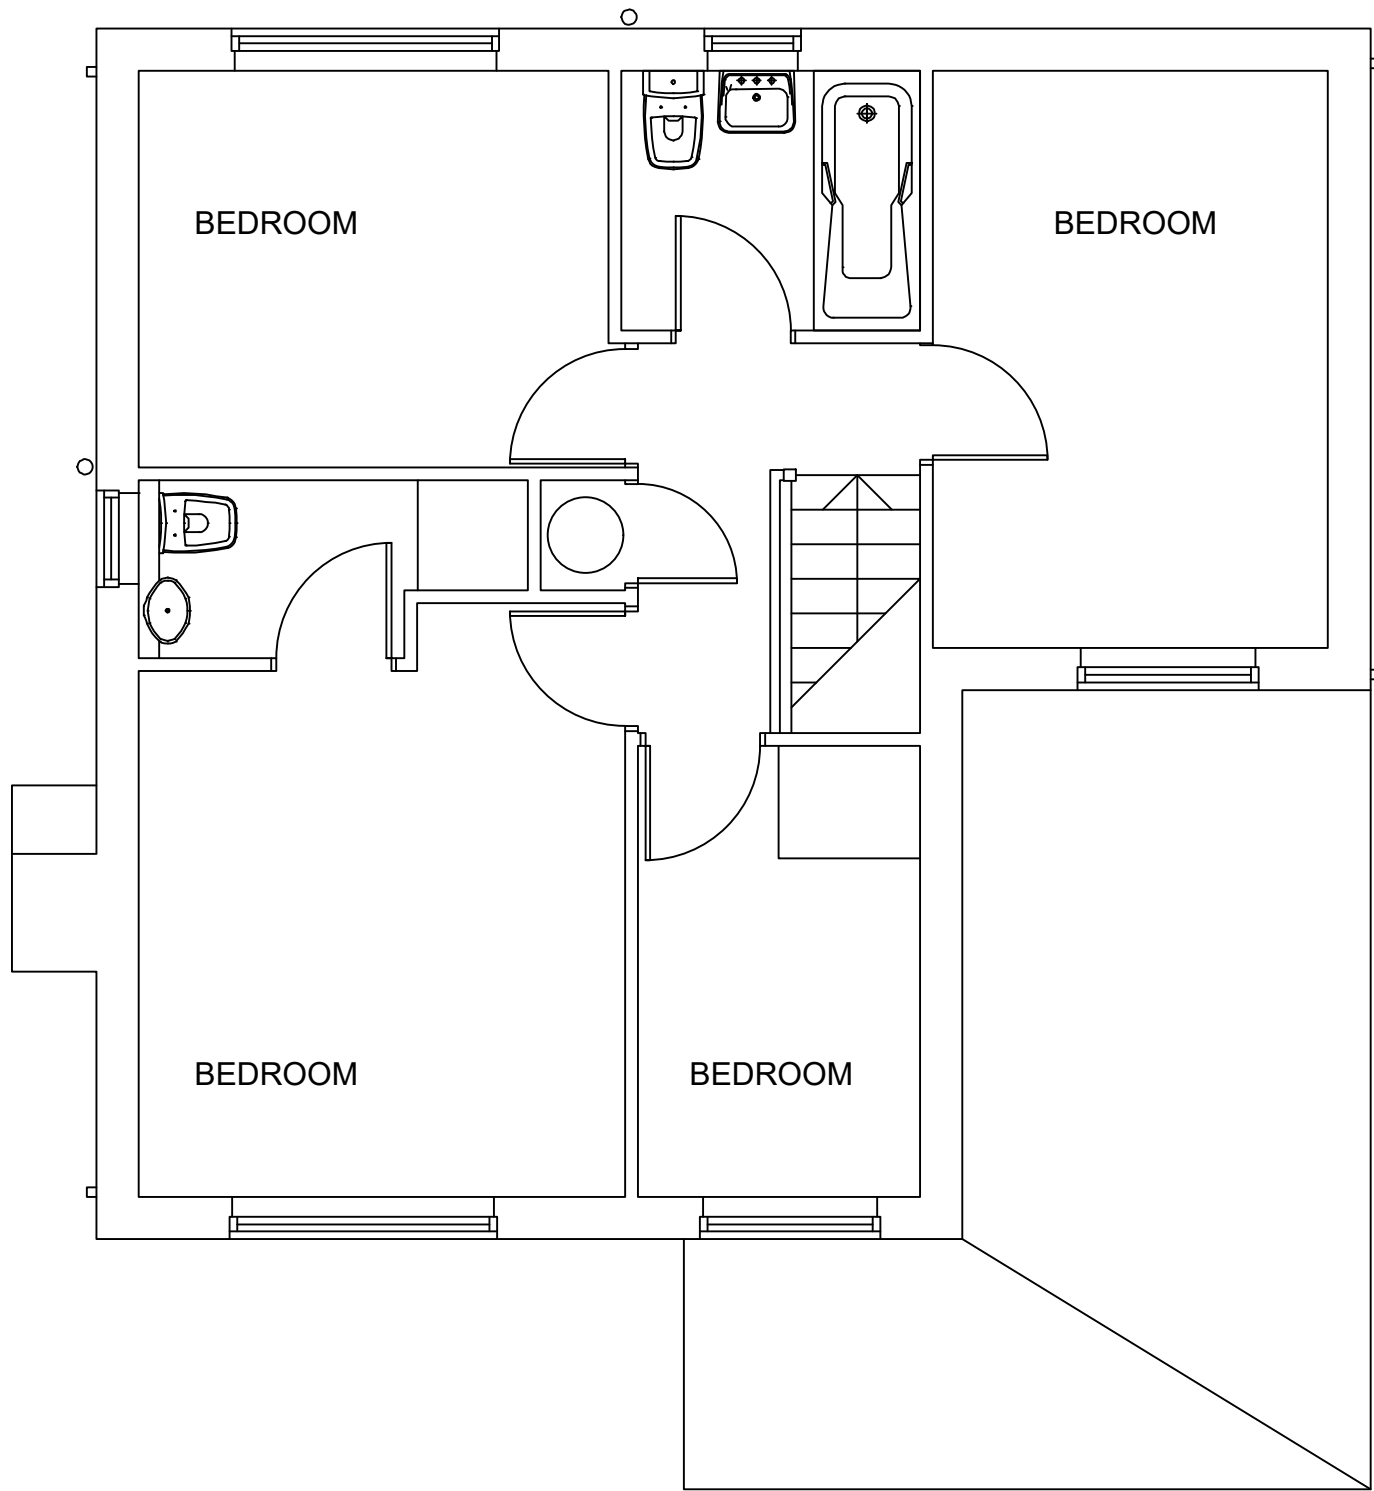


EXISTING FF PLAN
scale 1 - 50

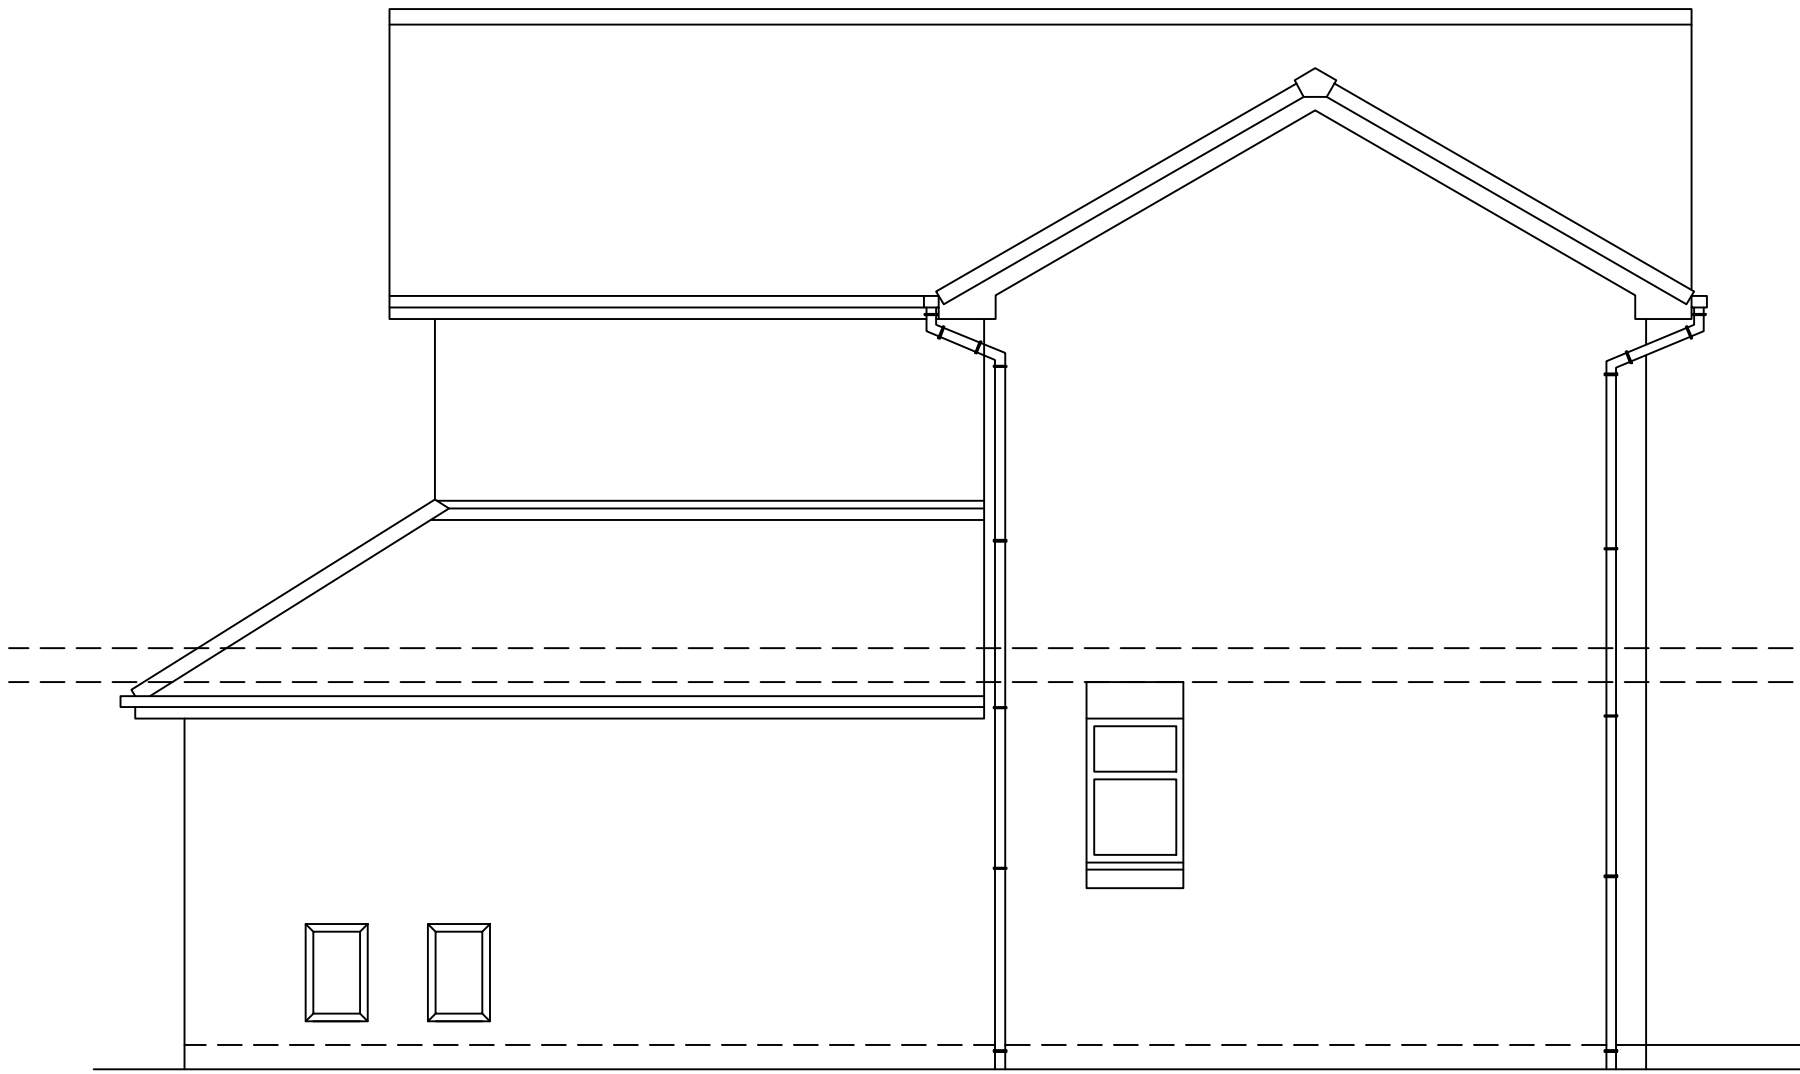

EXISTING SIDE ELEVATION
scale 1 - 50

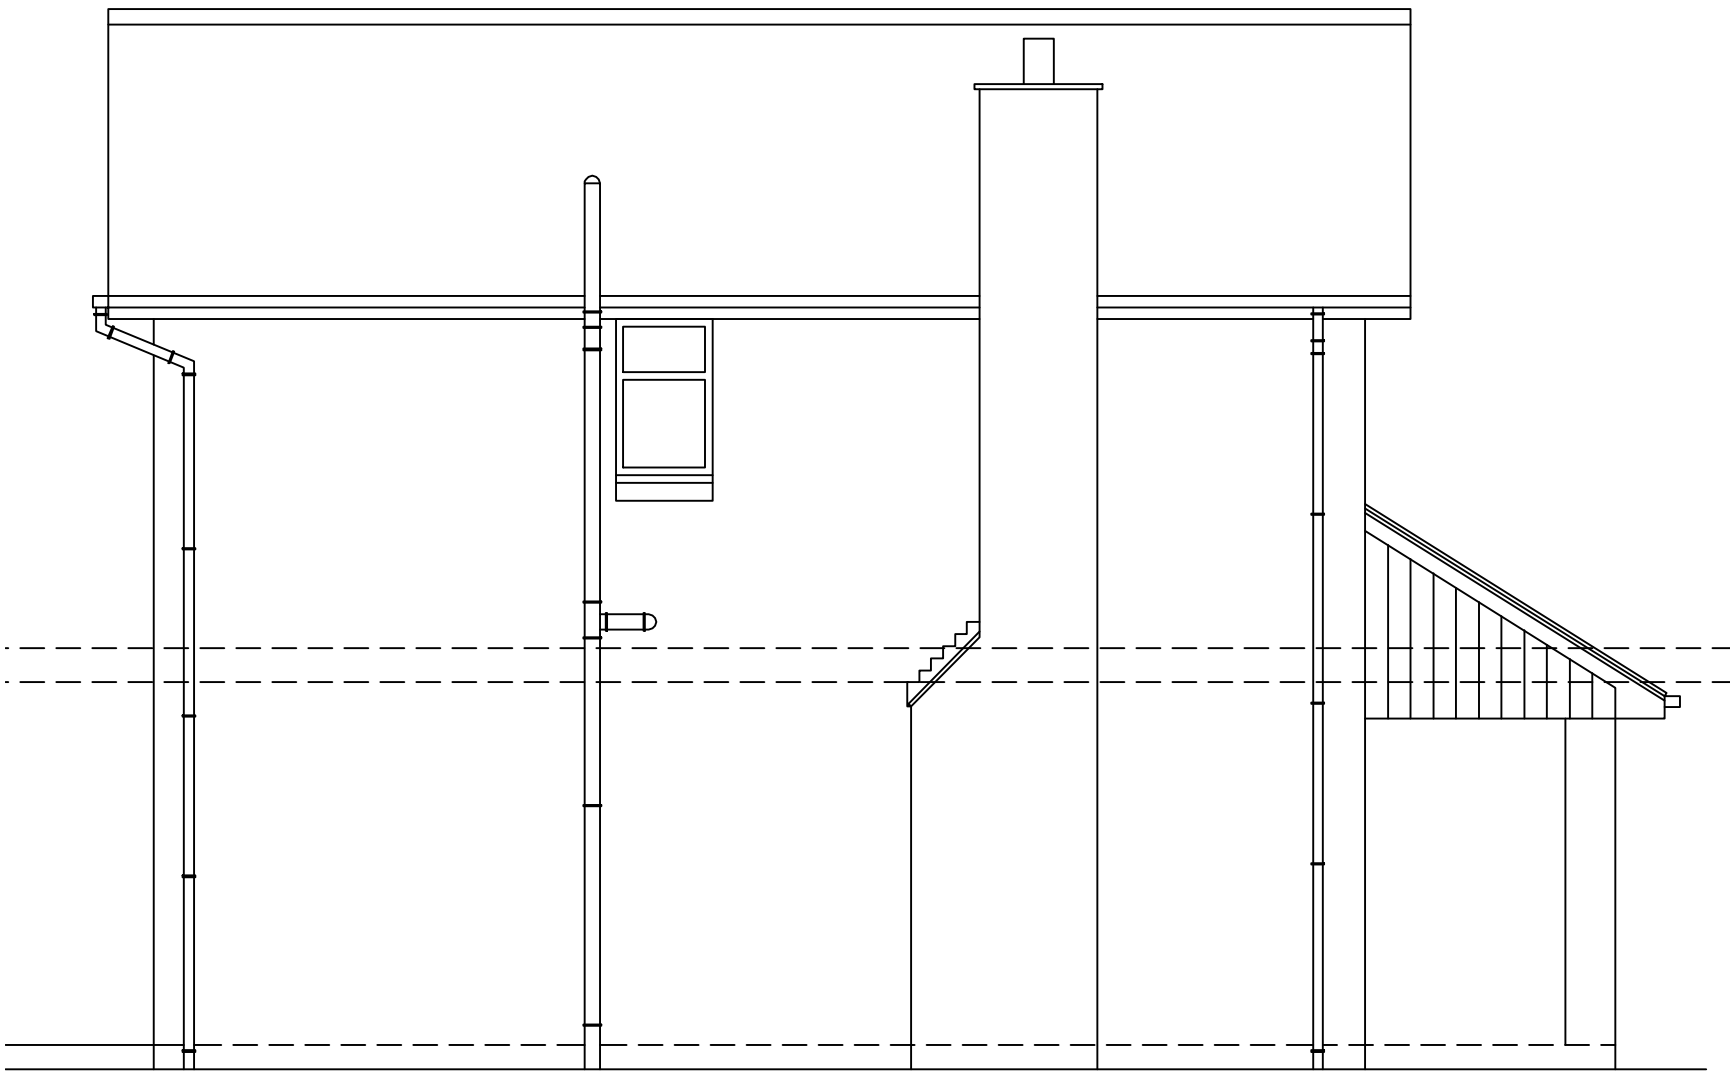


EXISTING SIDE ELEVATION
scale 1 - 50

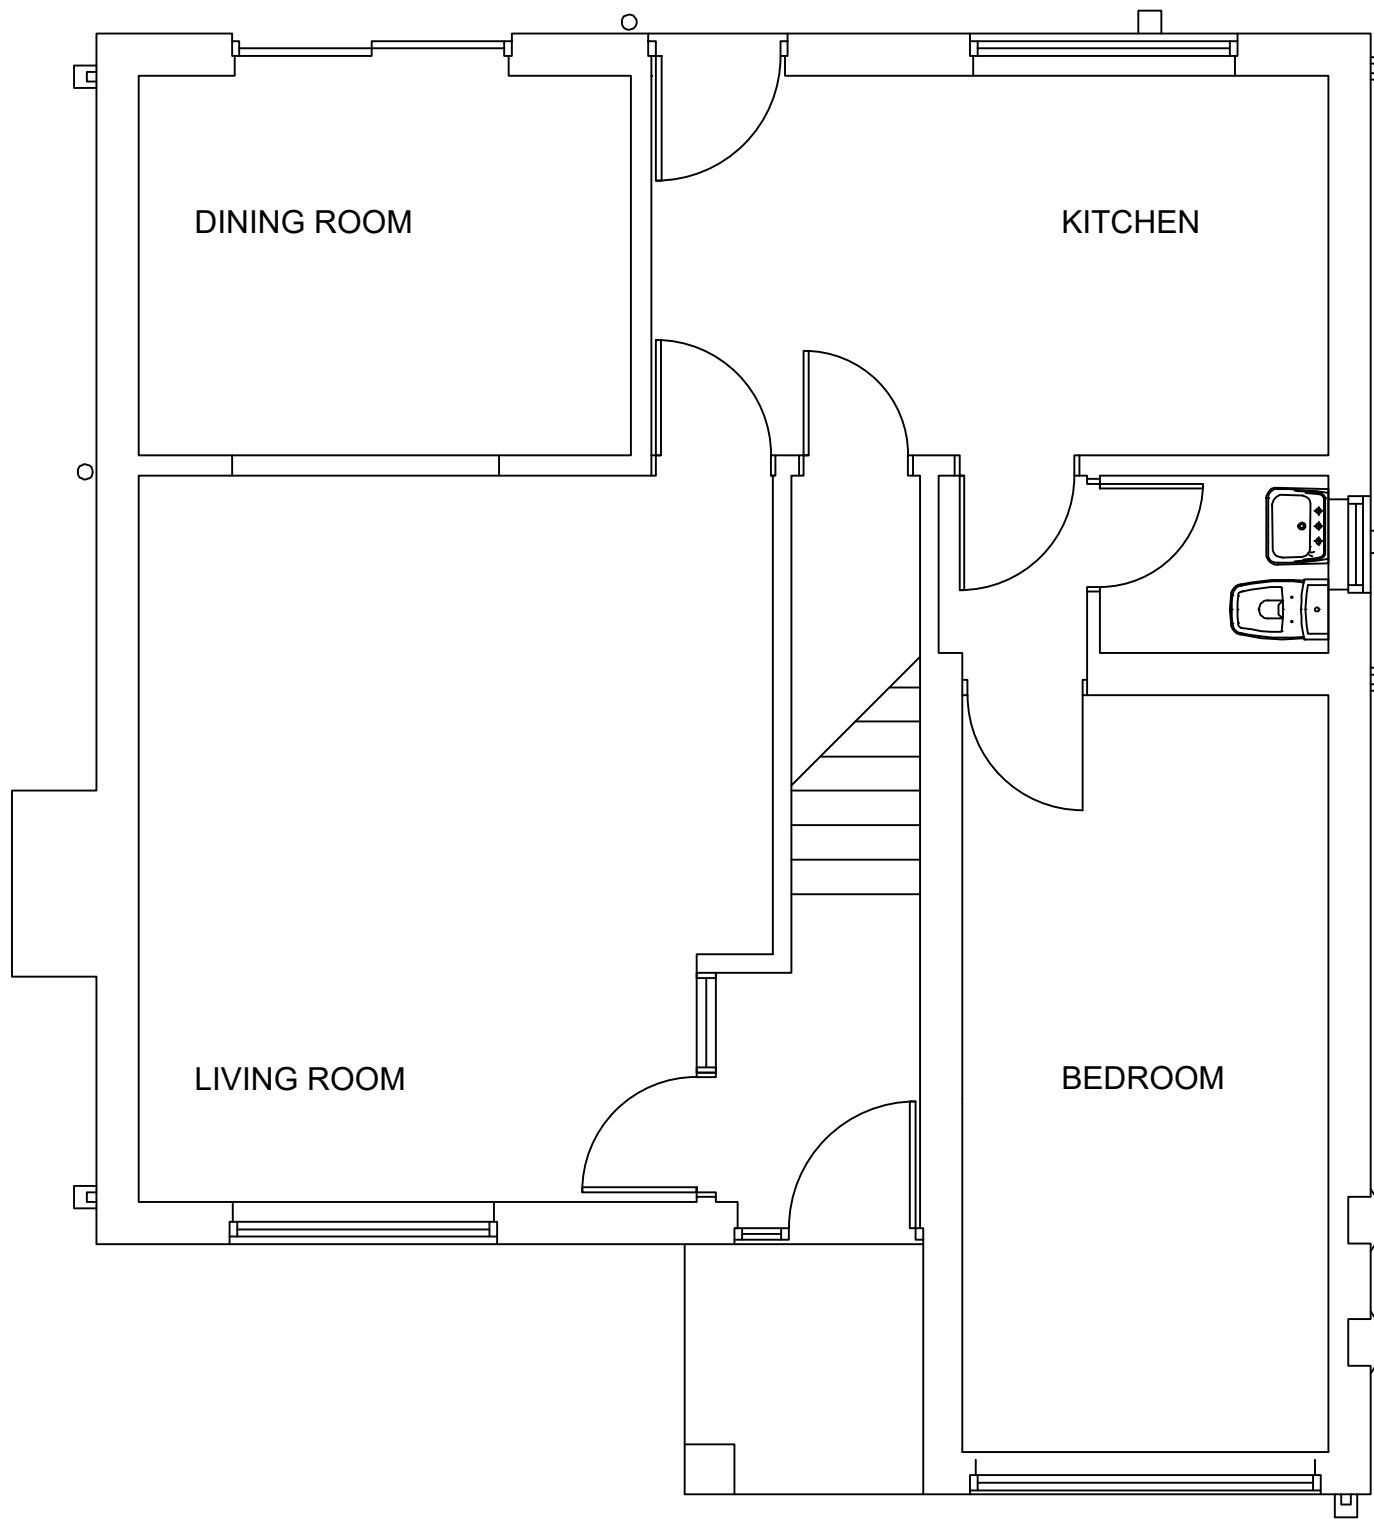

EXISTING GF PLAN
scale 1 - 50



EXISTING FRONT ELEVATION
scale 1 - 50

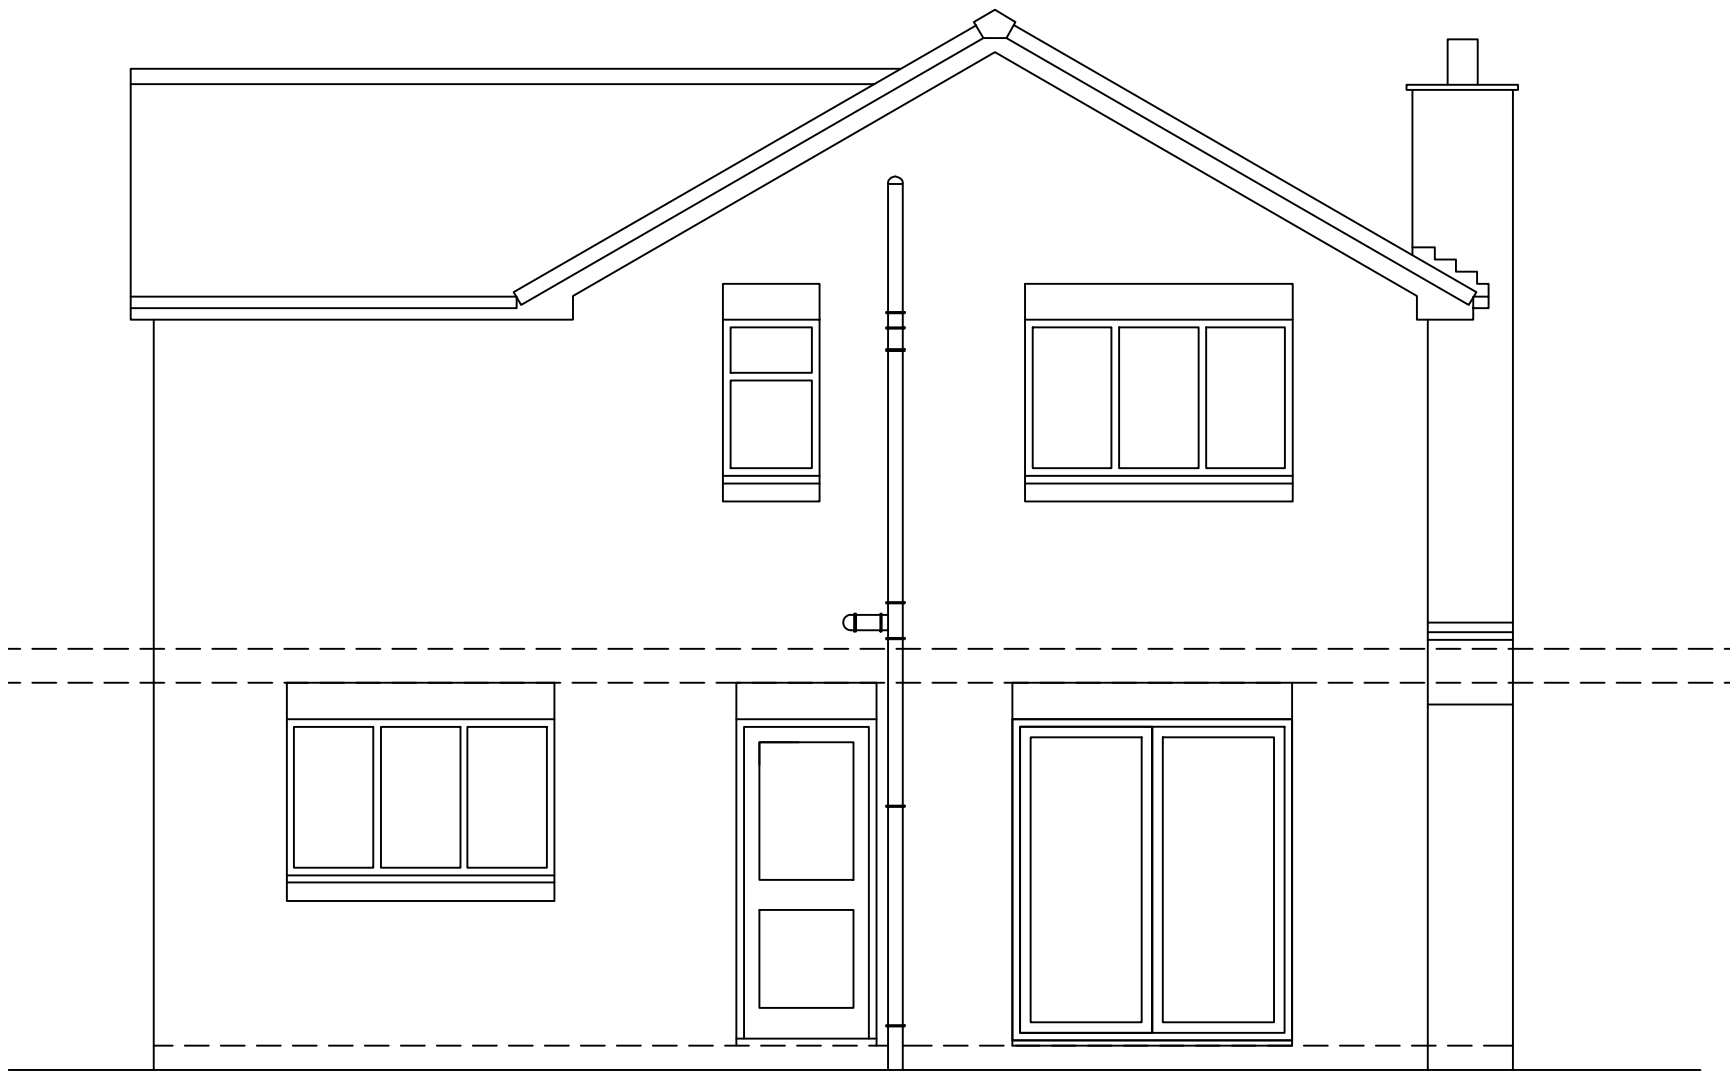

EXISTING REAR ELEVATION
scale 1 - 50

rev	date	description
 AJ COCKER ASSOCIATES CHARTERED BUILDING SURVEYORS New Century House 176 Drake Street Rochdale OL16 1UP Tel: 01706 764880 Fax: 01706 764881 www.ajcockerassociates.co.uk mail@ajcockerassociates.co.uk  the mark of property professionalism worldwide		
Project: 26 Chamber House Drive Rochdale EXISTING LAYOUTS		scale: as noted @ A1 date: June 2024 drawn: IS
Client: Iram Ali		Dwg. Nr. A327-01