


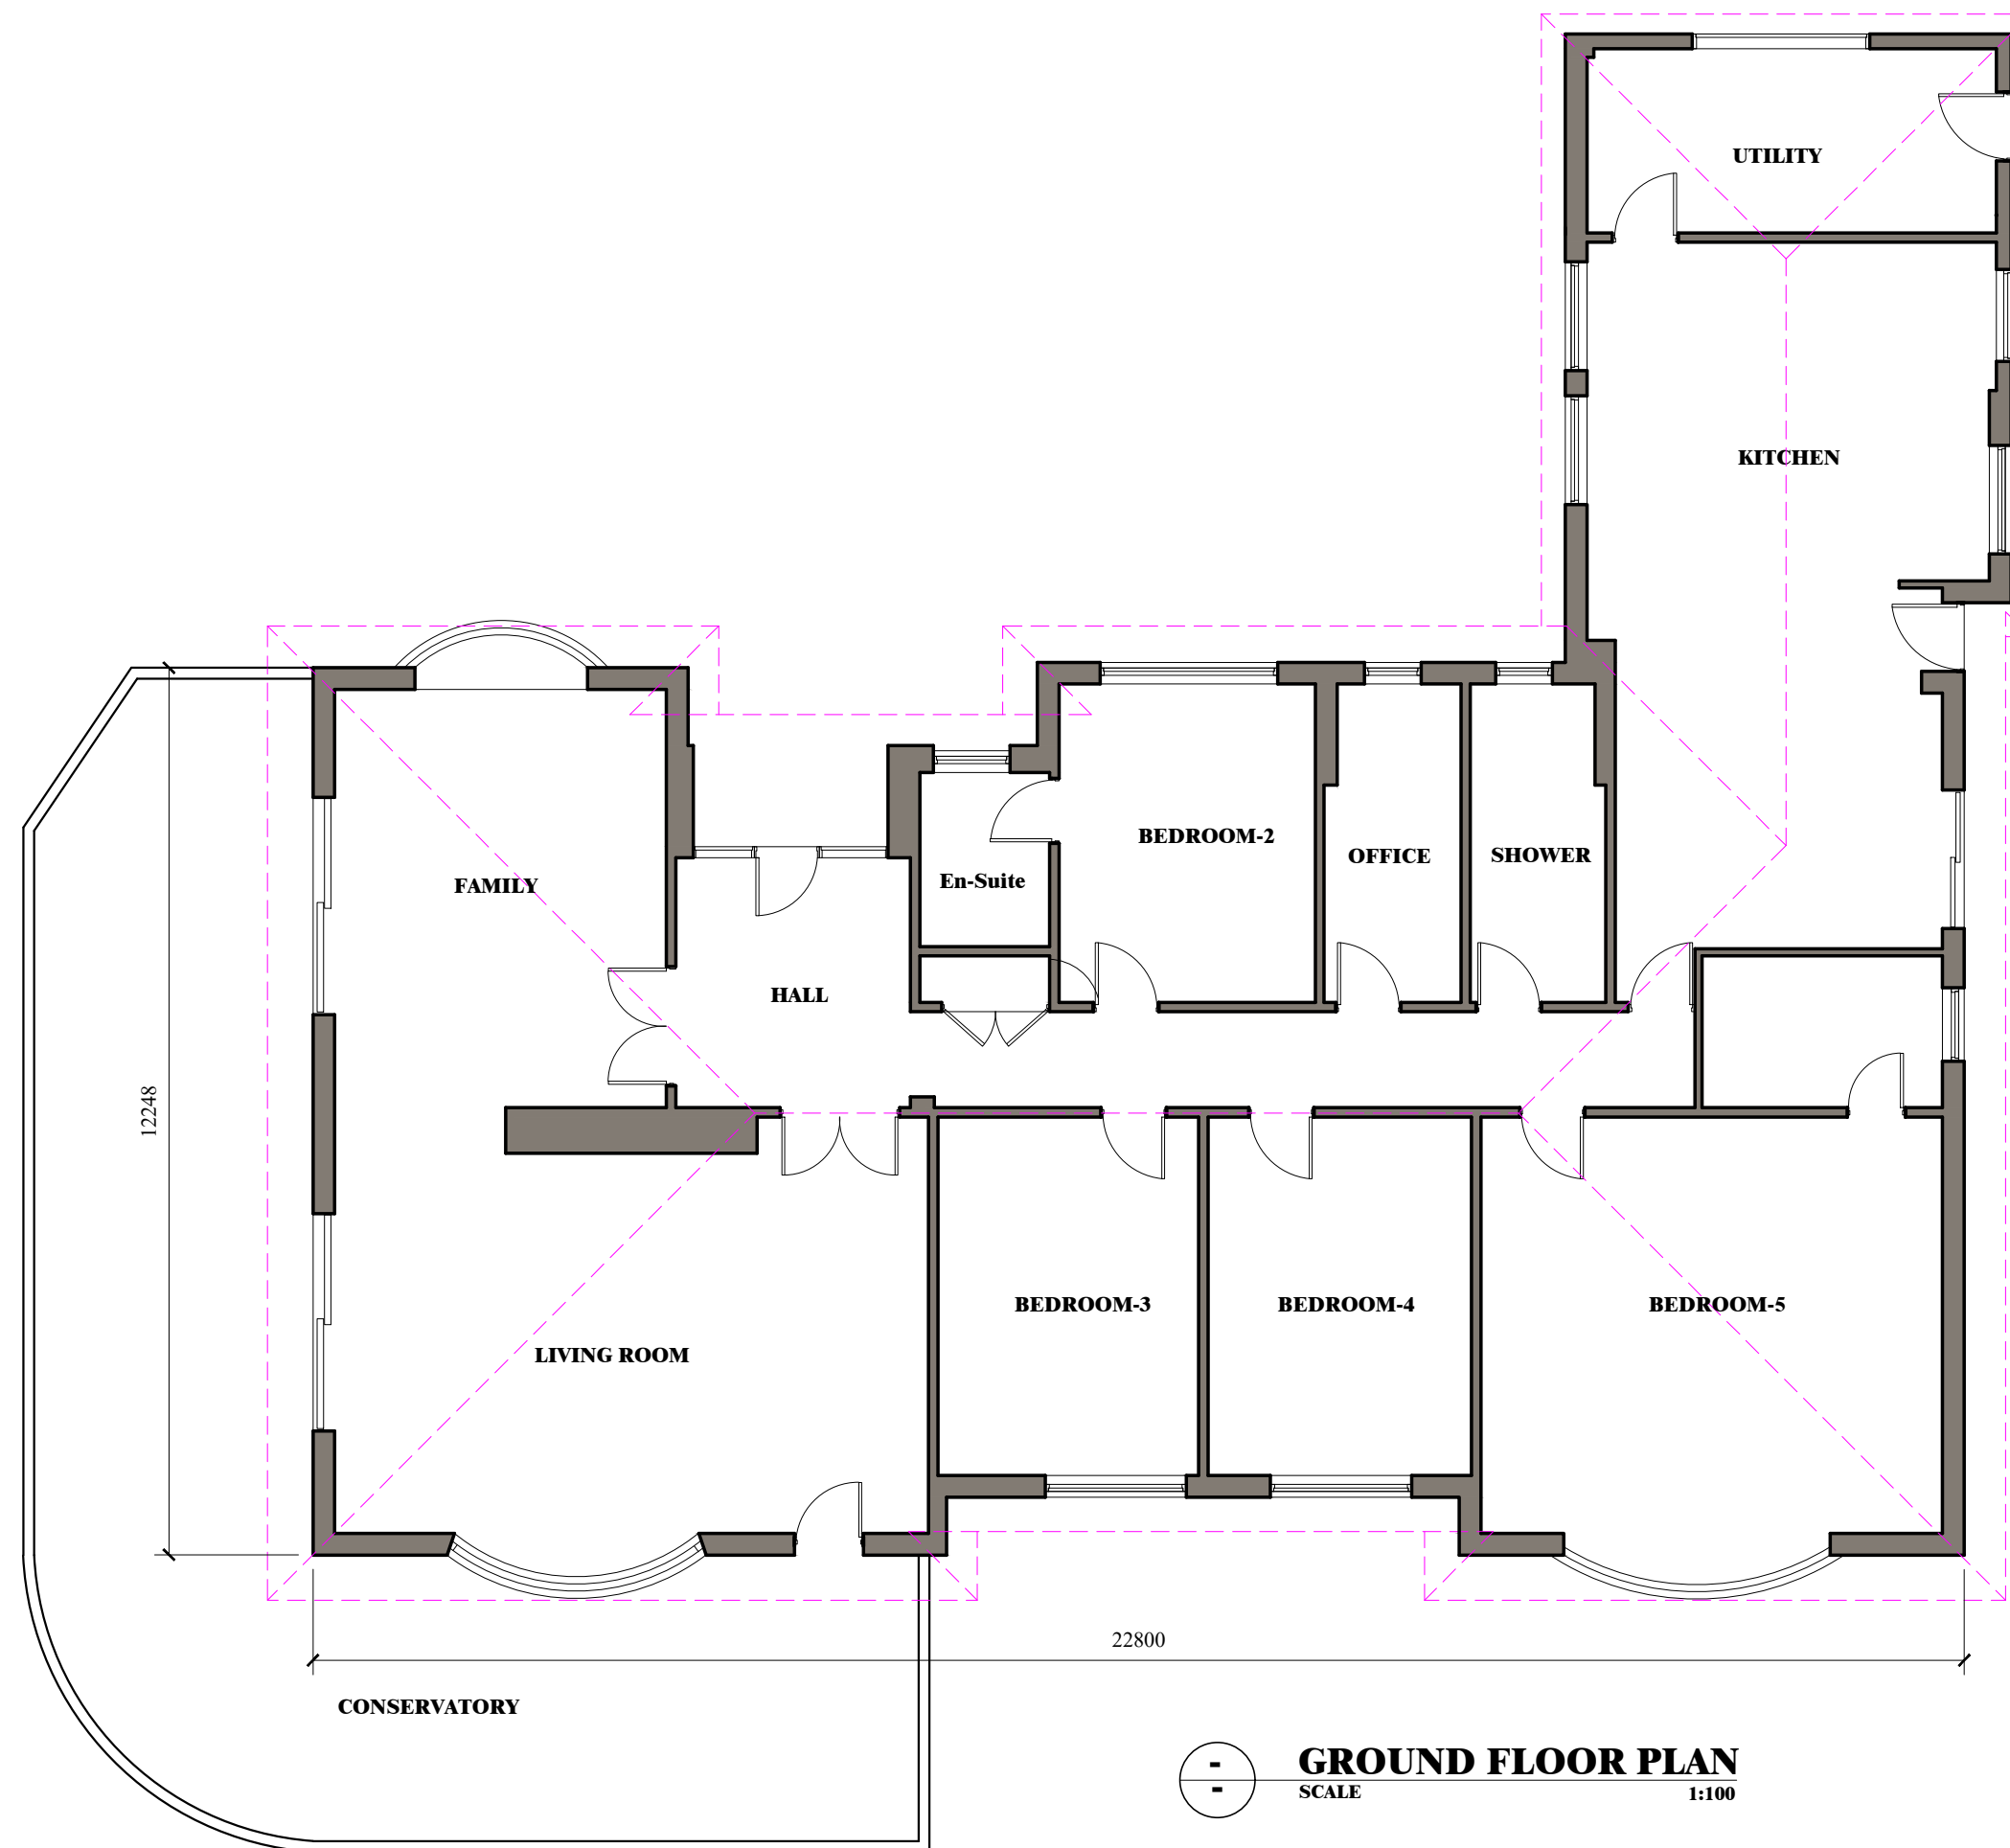

GROUND FLOOR PLAN
SCALE 1:100

FLOOR AREA: 413.25 Sq.M

 103 Shurdington Road Cheltenham, GL53 0JQ www.MekKara.co.uk, mac@gmail.com Ph: 0124228875, 07843020249			 CHARTERED PRACTICE		
Client MR BIJU MATHEW					
Job Title PROPOSED EXTENSION CRIMBLE BUNGALOW CRIMBLE LANE, OL11 4AB					
Drawing Title EXISTING GROUND FLOOR PLAN					
Scale 1:100 on A2					
Date APRIL 2023		Drawn By RMC			
Job No 0423-19	Drawing NO 110		Rev. A		
© MEKKARA Architectural Consultants - THIS DRAWING AND DESIGN REMAINS THE COPYRIGHT AND INTELLECTUAL PROPERTY OF MEKKARA Architectural Consultants, SHALL NOT BE COPIED OR REPRODUCED IN ANY FORMAT WITHOUT APPROVAL.					