





Existing Rear Elevation

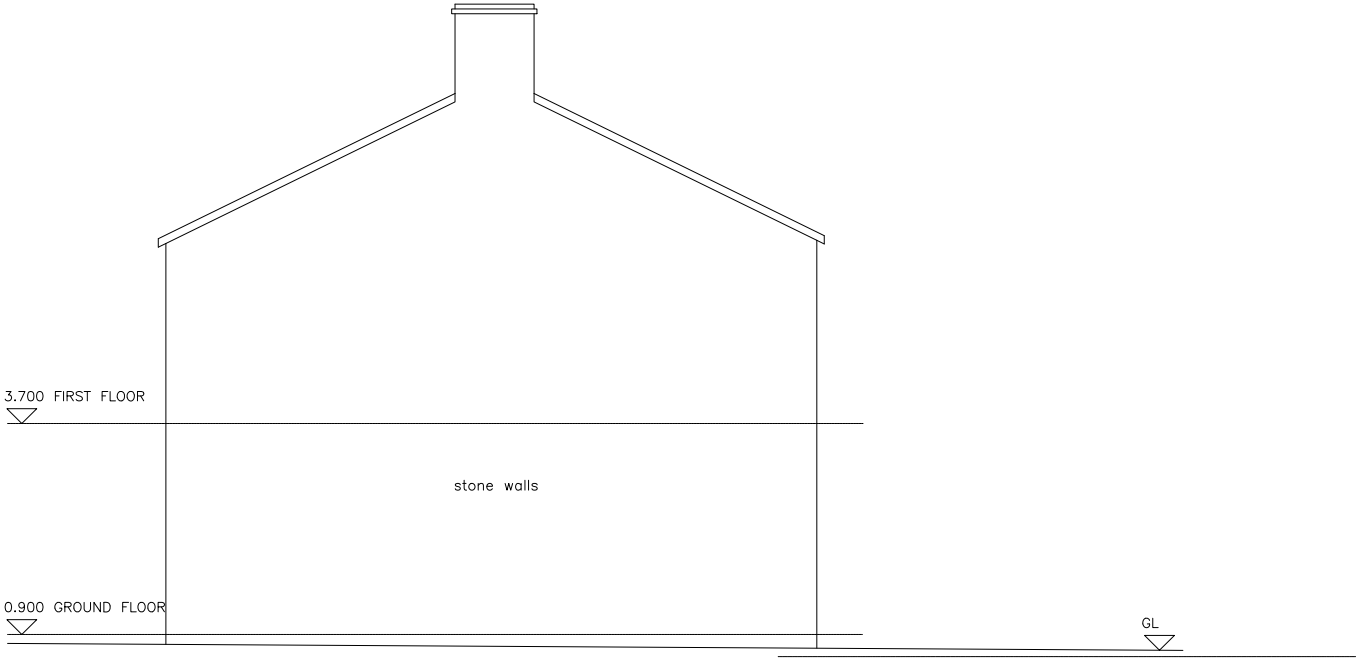

Existing Side Elevation



Existing Front Elevation

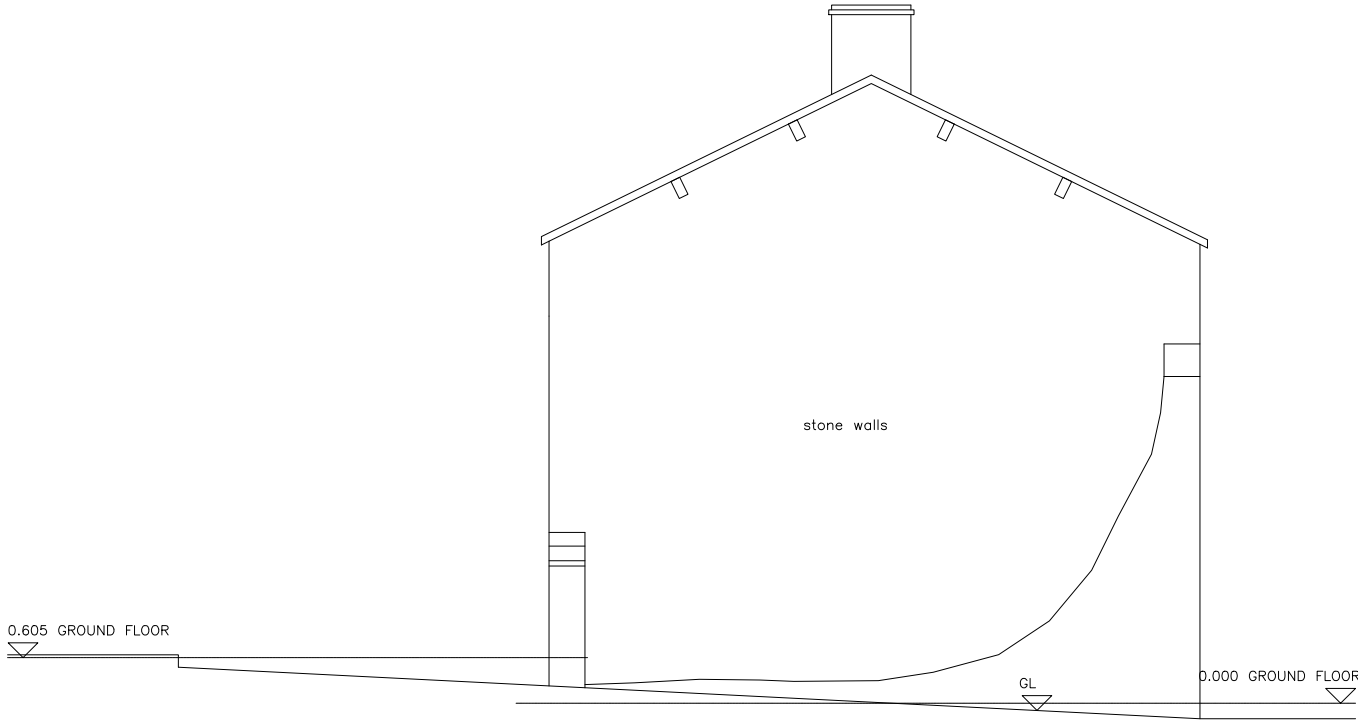

Existing Side Elevation



Magnus Technical Engineering Ltd.
Blackthorn House
Skull House Lane
Appley Bridge
WN6 9DB

Rev.	Description	By	Date
Project Mr & Mrs Wildman Branch Road Farm Branch Road Littleborough OL15 0AB		Drawing Title Current Elevations	
Drawing No. WILDMAN/02a		Rev.	
1. Figured dimensions to be followed in preference to scale. 2. All dimensions to be checked on site prior to the commencement of any work. Any discrepancies to be reported immediately & resolved prior to work commencing. 3. This drawing is the copyright of the Magnus Technical Engineering Ltd and may not be copied or used without prior consent.		Drawn by P.E.	Scale 1:100
		Date Dec '20	