



The use of this data by the recipient acts as an agreement of the following statements. Do not use this data if you do not agree with any of the following statements:-

Ryder Architecture has co-ordinated relevant information received from third parties, but are not responsible for the content of the information received from others.


The controlled version of this drawing should be viewed in DWF or PDF format not DWG or other formats. All prints of this drawing must be made in full colour.

Where this drawing has been based upon Ordnance Survey data, it has been reproduced under the terms of Ryder Licence No. 100000144. Reproduction of this drawing in whole or in part is prohibited without the prior permission of Ordnance Survey.

Do not scale the drawing. Use figured dimensions in all cases. Check all dimensions on site. Report any discrepancies in writing to Ryder before proceeding.

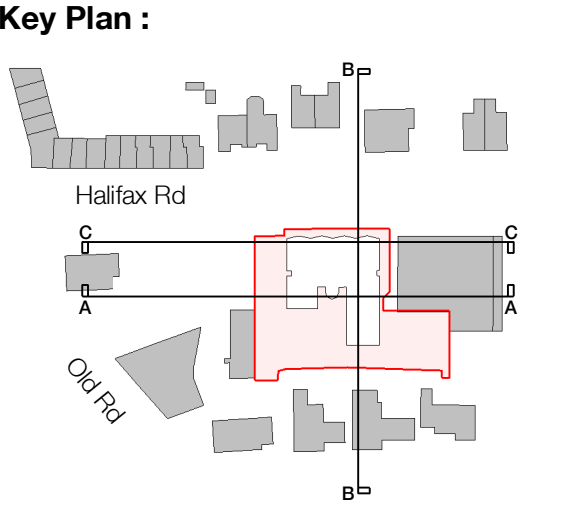 


Note :
Refer to drawing "POSWD-RYD-ZZ-00-DR-A-1000
Proposed Site Plan" for exact section lines locations

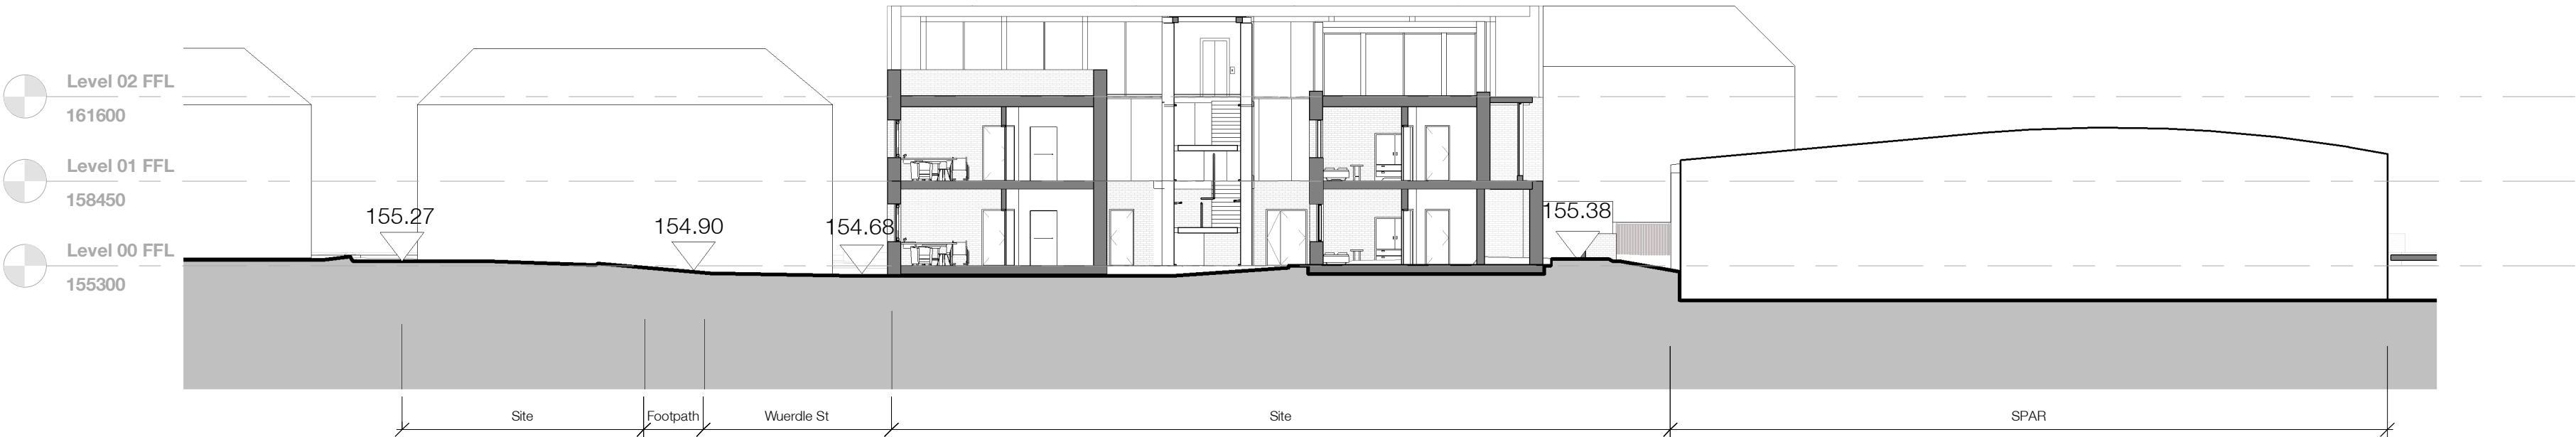

1 Proposed Section A-A

1 : 200

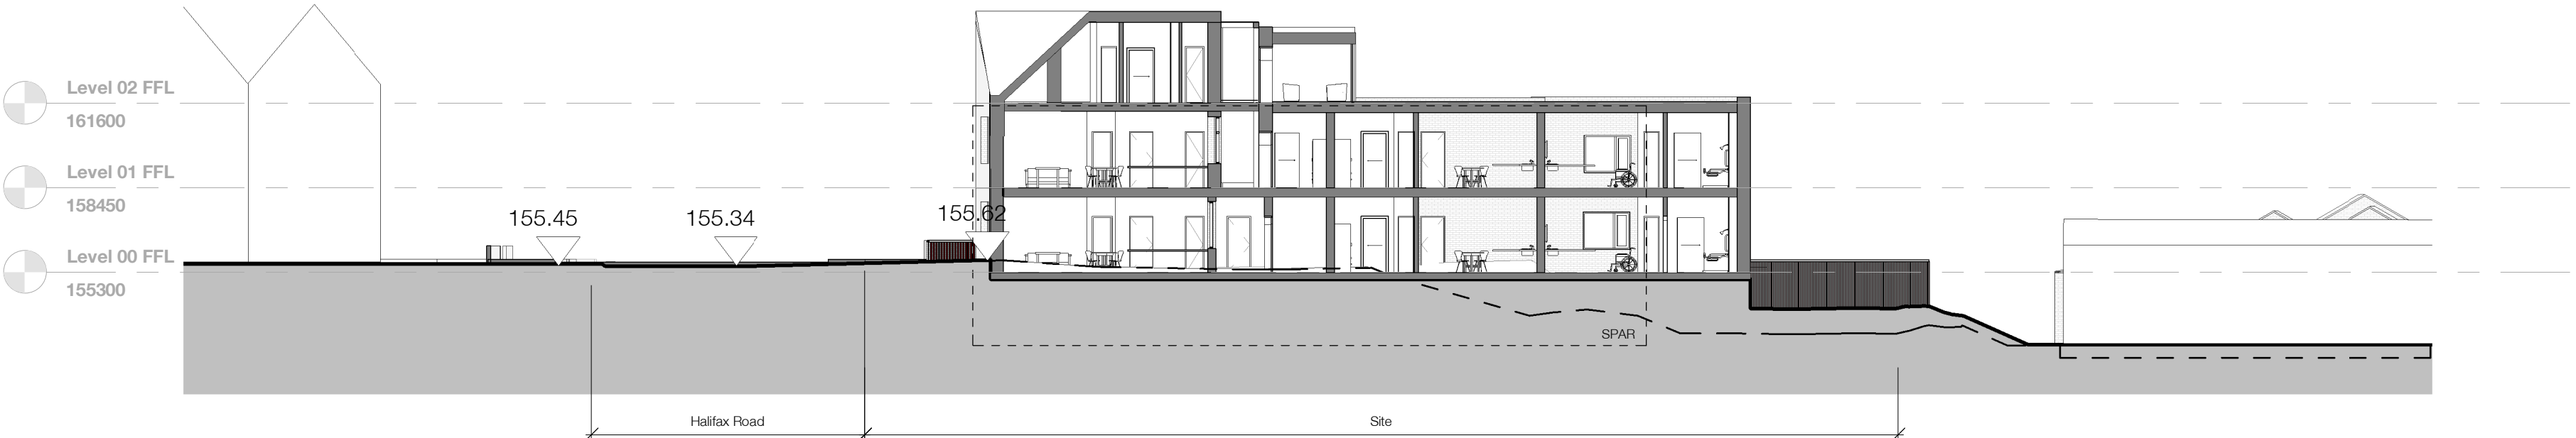

2 Proposed Section B-B

1 : 200



3 Proposed Section C-C

1 : 200

P3	Drawing Updated based on planning comments	DPA	FTA	26/10/23
P2	Planning	ALO	FTA	14/09/23
P1	Topography	ALO	HRU	27/04/23

Rev	Description	Drawn	Checked	Date
-----	-------------	-------	---------	------

Suitability
Information

Project
PossAbilities
Wuerdle Street
Halifax Road, Rochdale, OL12 9QD

Drawing
Proposed GA Sections

Drawing Number						
Project ID	Originator	Zone	Level	Type	Role	Number
POSWD	- RYD	- ZZ	- ZZ	- DR	- A	- 3800
Project Number	Scale at A2		Status	Revision		
10745-01	As indicated		S2	P3		